


PHYSICAL SCALE IN METERS @ 1:1250

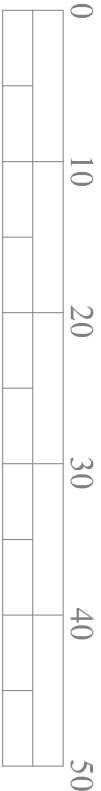

PHYSICAL SCALE IN METERS @ 1:500

NOTES:
This drawing has been produced solely for PLANNING/DESIGN.
Do not Scale from this Drawing except for planning purposes.
This drawing is the copyright of MF Designs Ltd.




Location

Streetwise Licence No. 100047474



Block

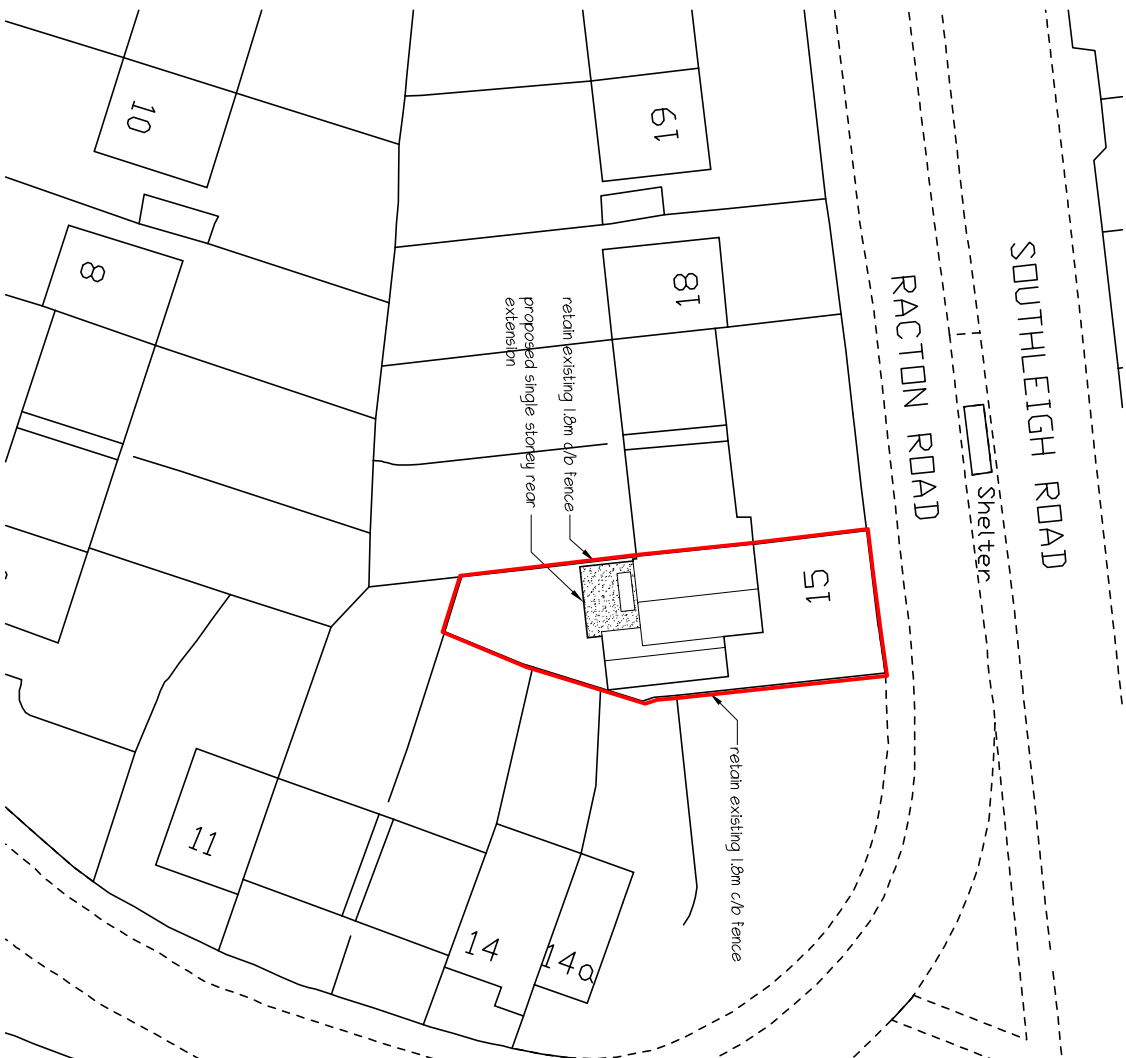

mf designs ltd

Chartered Architects



52 King Street • Emsworth • Hampshire • PO10 7AZ
Director: Martin Farrer RIBA • Co Registration No.4507379

01243 377766
admin@mfdesigns.org.uk

Date: Jan 2014
Scale: 1:1250/500

Job No: 3089
Dwg No: P02

SINGLE STOREY REAR EXTENSION - 15 Racton Road, Emsworth. PO10 7SY