


- IMPORTANT**
- This drawing/document is to be read in conjunction with all other relevant DMA Architectural Services drawings and specifications etc and other consultants/suppliers information.
  - Any discrepancies between different pieces of information that have been supplied shall be notified immediately to DMA Architectural Services.
  - All dimensions must be checked on site prior to commencement of works and fabrication.
  - Any departure from provided dimensions shall be notified to DMA Architectural Services prior to departure.
  - The design and copyright remain the property of DMA Architectural Services unless expressly released in writing by DMA Architectural Services.

# DMA

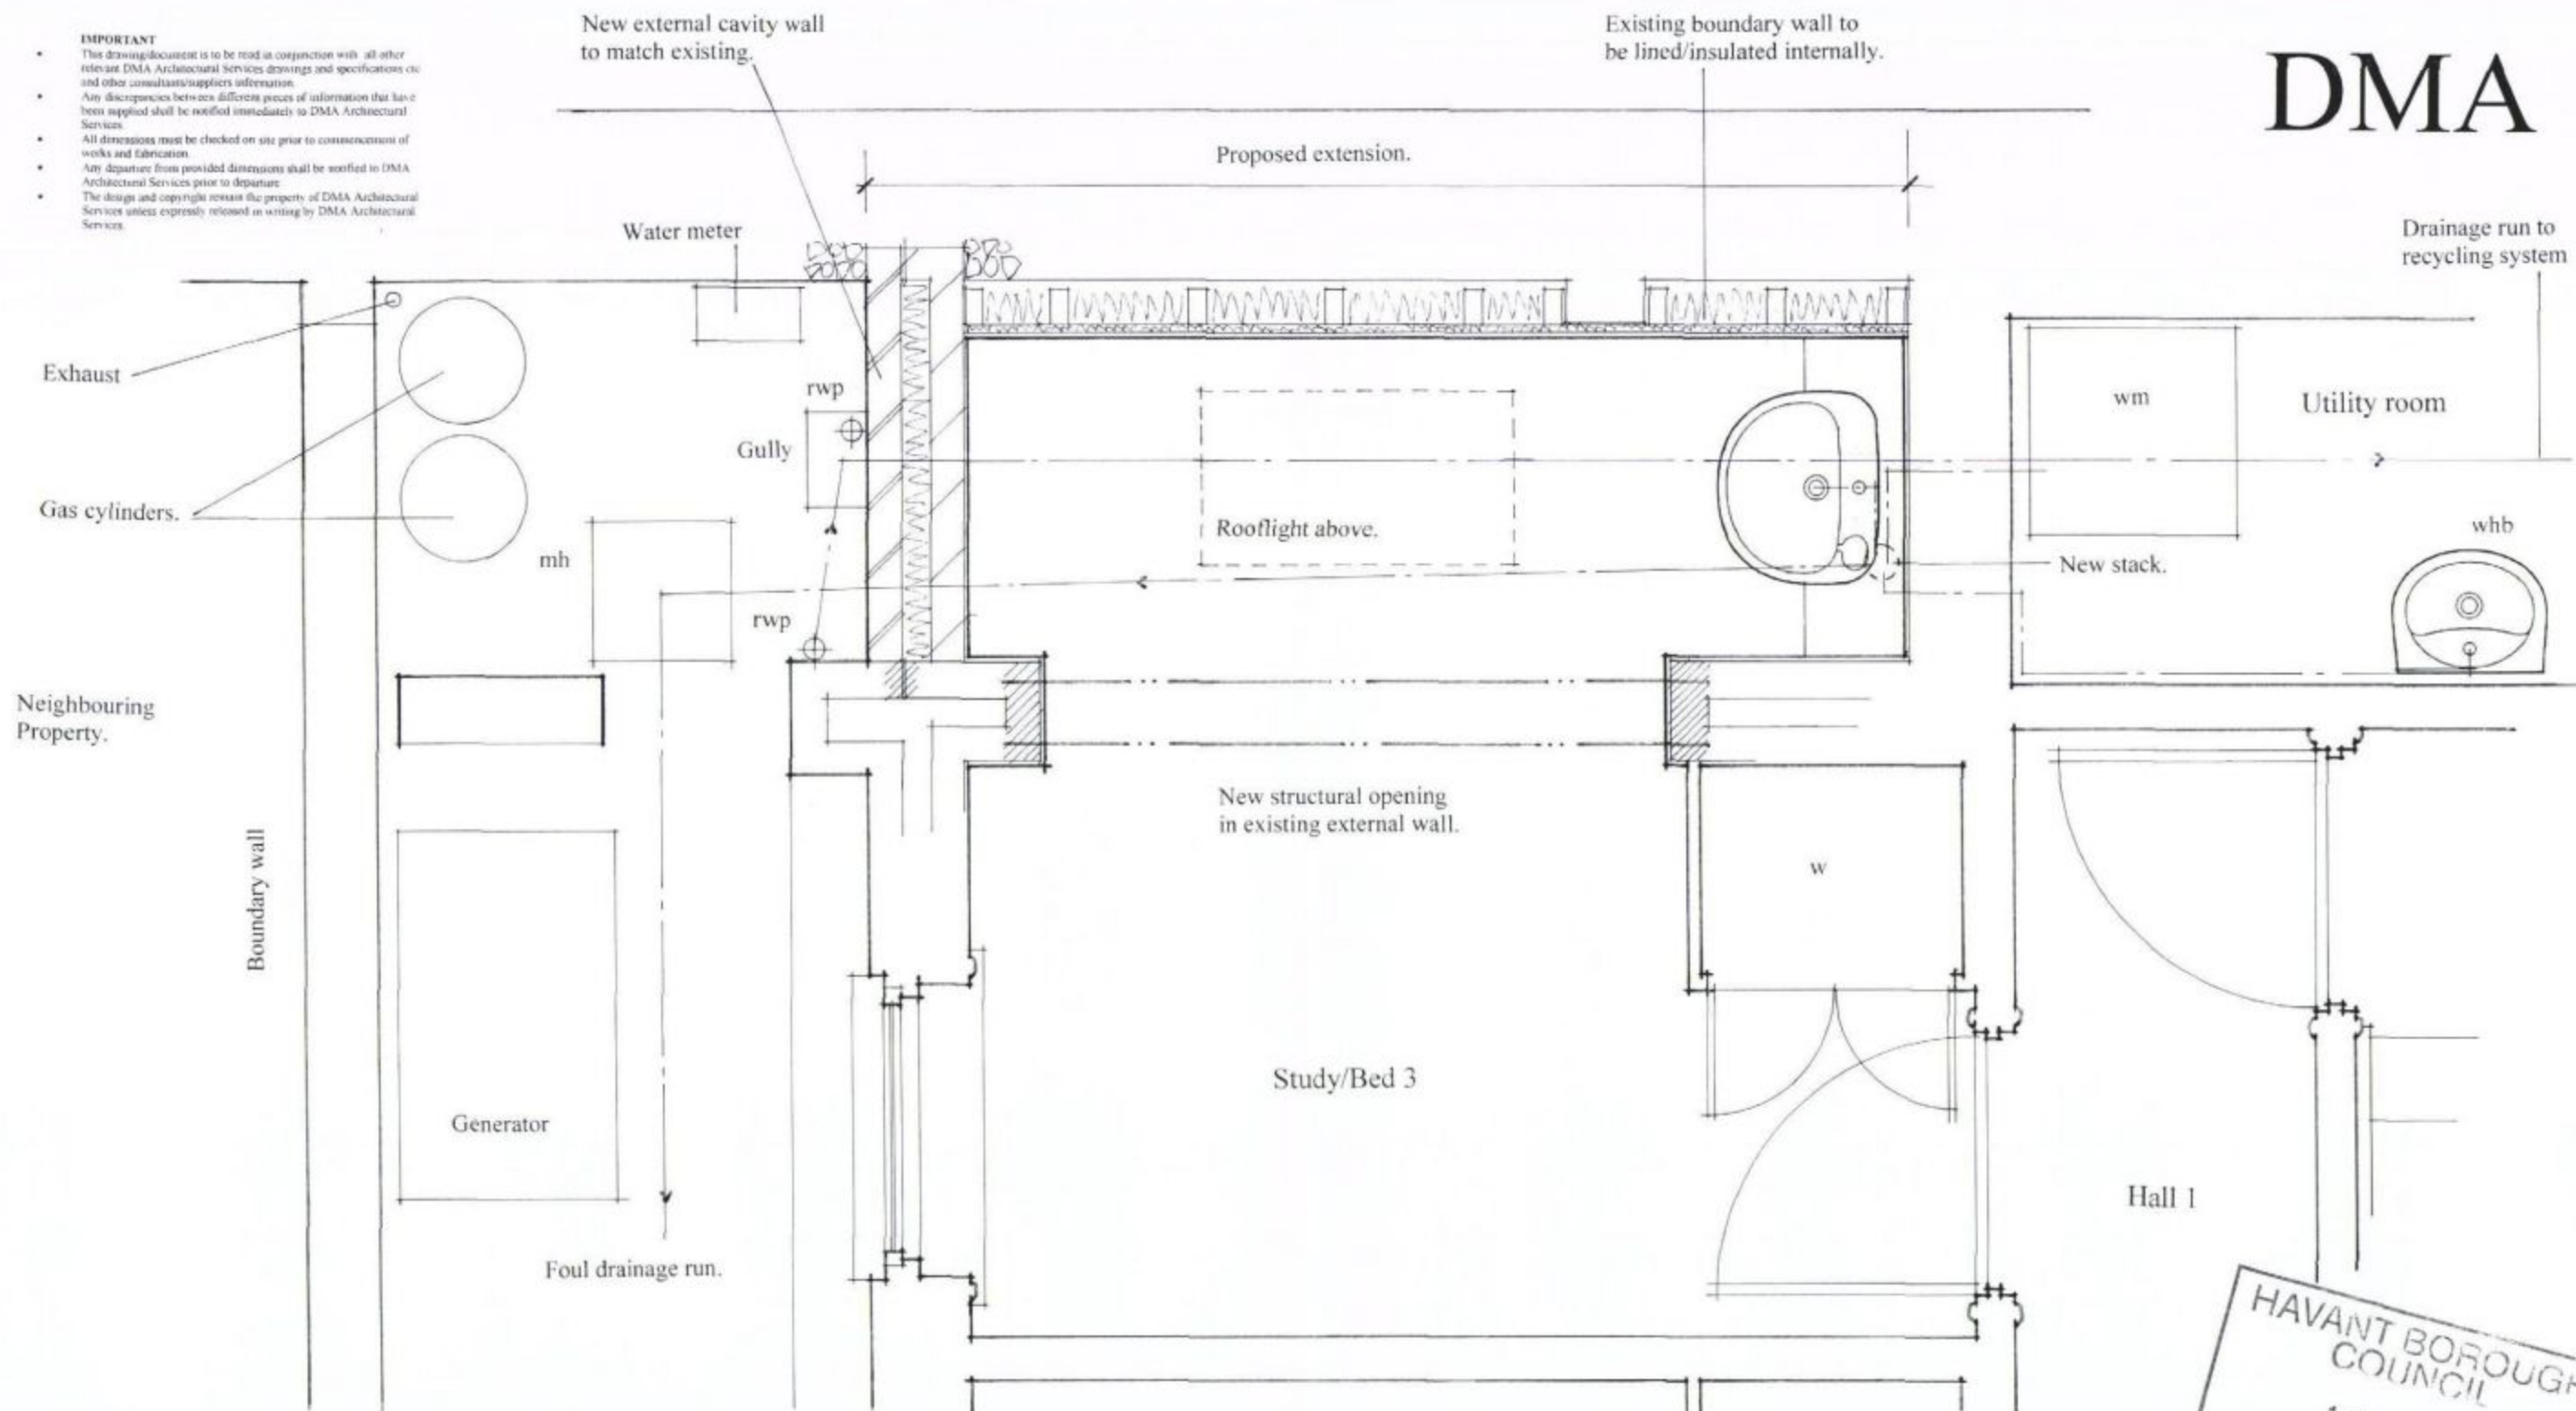

**DMA  
ARCHITECTURAL  
SERVICES**

39 Vernon Road  
Copnor  
Portsmouth  
Hampshire PO3 5DR

T: 02392 420471  
M: 07795 909349

Email:  
k.andrews87@ntlworld.com  
Gmail:  
kjat36.da@gmail.com



0 0.5 1m

**GROUND FLOOR EXTENSION  
to  
THE LITTLE HUT  
19B KING STREET, EMSWORTH, HAMPSHIRE,  
PO10 7AX**



**EXTENSION PLAN**  
Scale: 1:20 @ A3  
October 2013  
**1713 - 07**