




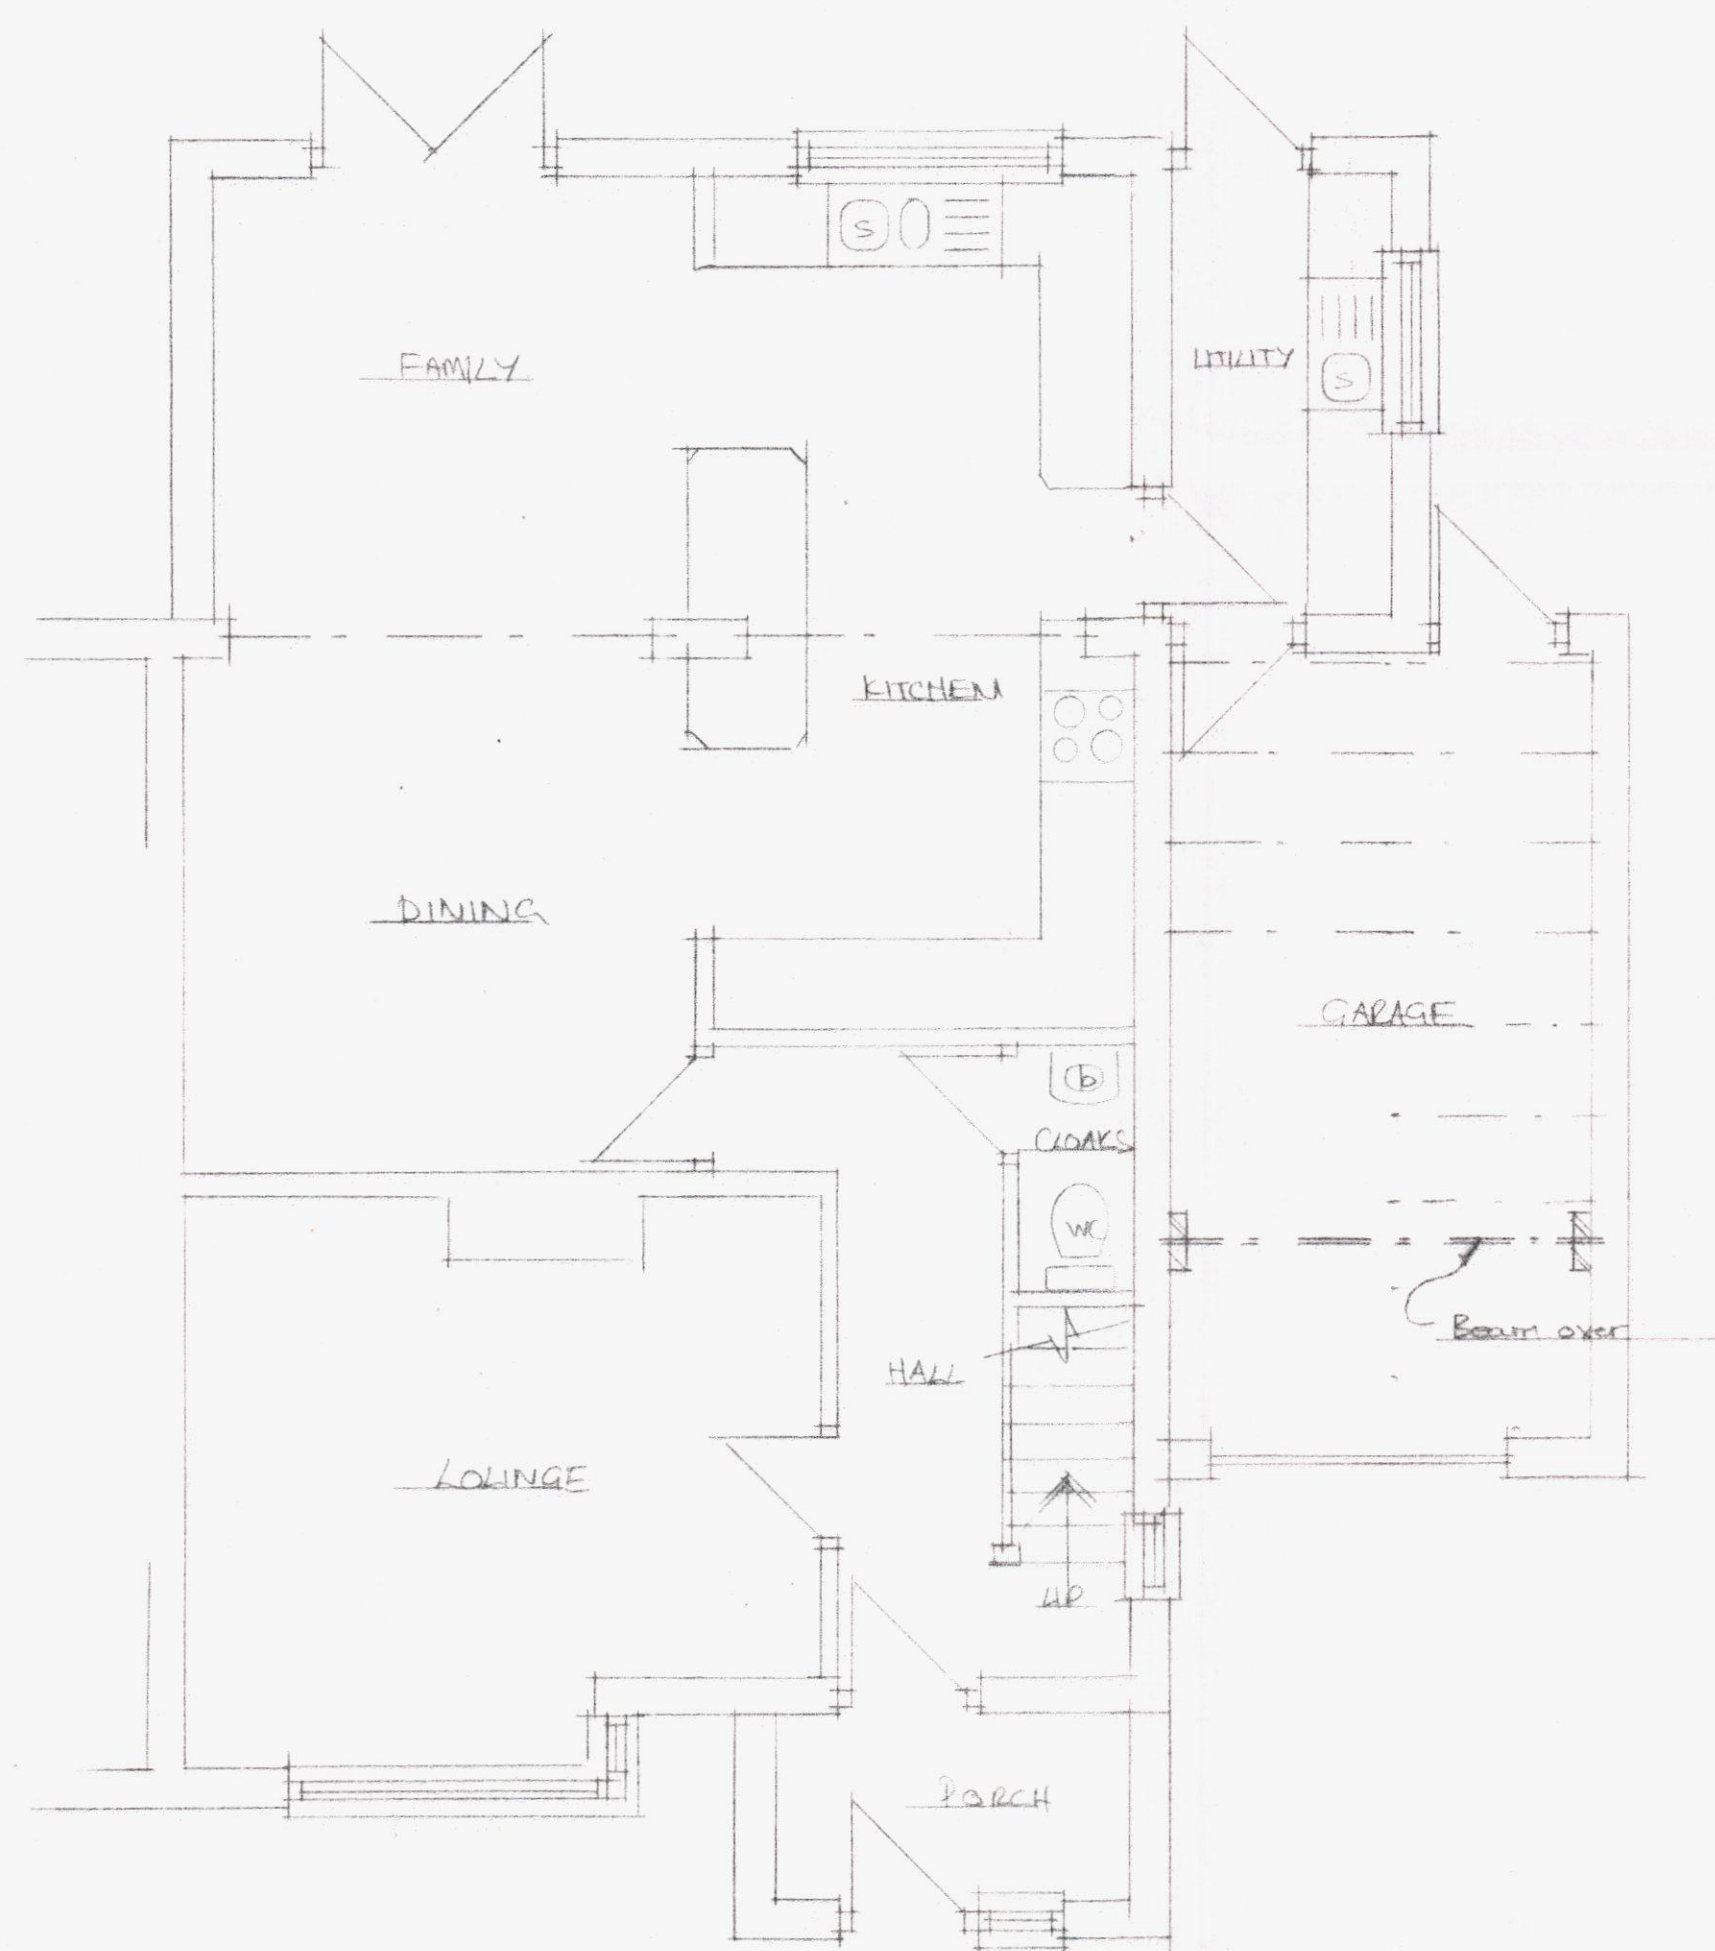

GROUND FLOOR PLAN

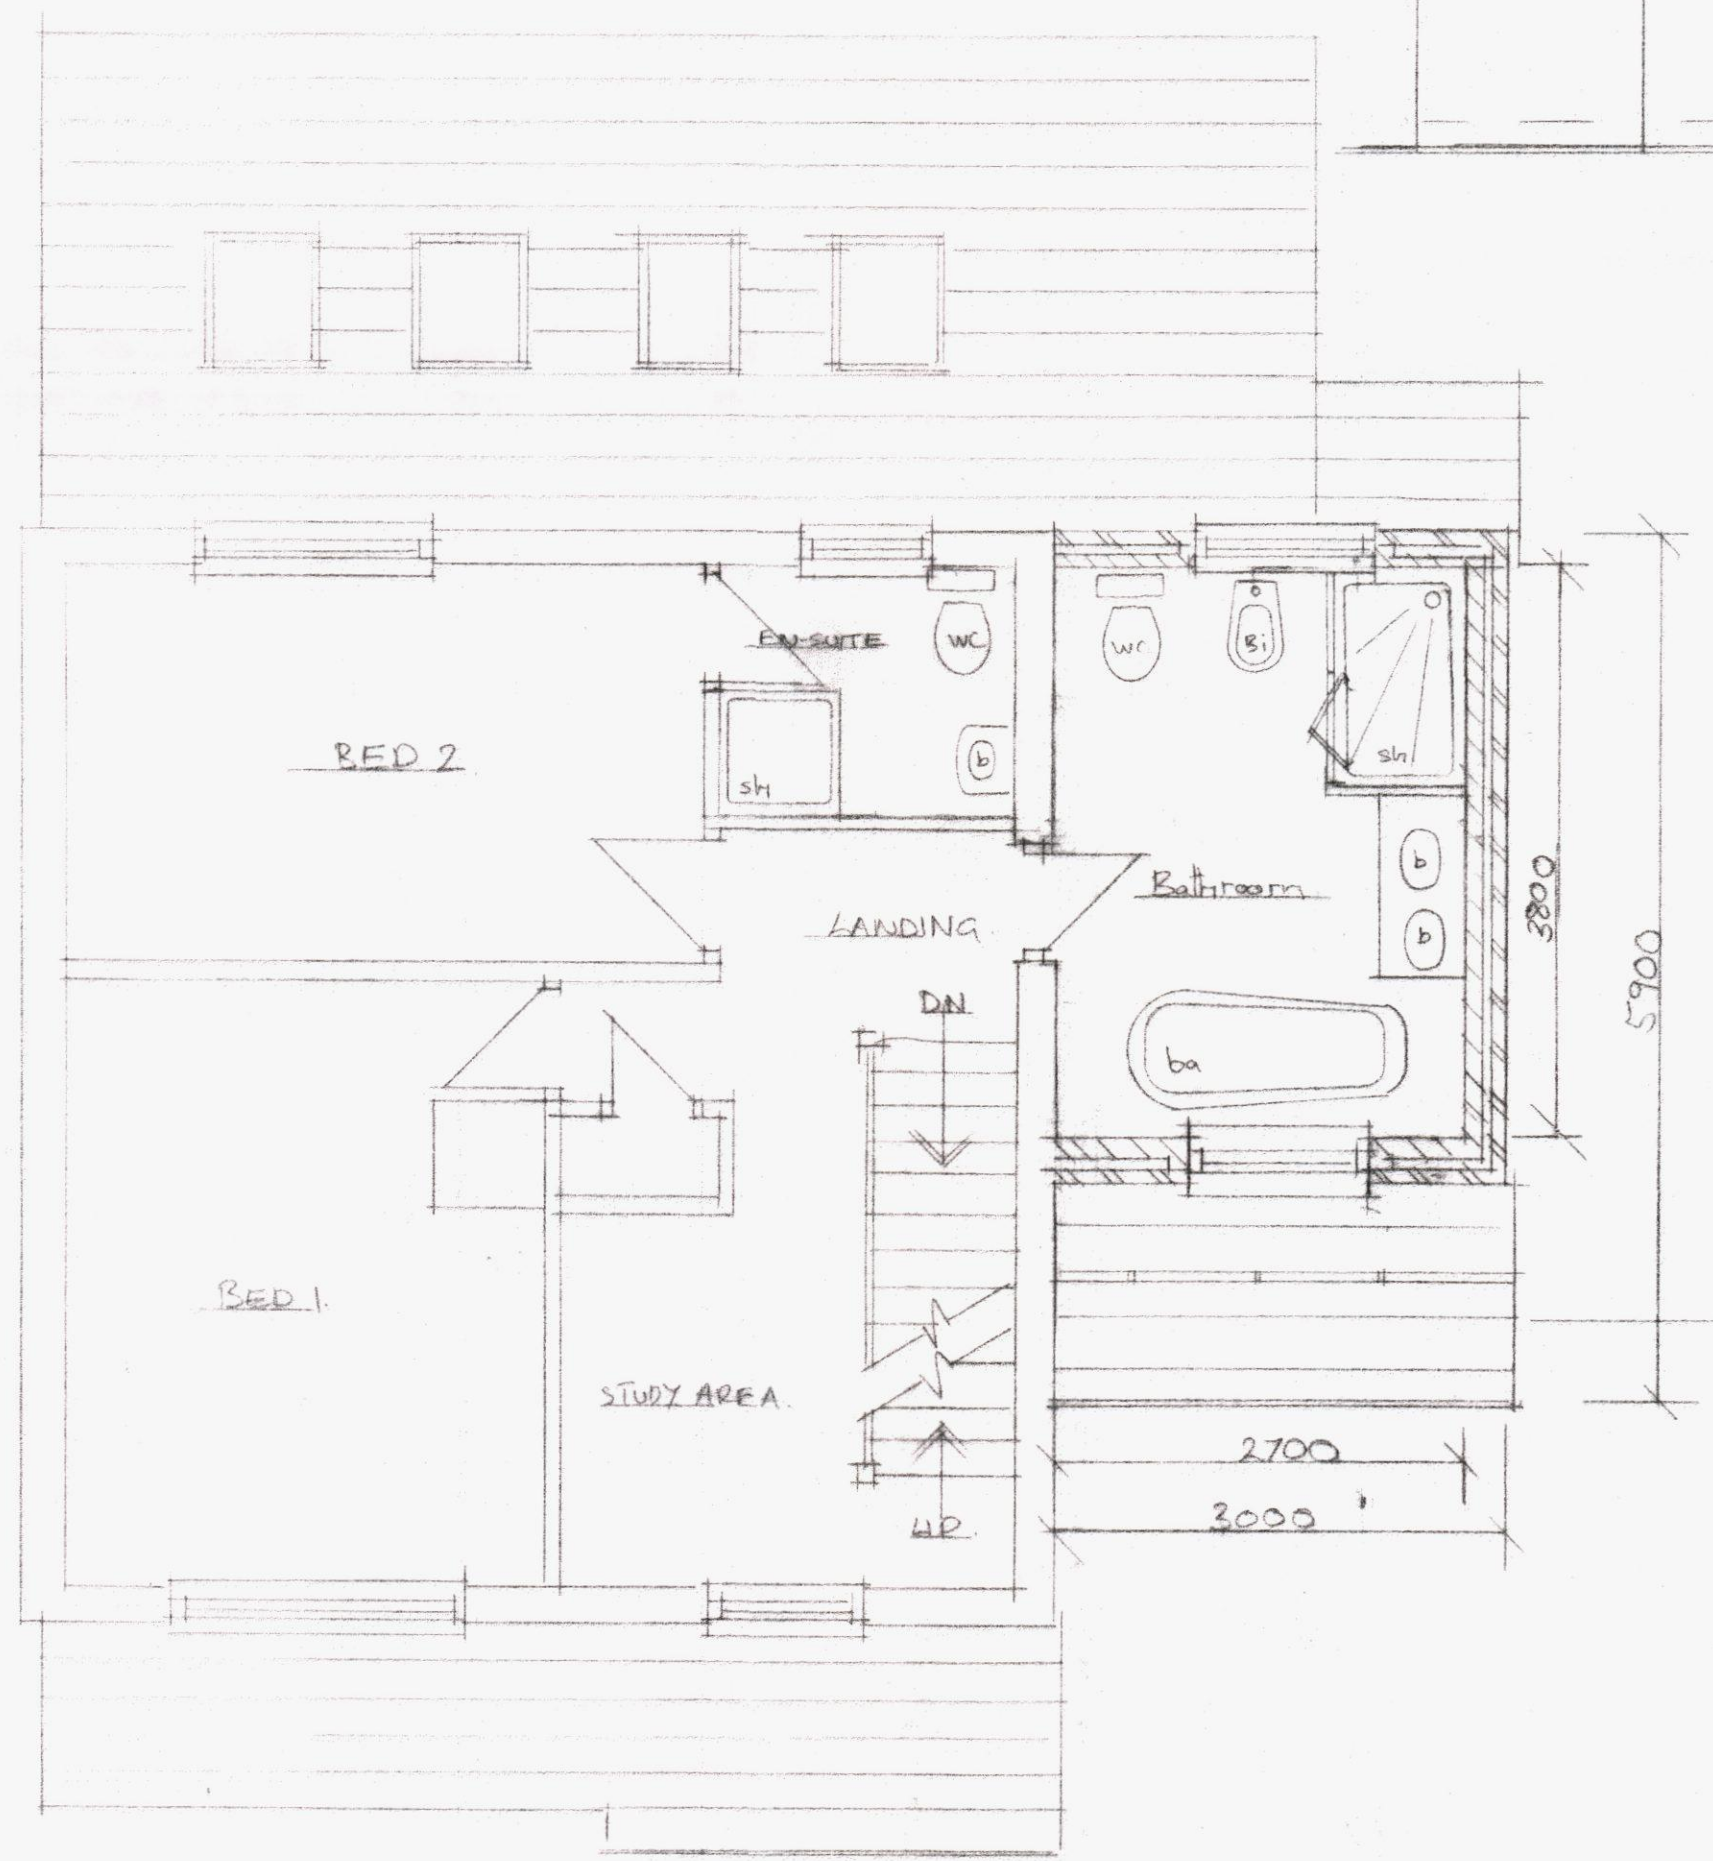

FIRST FLOOR PLAN

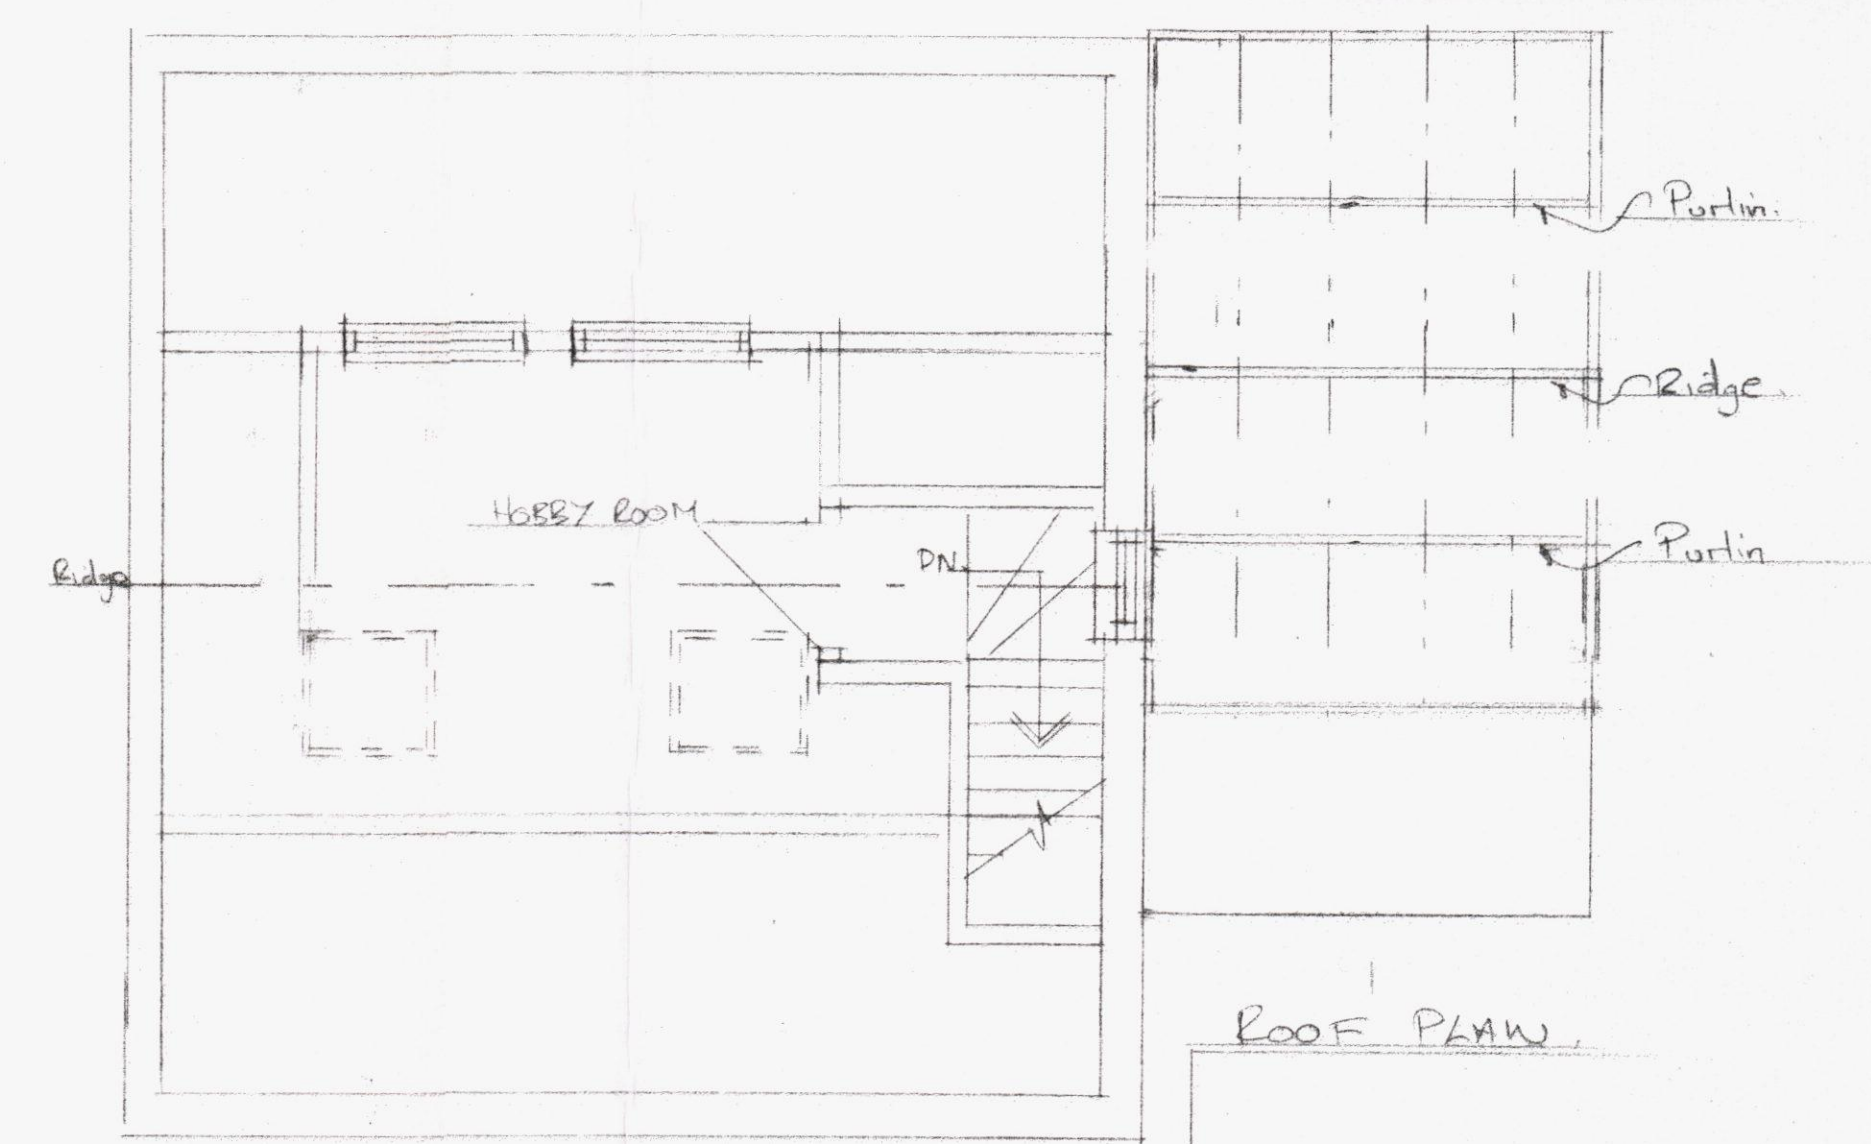

SECOND FLOOR PLAN

ROOF PLAN

PROPOSED FIRST FLOOR SIDE EXTENSION OVER EXG GARAGE 10 PHILIP ROAD. WATERLOOVILLE.	
PLANS, SECTION AND ELEVATIONS	
Scales 1:50, 1:100	Date: Aug 13
578/13/01	P. Davey CIAT, CIOS
REVISIONS	