


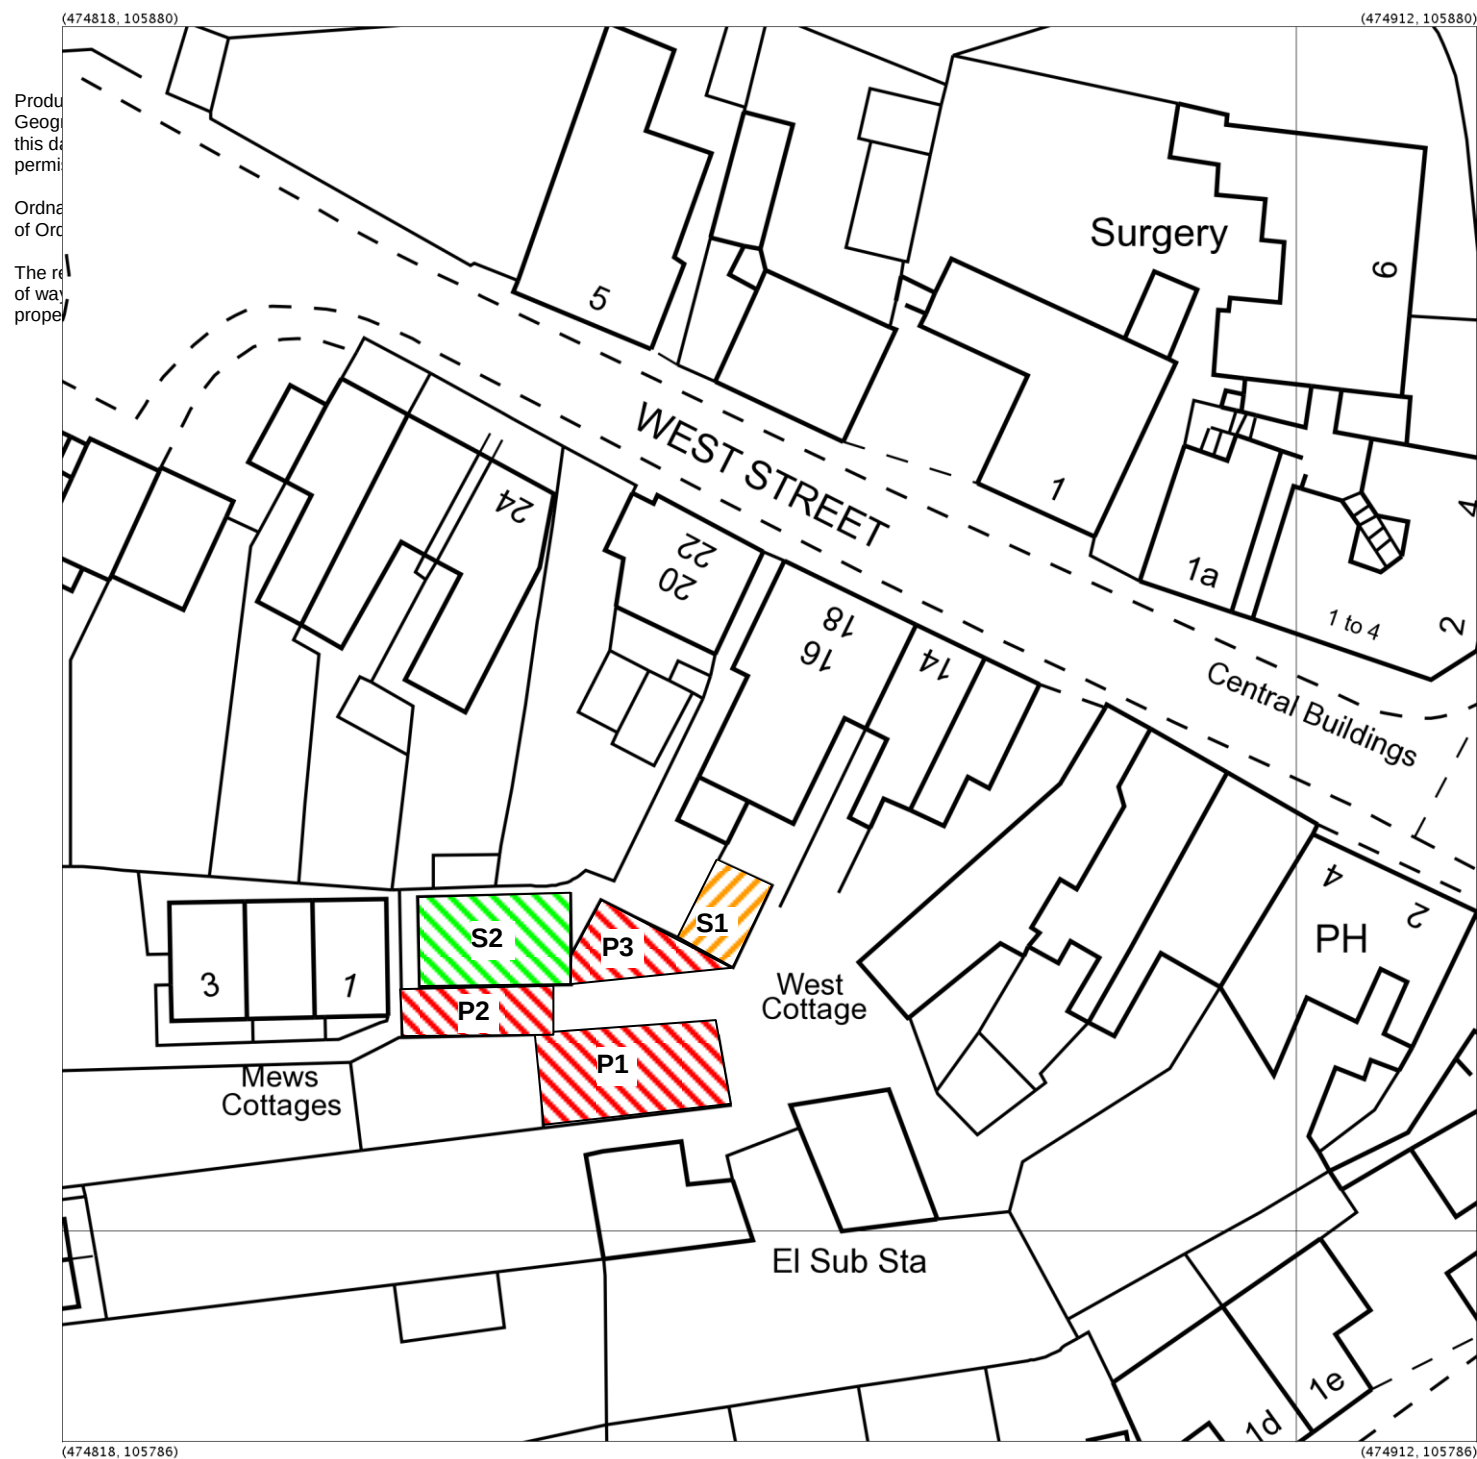

Site Plan Notes:

The small store (the subject of this application) is marked **S1** and shown as a yellow hatched area

The large store is marked **S2** and shown as a green hatched area.

Parking is shown as red hatched area.

P1 provides 4 spaces: 2 are allocated to the shop/stores and 2 allocated to an adjacent furniture factory

P2 provides two "tandem" parking spaces allocated to the shop/stores parking space available

P3 provides 2 spaces, allocated to the flats above the shop.