




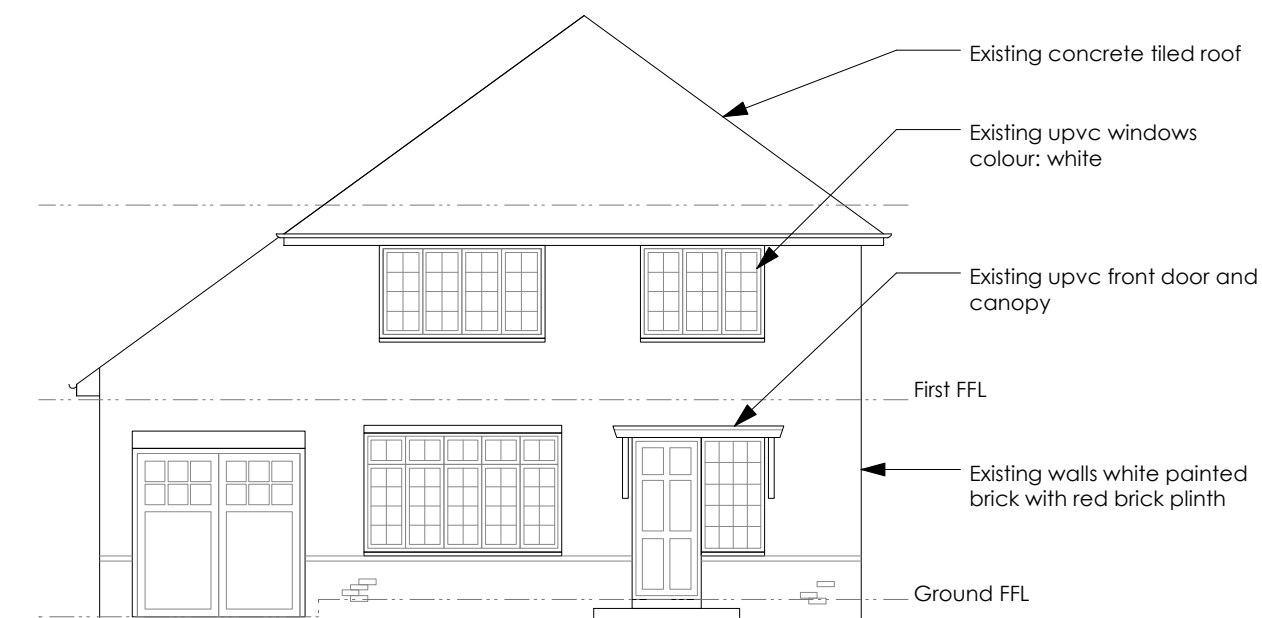

Front (West) Elevation 1:100 @ A3

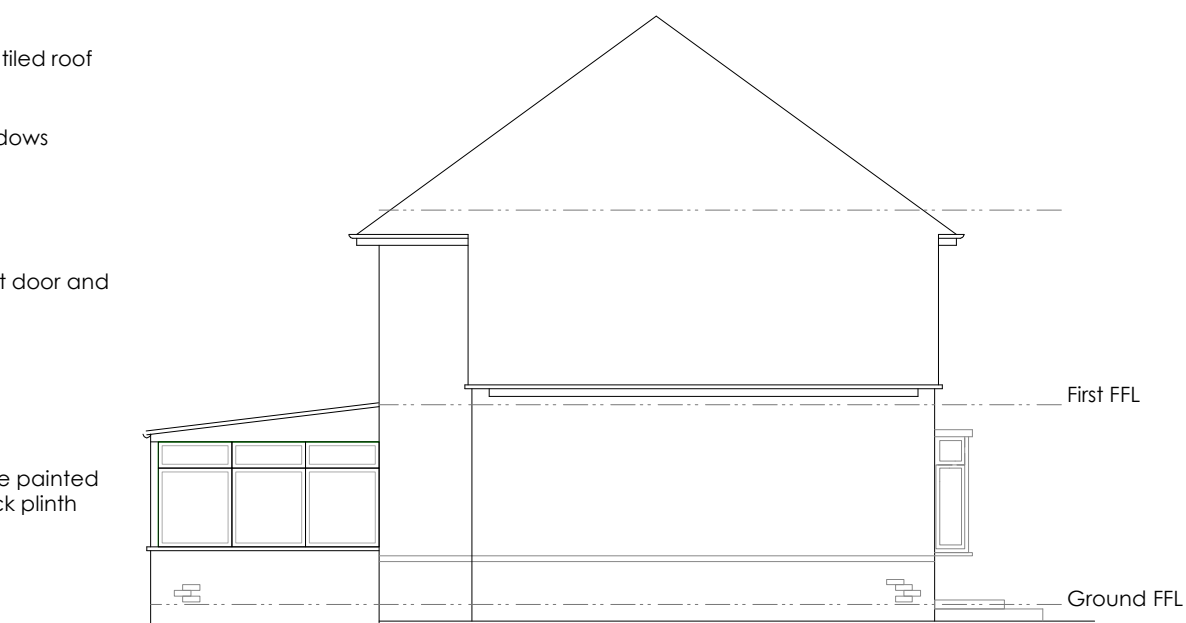

Side (North) Elevation 1:100 @ A3

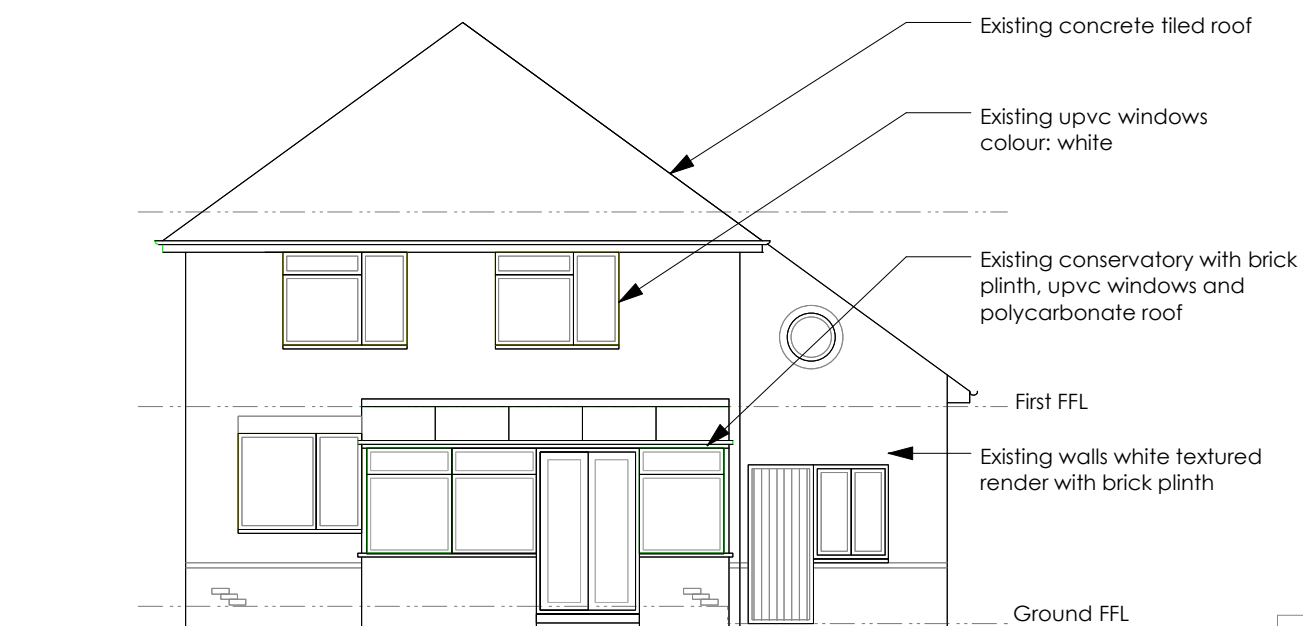

Rear (East) Elevation 1:100 @ A3



Side (South) Elevation 1:100 @ A3

DRAWING NOTES:

rev.	date	description
------	------	-------------

status	PLANNING
--------	----------

pad architecture

3 The Courtyard Ingrams Farm London Road
Hardham West Sussex RH20 1LB
Tel: 01798 875753 Email:
pad_info@padarchitecture.com

project	62 Southleigh Road Havant
---------	------------------------------

title	EXISTING ELEVATIONS
-------	------------------------

drawn by AL	scale 1:100 @ A3	date Nov 13
----------------	---------------------	----------------

job no 1339	drawing no 1339/PL/02	rev
----------------	--------------------------	-----

do not scale from this drawing.
contractor to confirm all dimensions on site. any discrepancies
to be reported to pad architecture.

(c) pad architecture