

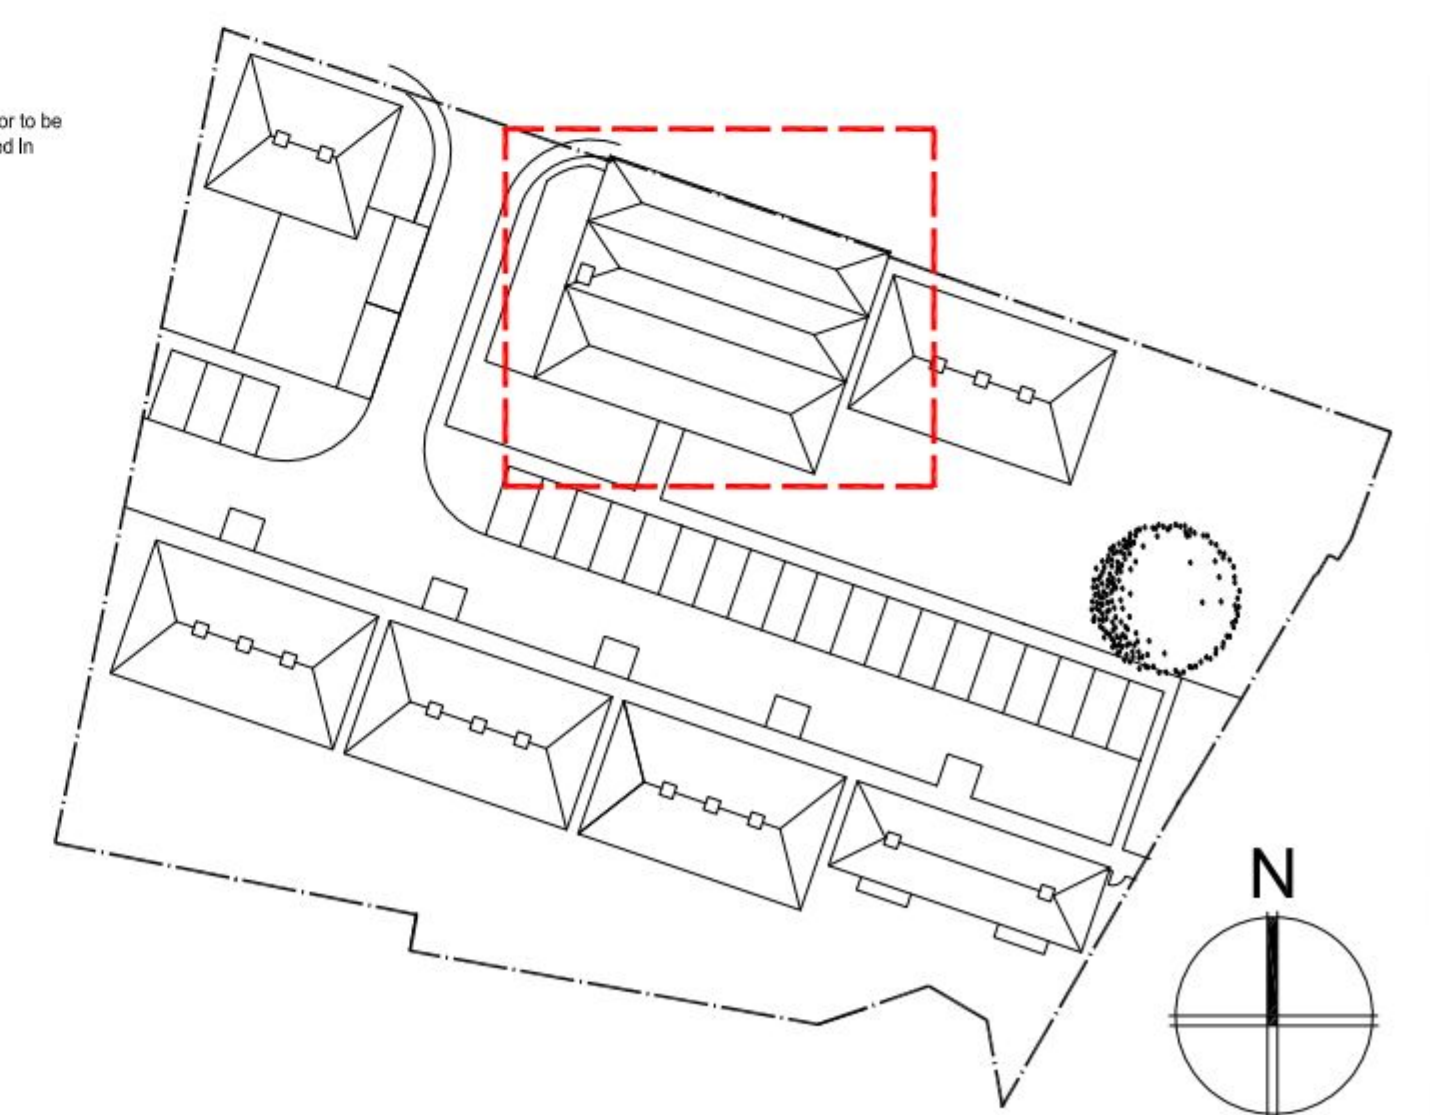
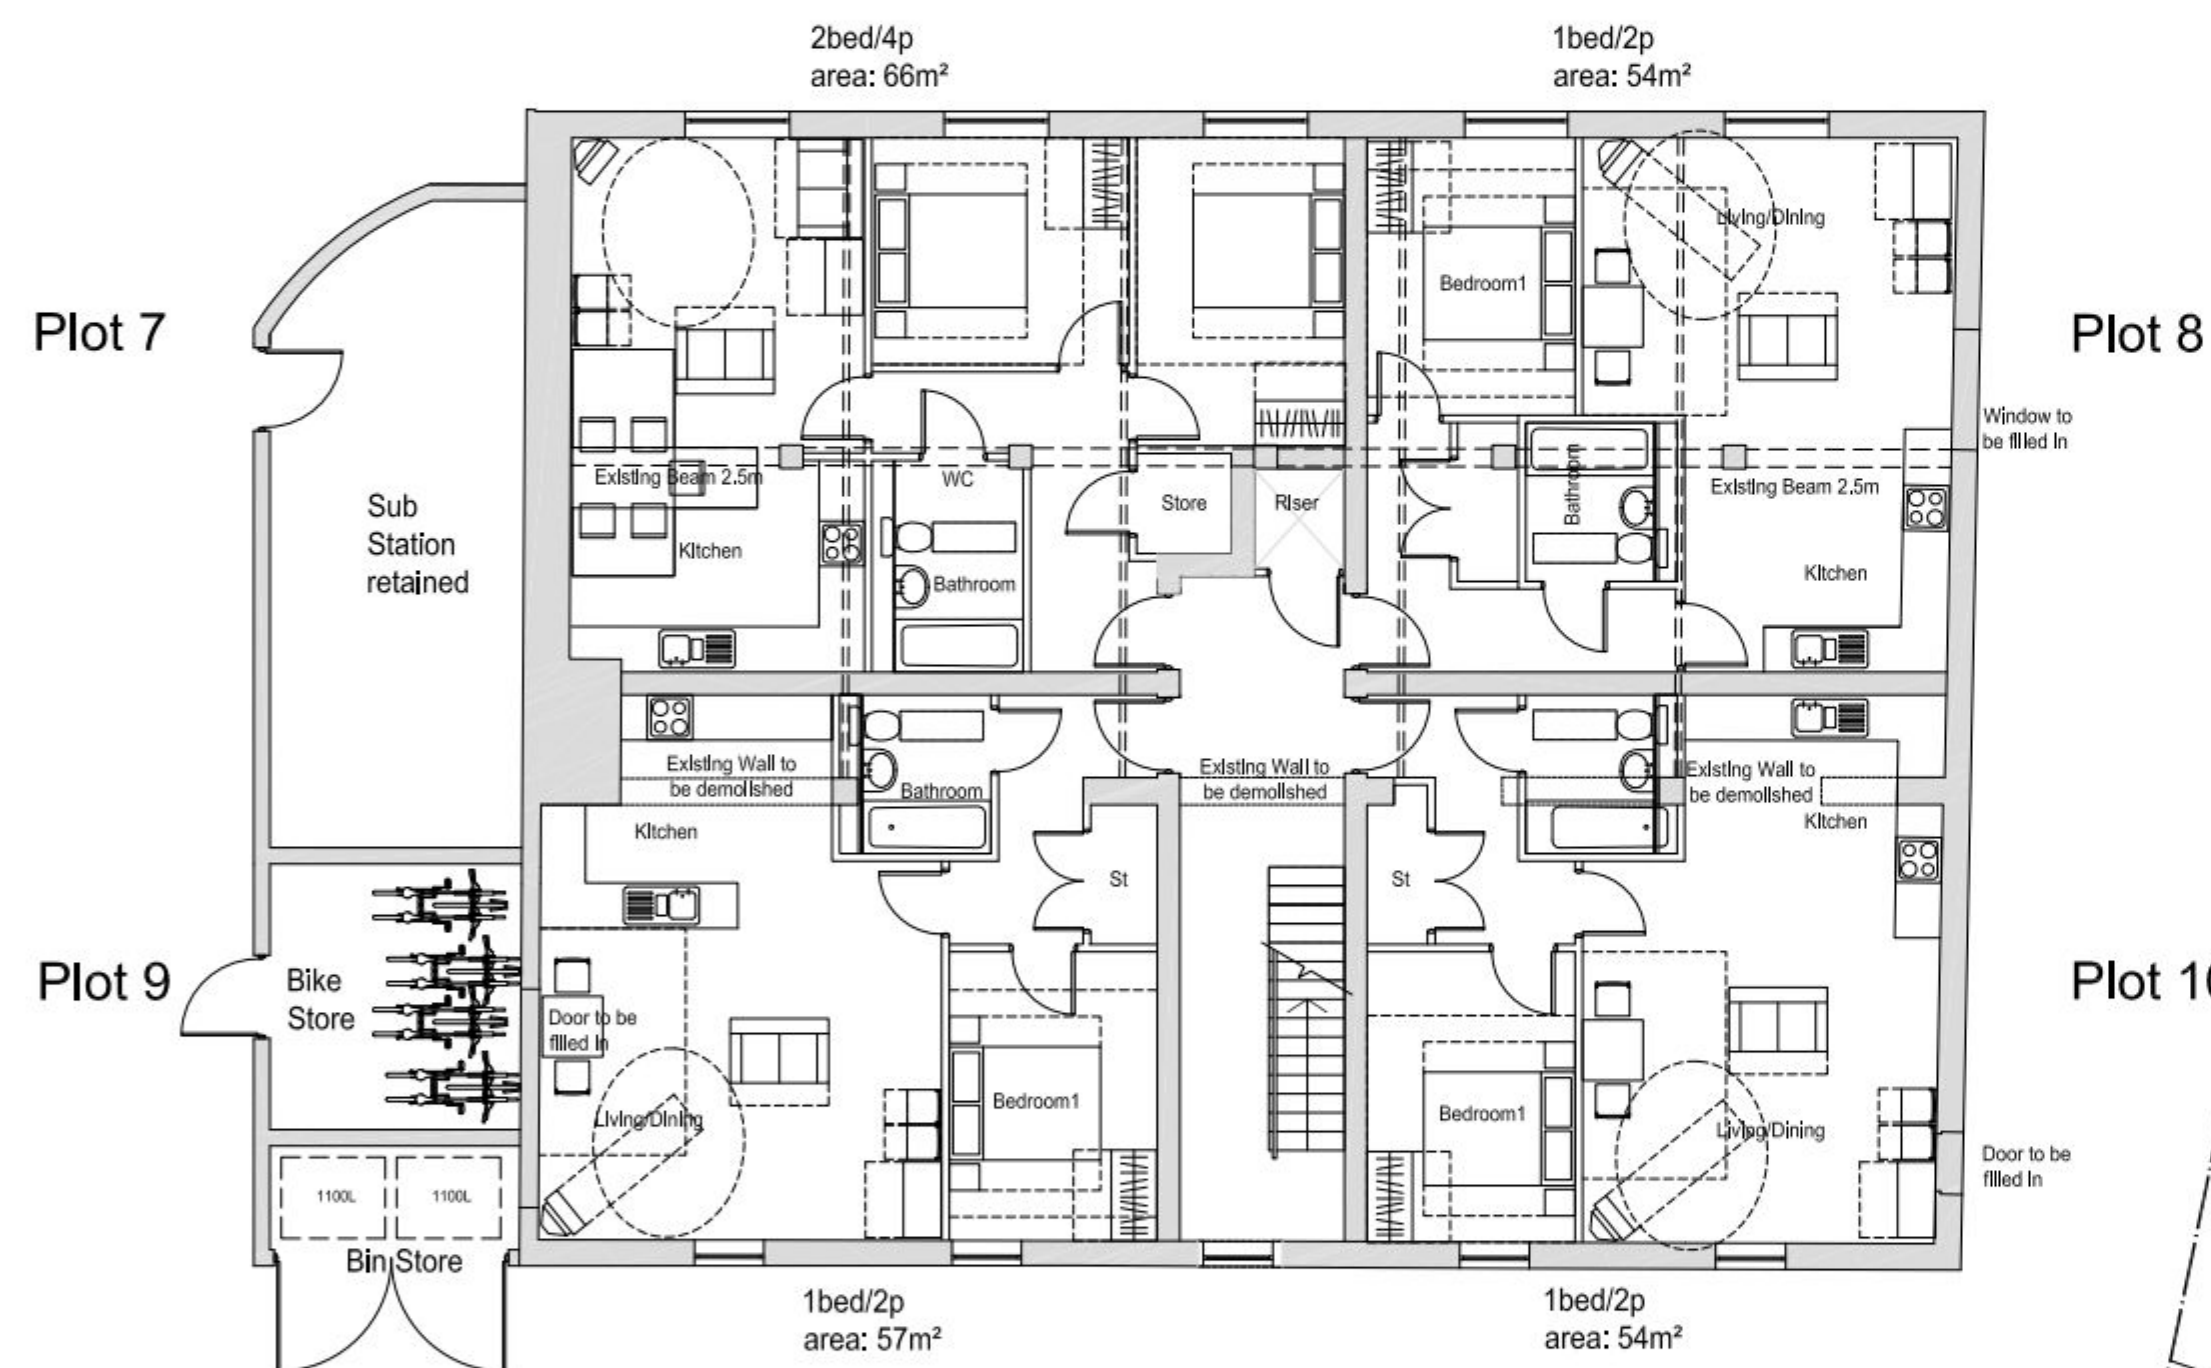
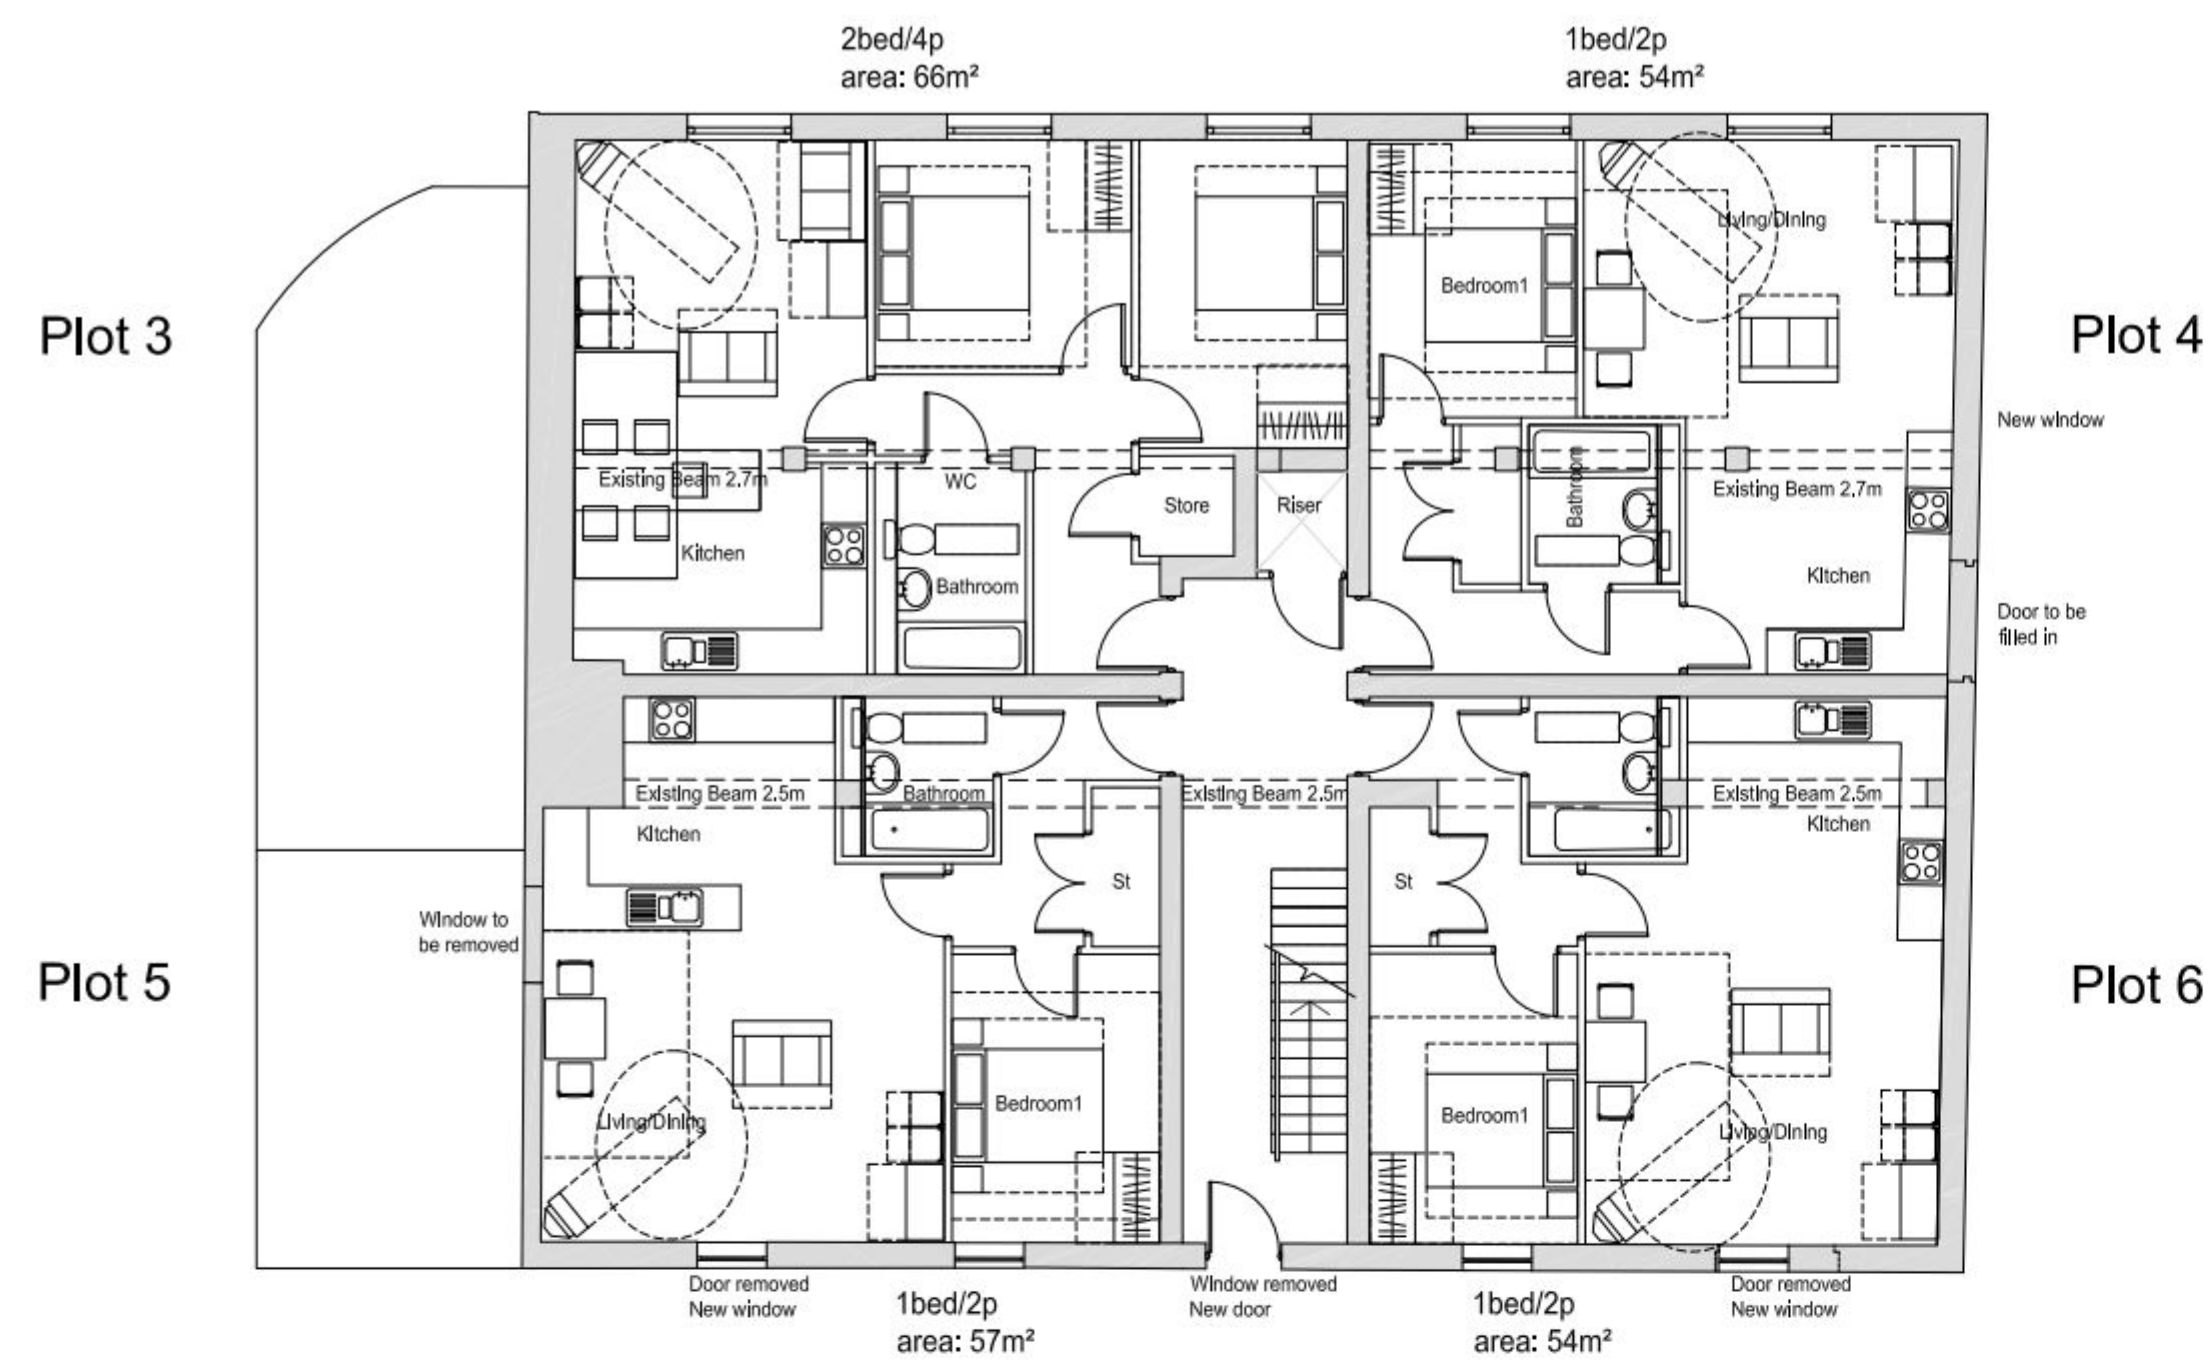
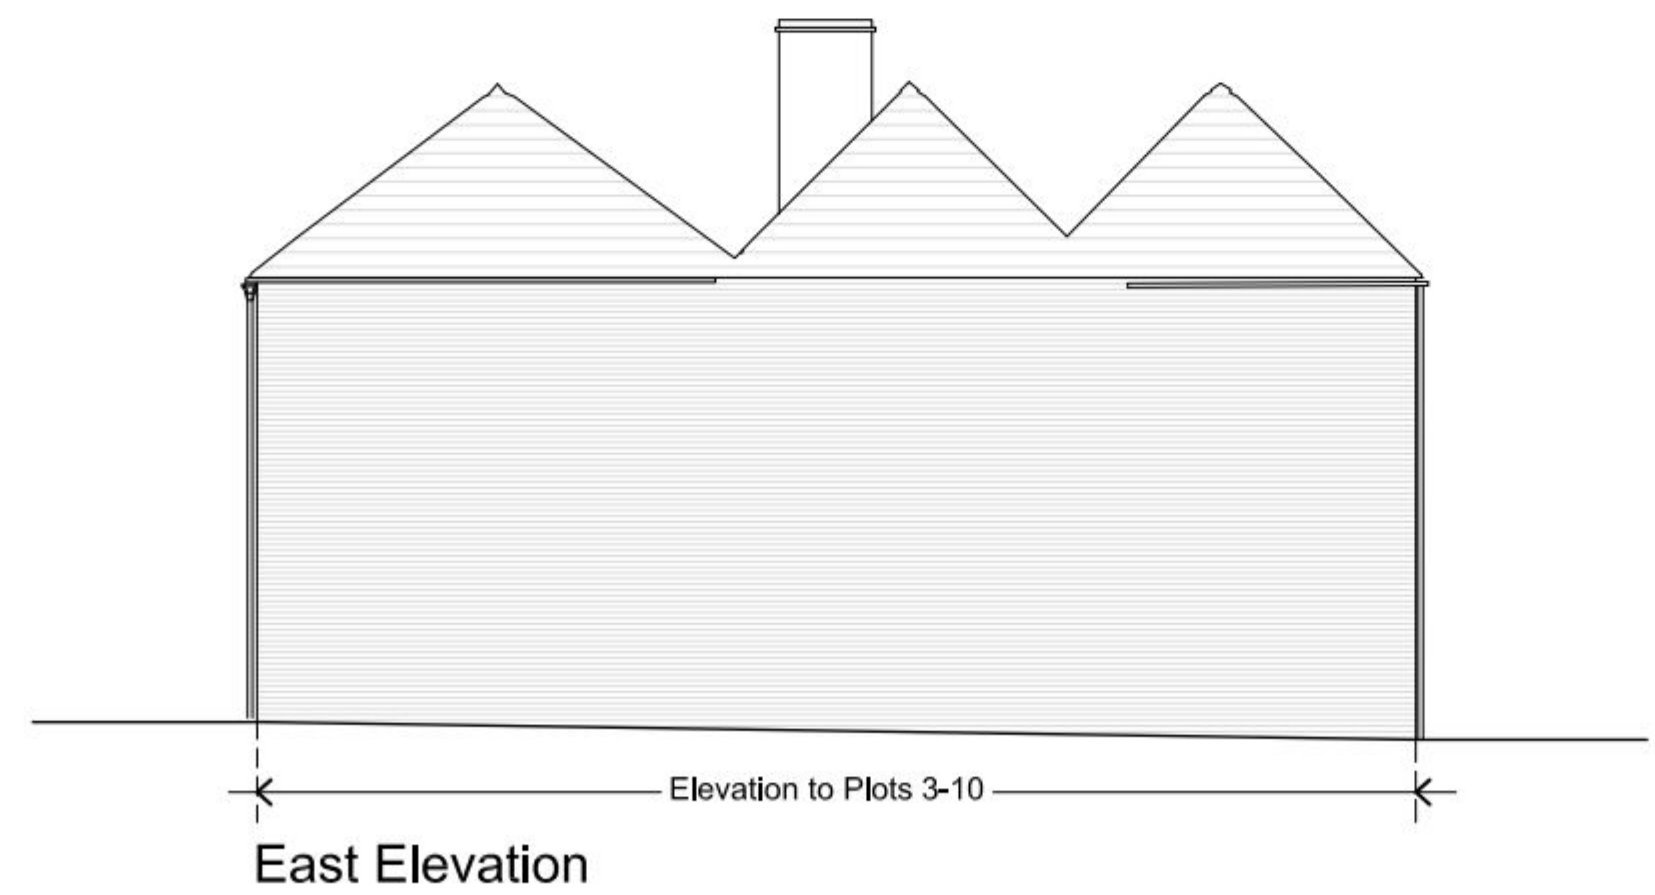
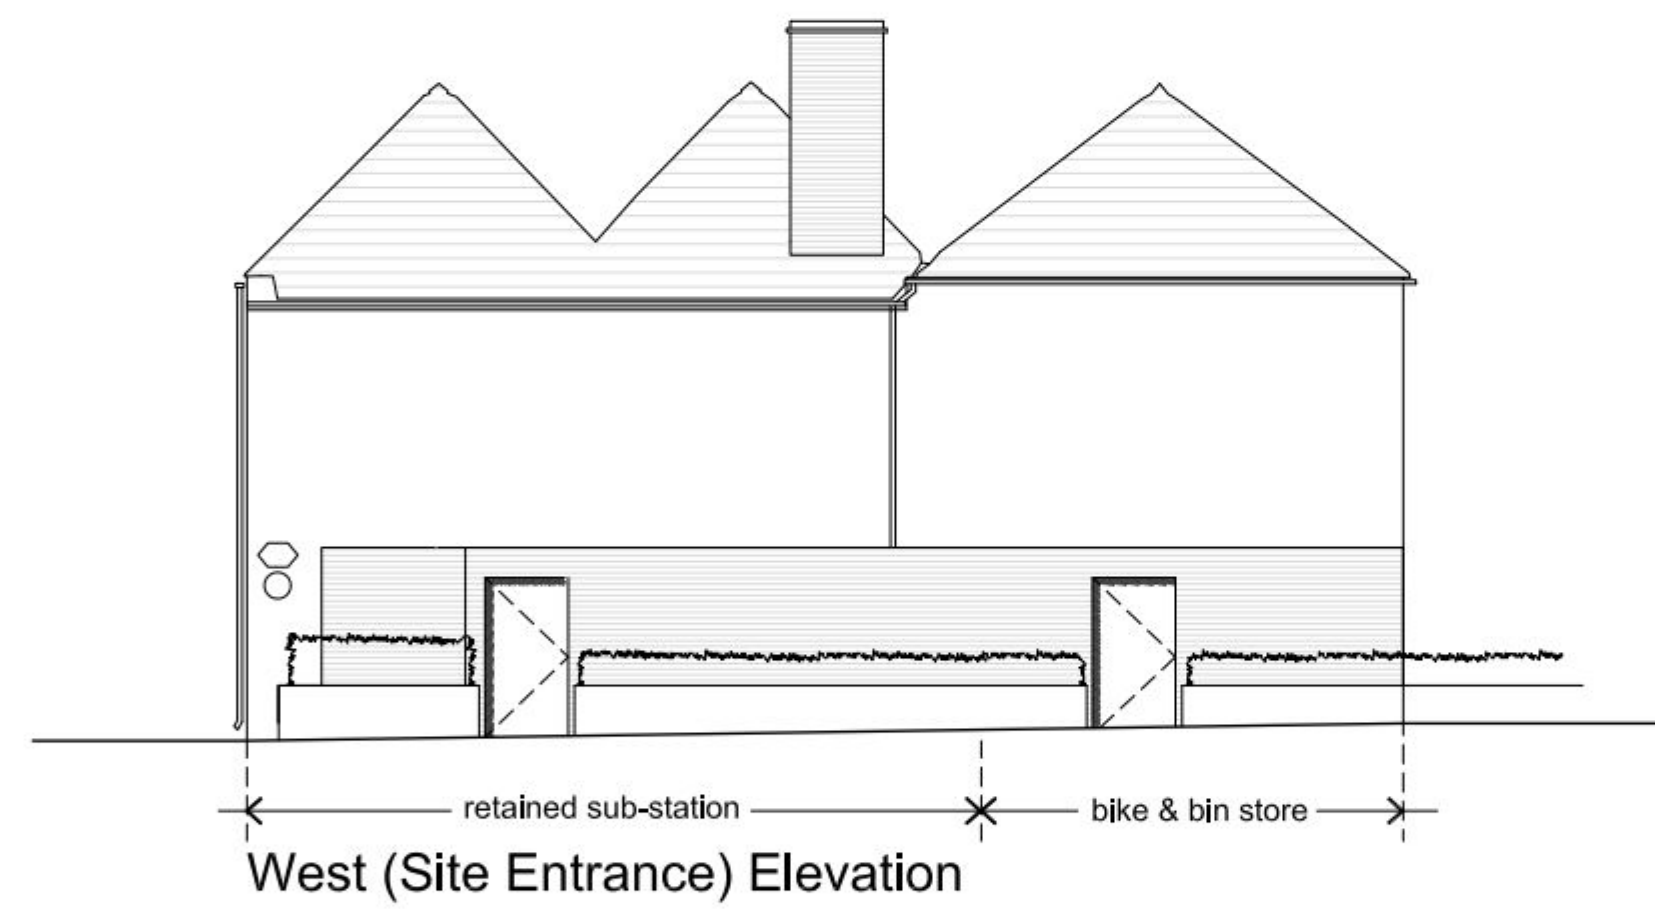
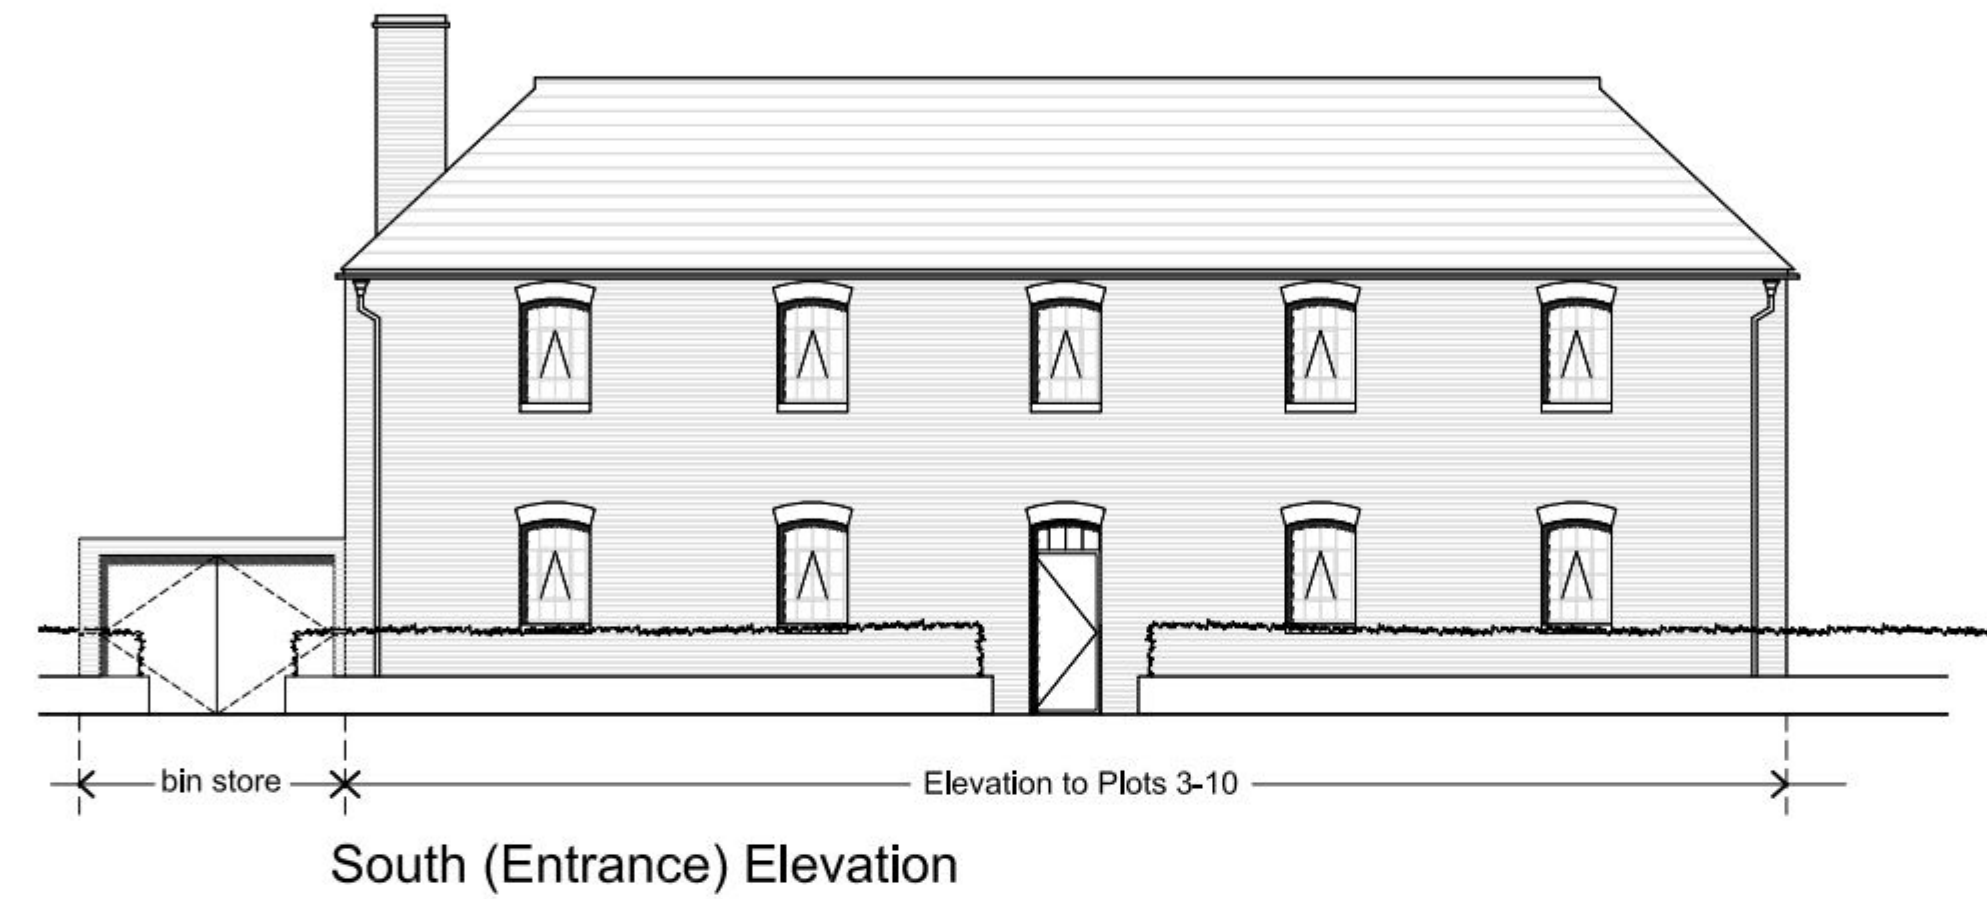


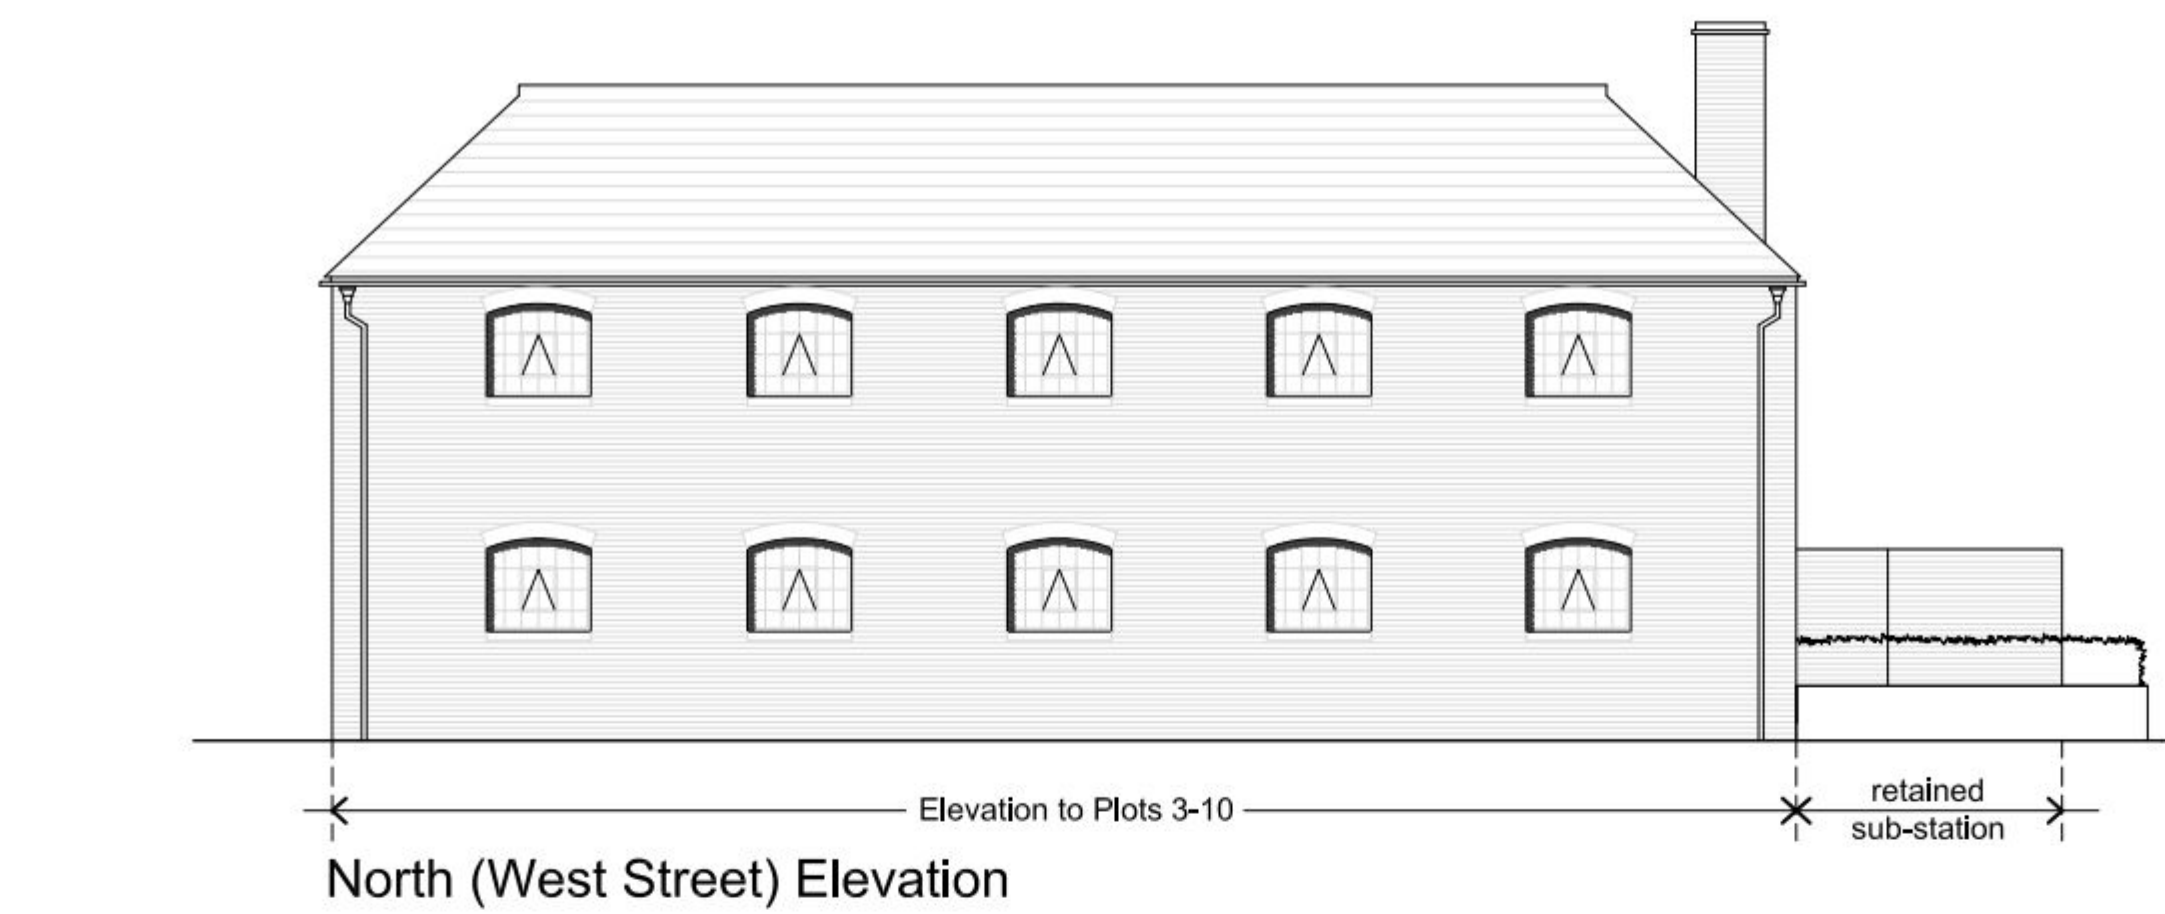

Rev	Date	Description	By	PM
B	17.04.13	Bike, bin store and retained sub-station shown. Drawing sheet re-arranged.	IS	GG
A	11.04.13	GF & FF window to living removed. Elevations amended to show bin & bike store. Railings removed.	IS	GG

Plan and elevation information based on drawings 353WS01 & 353WS02 by:
Siteline Geomatic Surveyors
Unit E, Woodside, 34 Parham Drive,
Eastleigh, SO50 4NU
T: 02380 811081

PLANNING

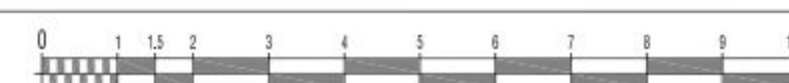

CLIENT
Vail Williams

Scale @ A1: 1/100
Date: © November 2012

TITLE
West Street, Havant
Plots 3-10
Plans & Elevations

Drawing No:
12.071.007

Revised:
B

HGP ARCHITECTS
FURZEHALL FARM, WICKHAM ROAD
FAREHAM, HAMPSHIRE, PO16 7JH
T: 01329 283 225
F: 01329 237 004
E: EMAIL@HGP-ARCHITECTS.CO.UK
W: WWW.HGP-ARCHITECTS.CO.UK

HGP Architects Ltd.
Copyright Reserved.
Check dims. on site.