


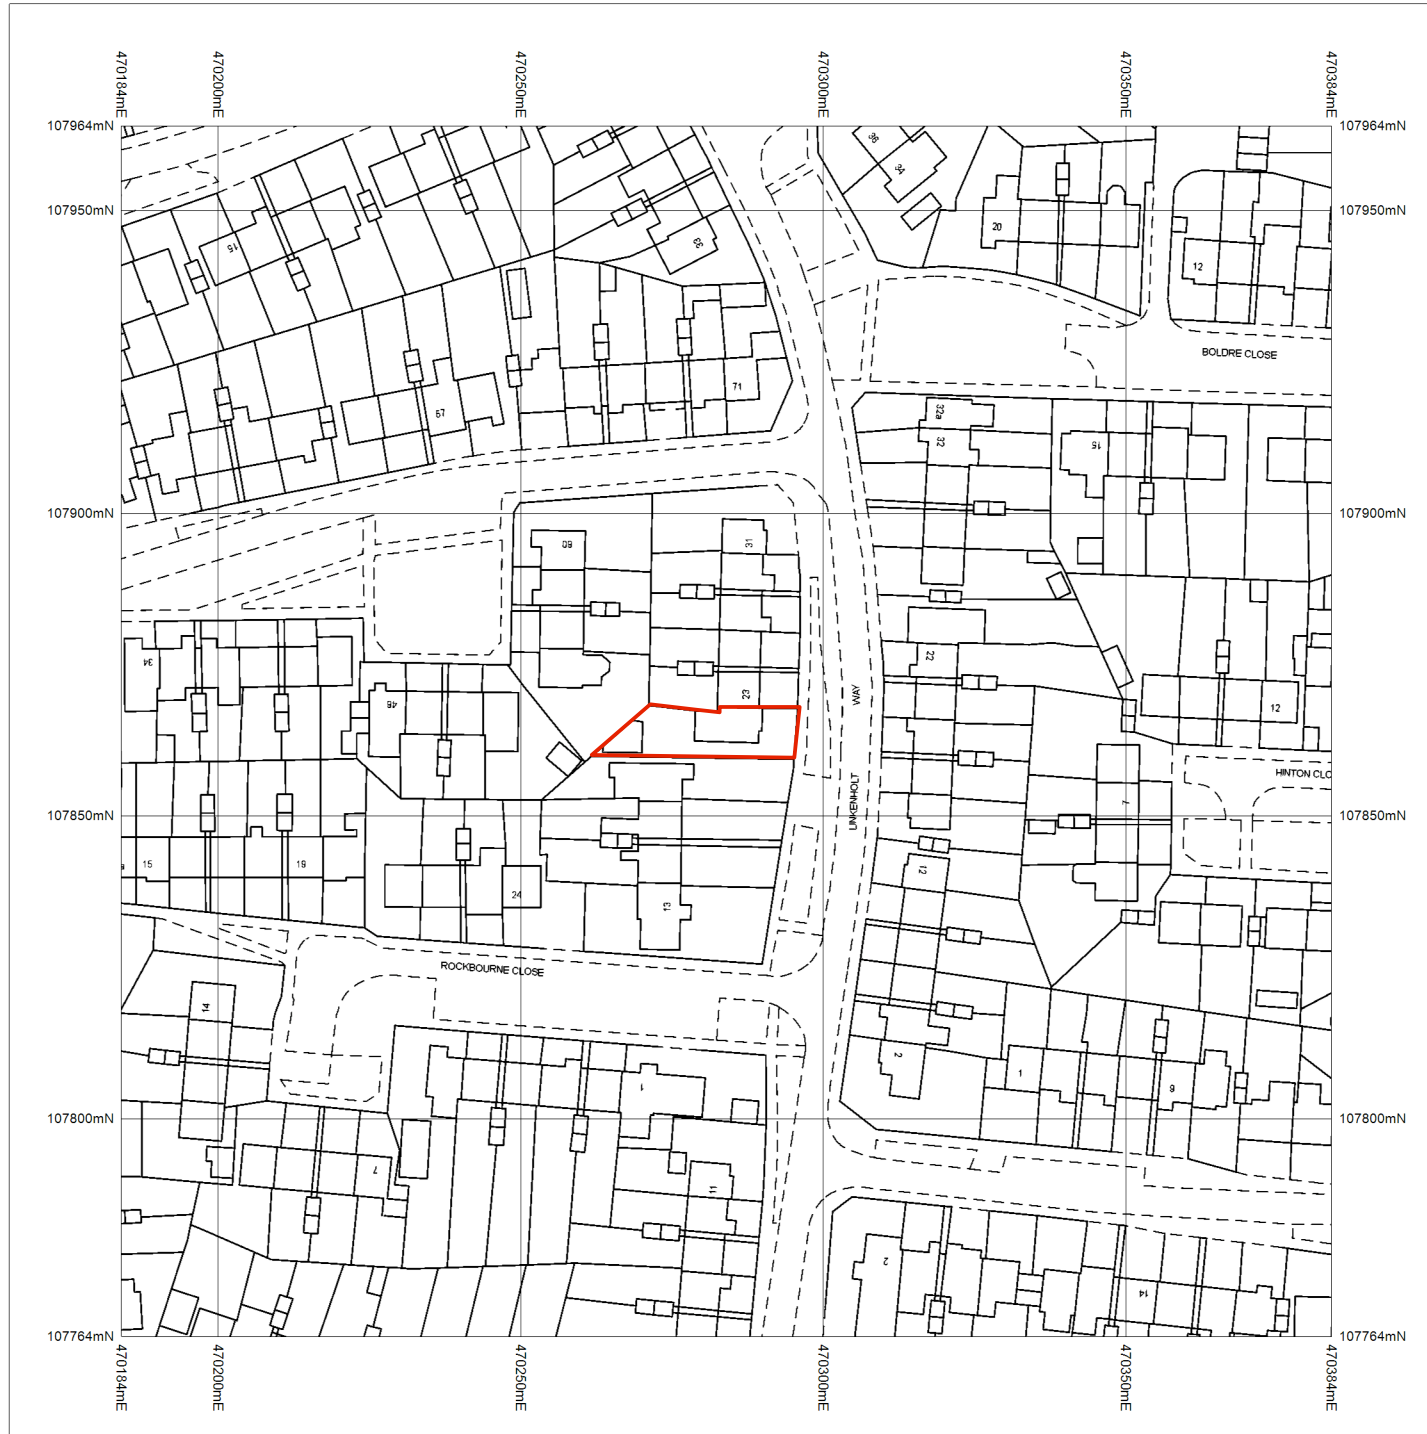


© Crown Copyright and database rights 2014 Ordnance Survey 100048957. The representation of road, track or path is no evidence of a boundary or right of way. The representation of features as lines is no evidence of a property boundary.

Supplied by: www.ukmapcentre.com
Serial Number: 60996
Centre Coordinates: 470284,107864
Production Date: 03 Dec 2014 10:05

21 LINKENHOLT WAY, HAVANT, PO9 4AR

Location Plan at 1:1250 scale

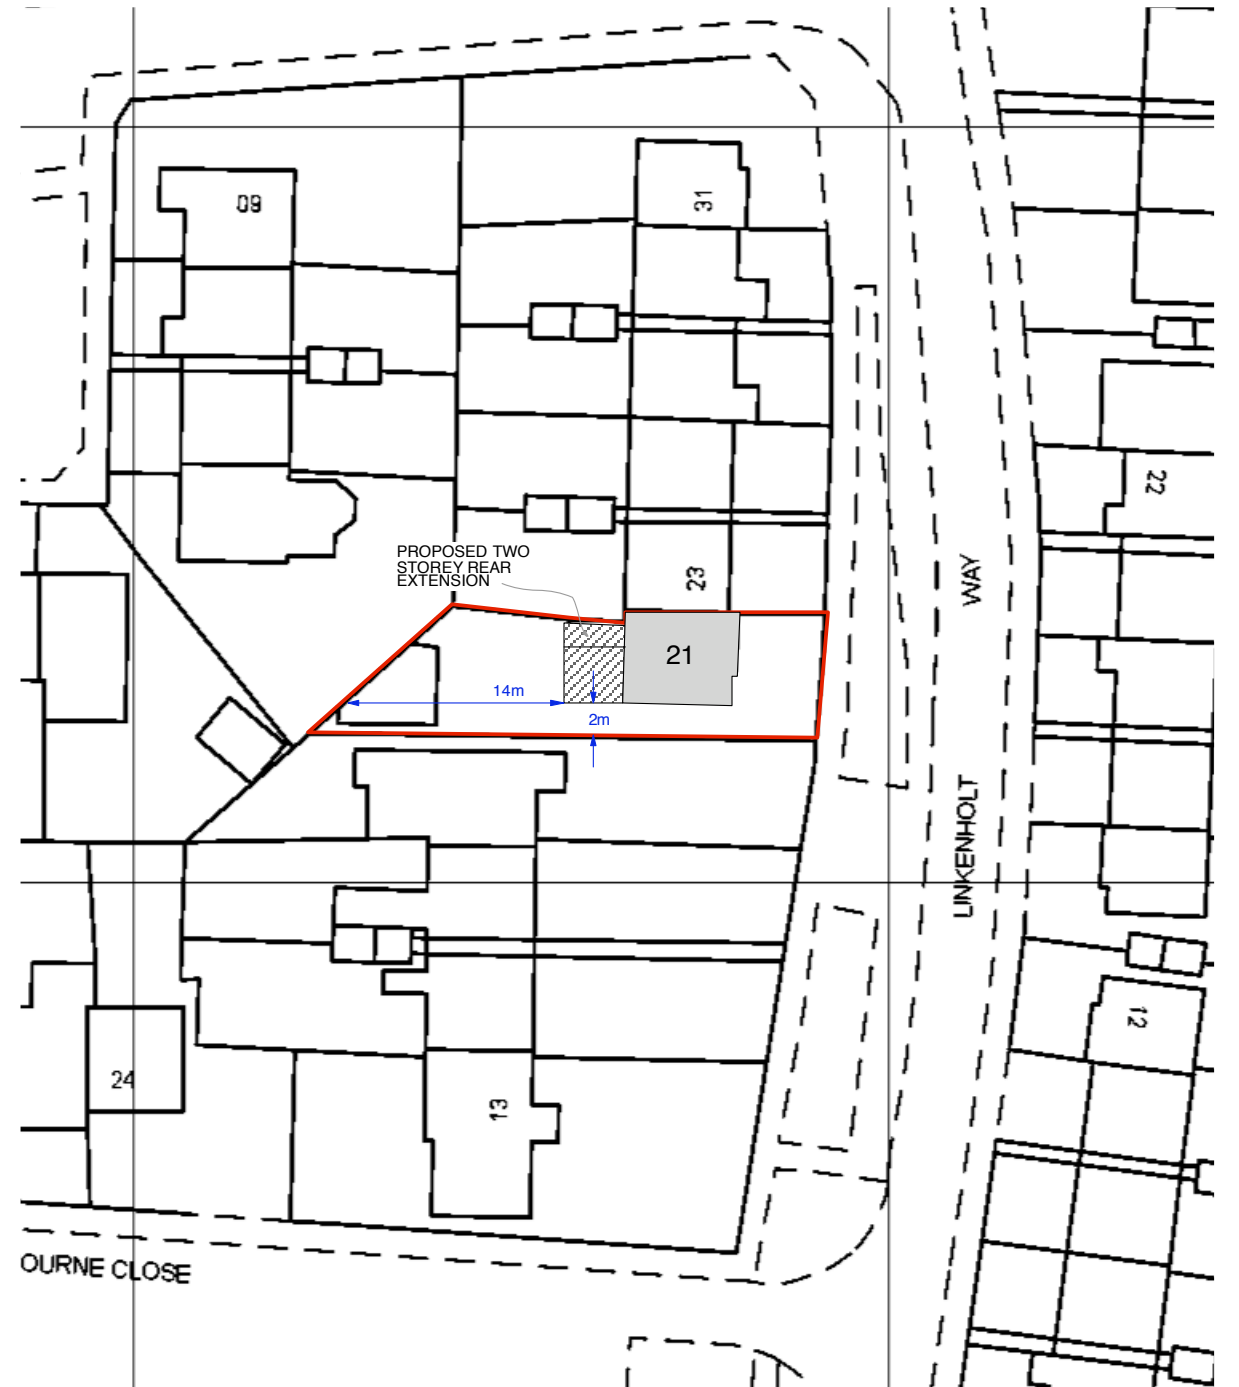

Site Plan at 1:500 scale

0m 5m 10m 15m
SCALE BAR @ 1: 500