






Front Elevation 1:50

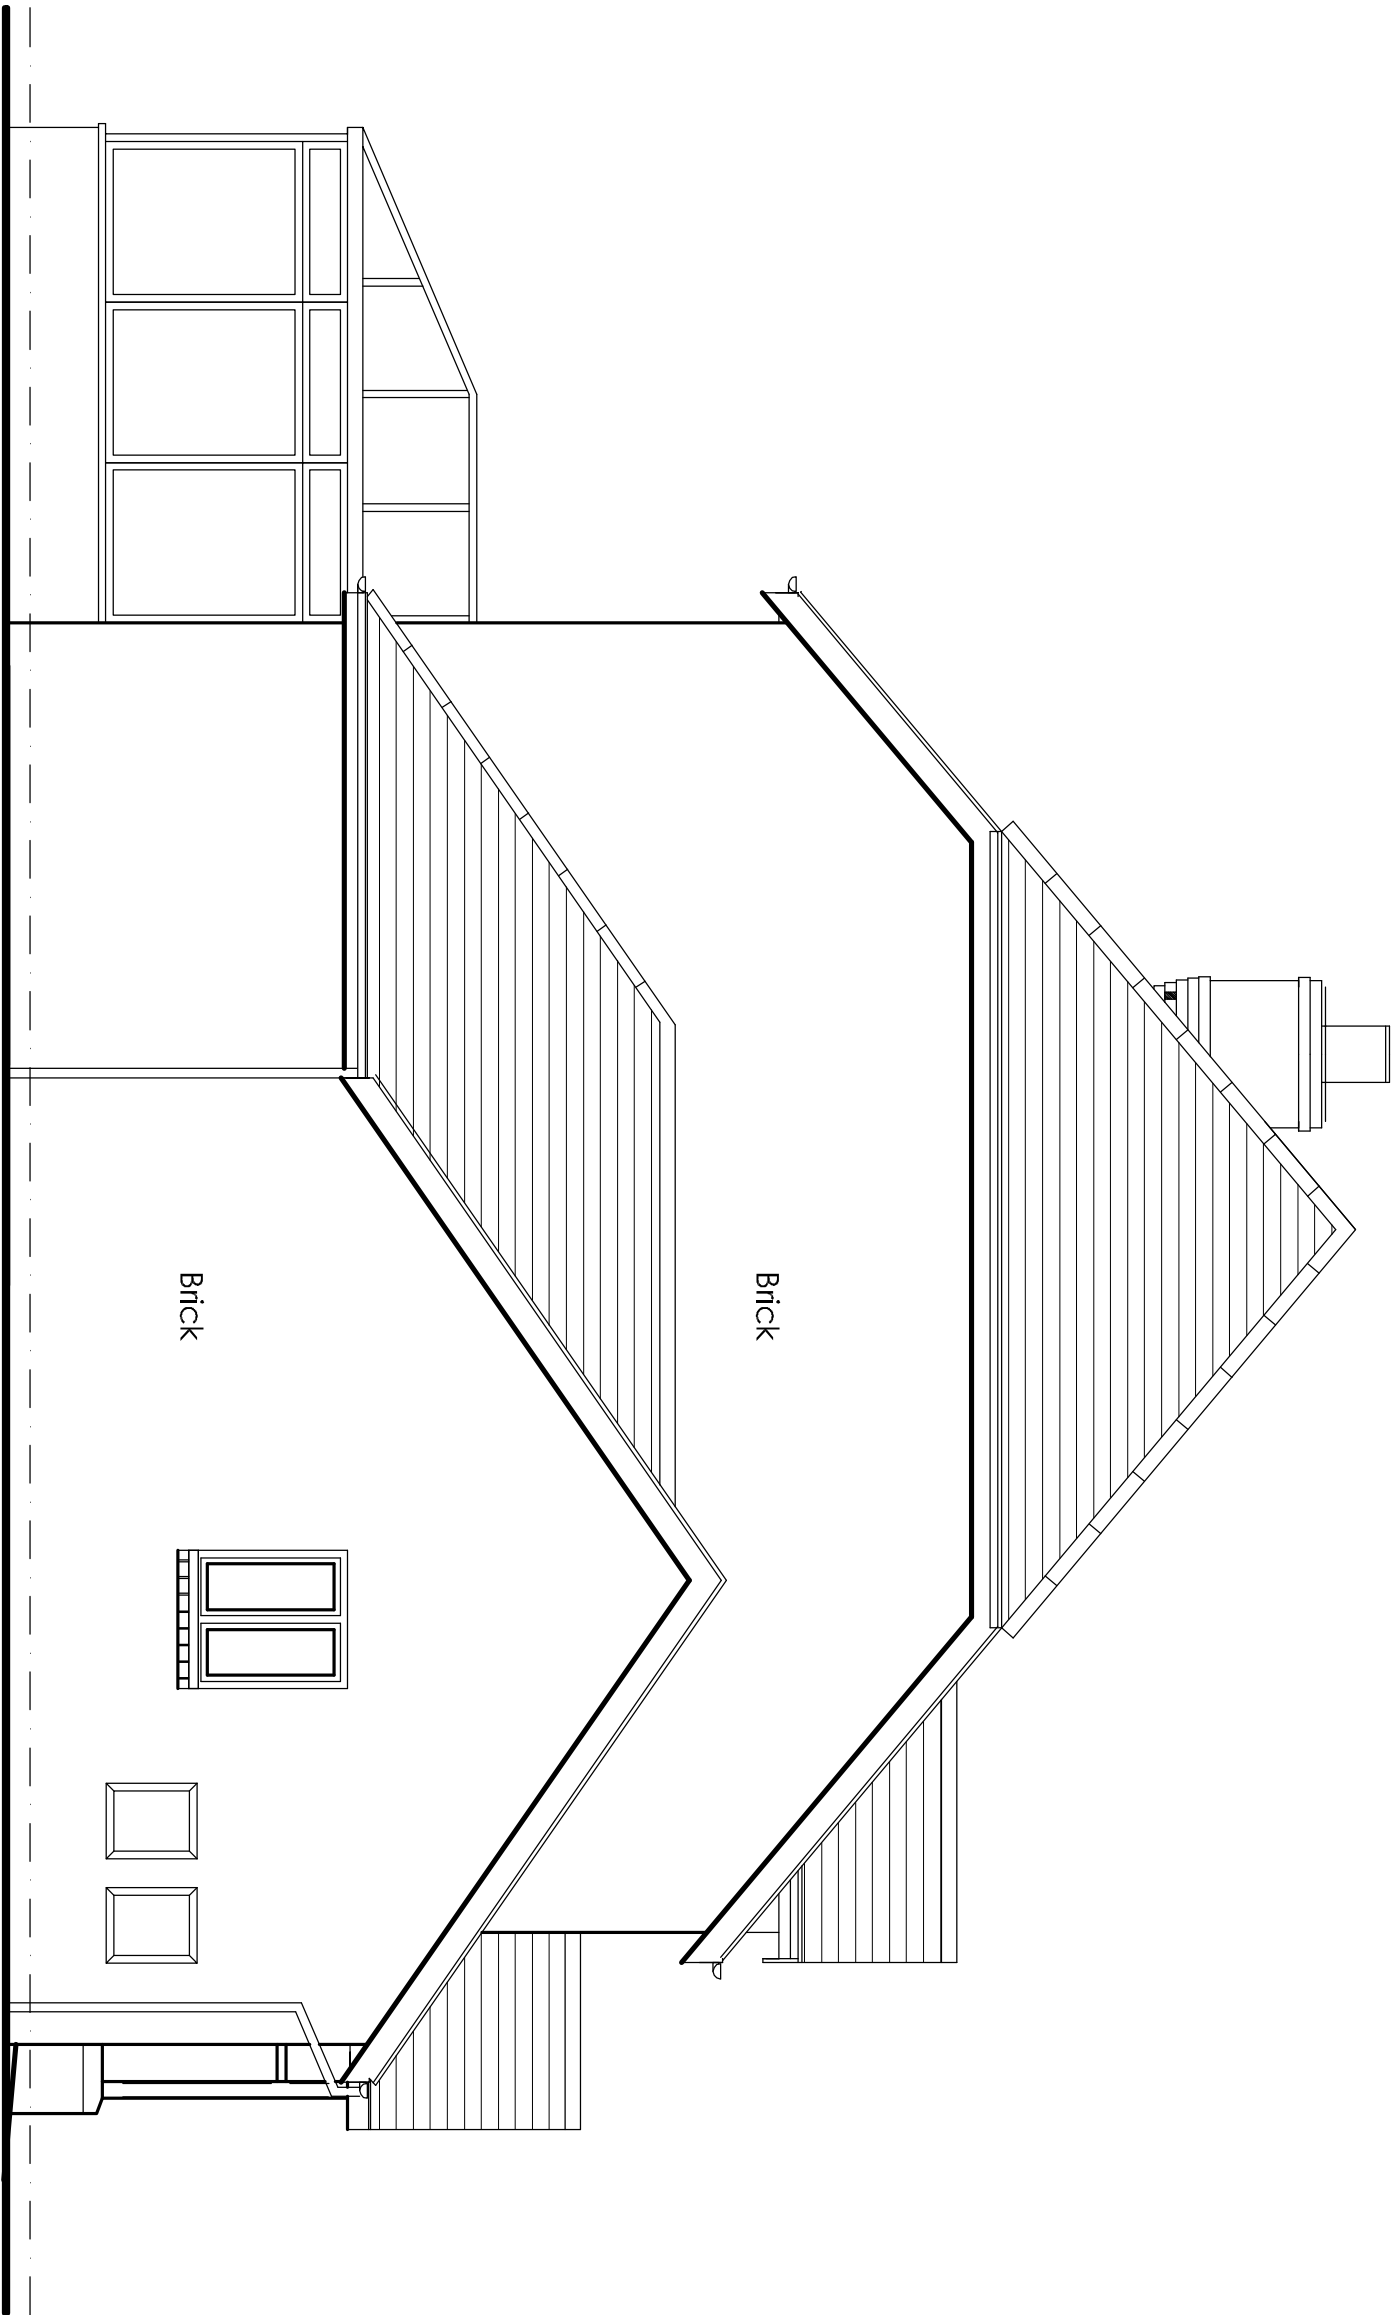

Side Elevation

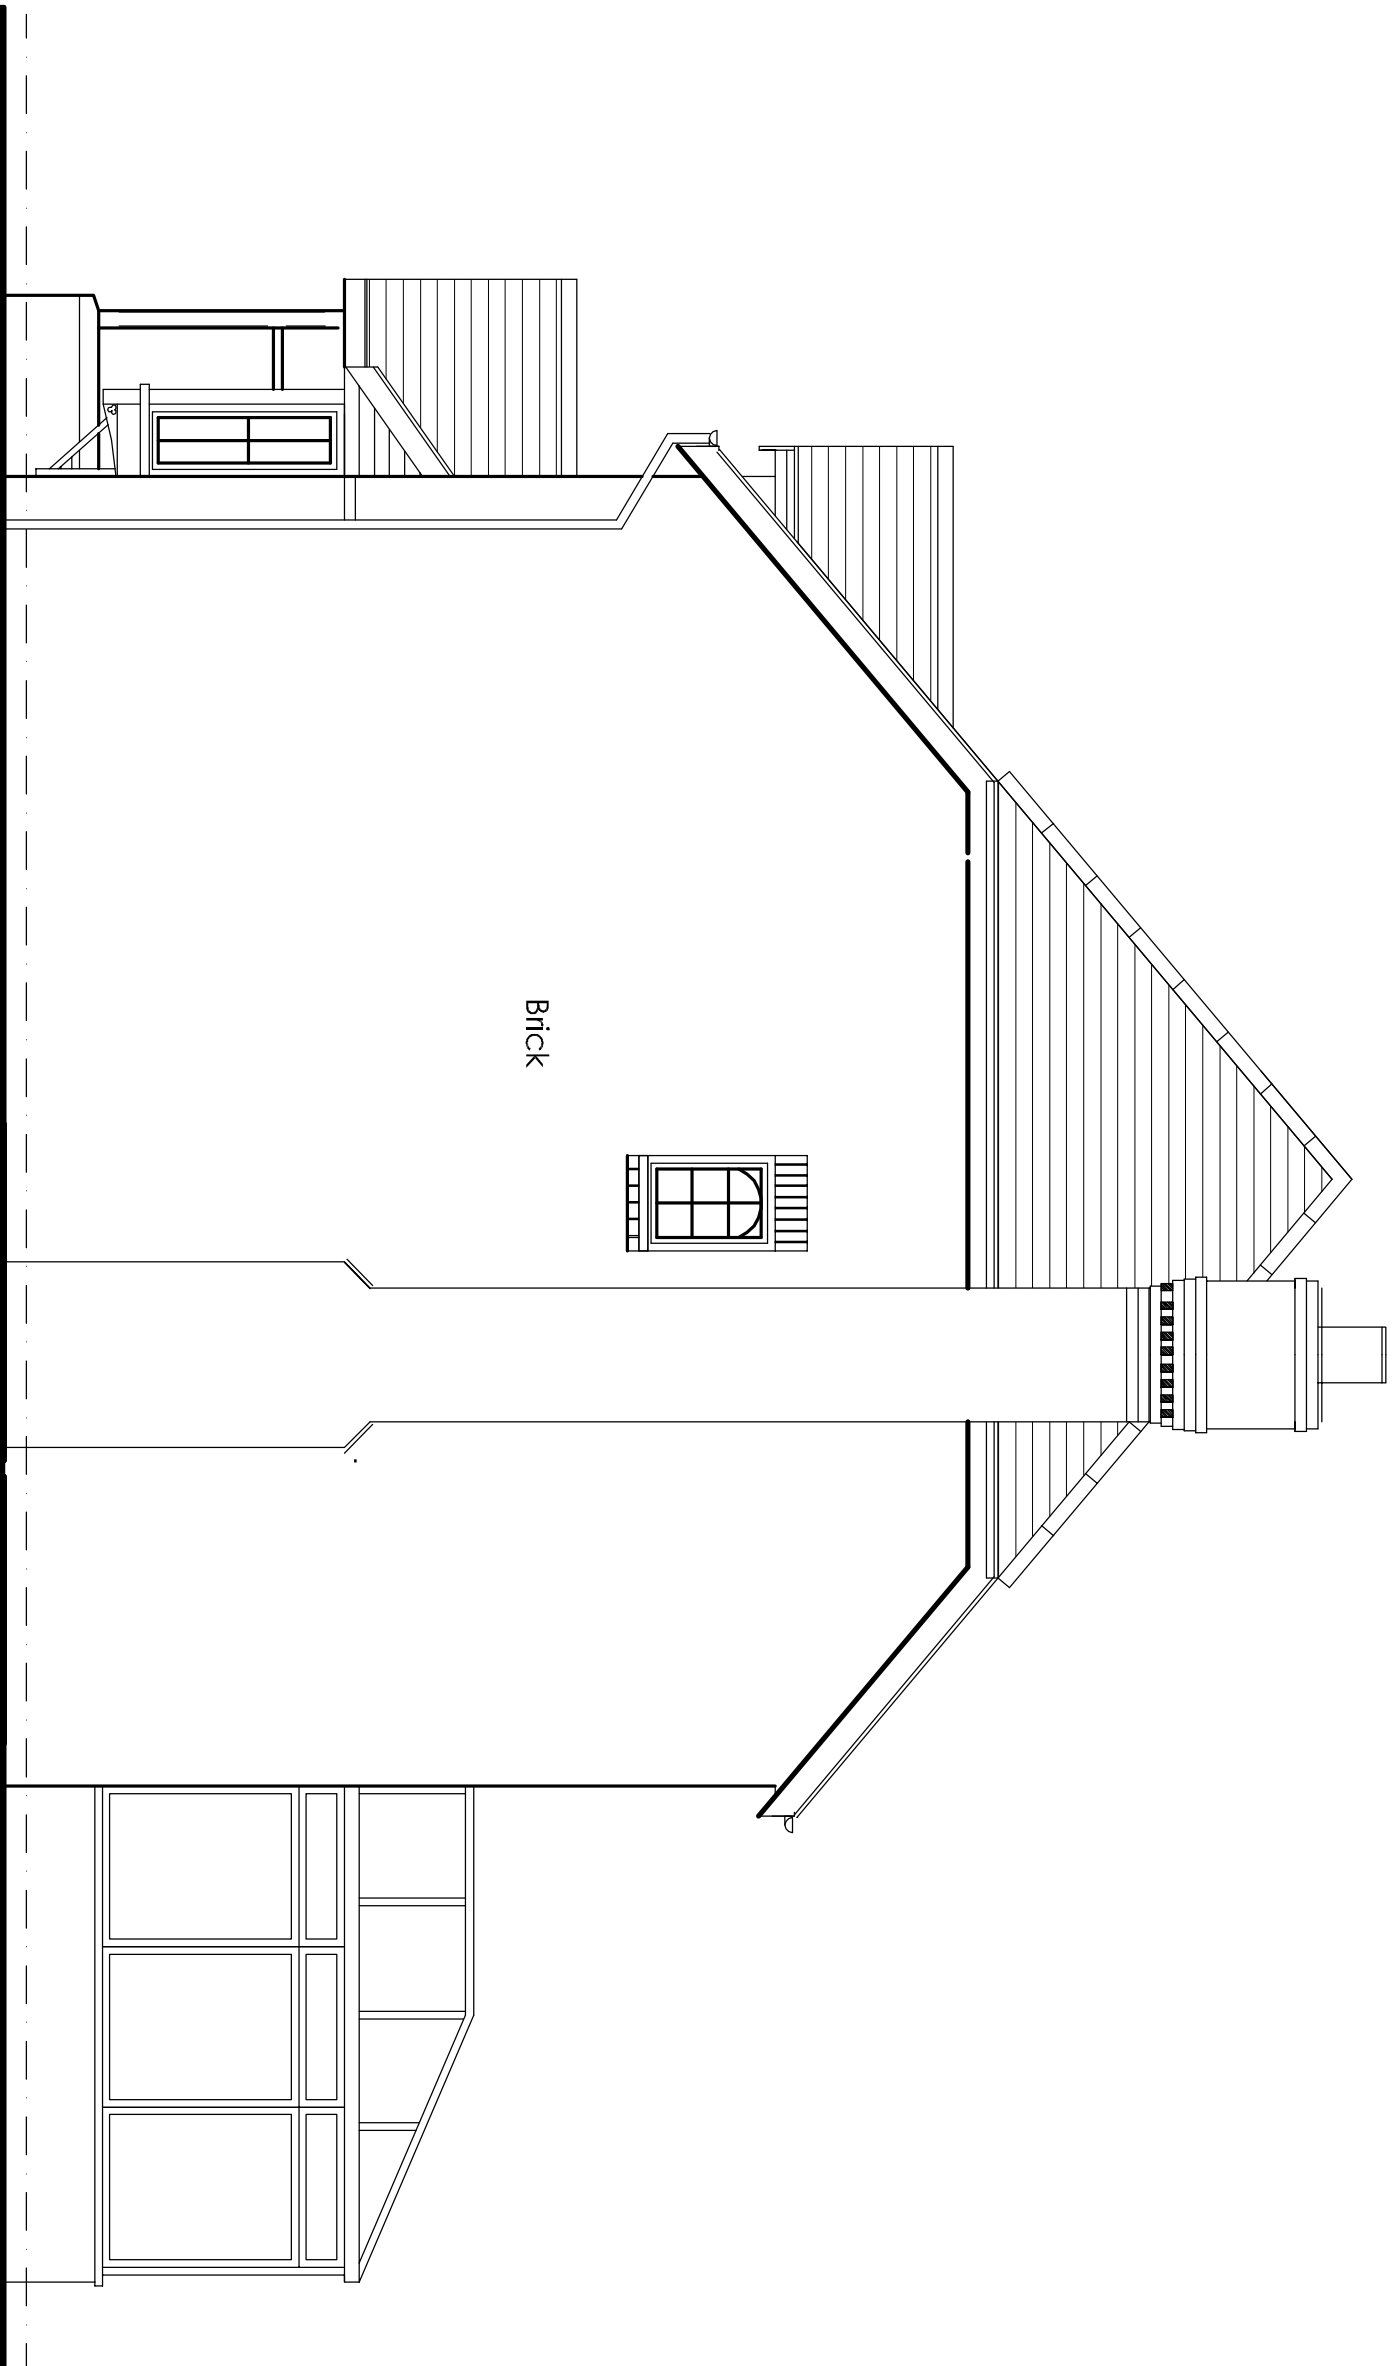

Side Elevation

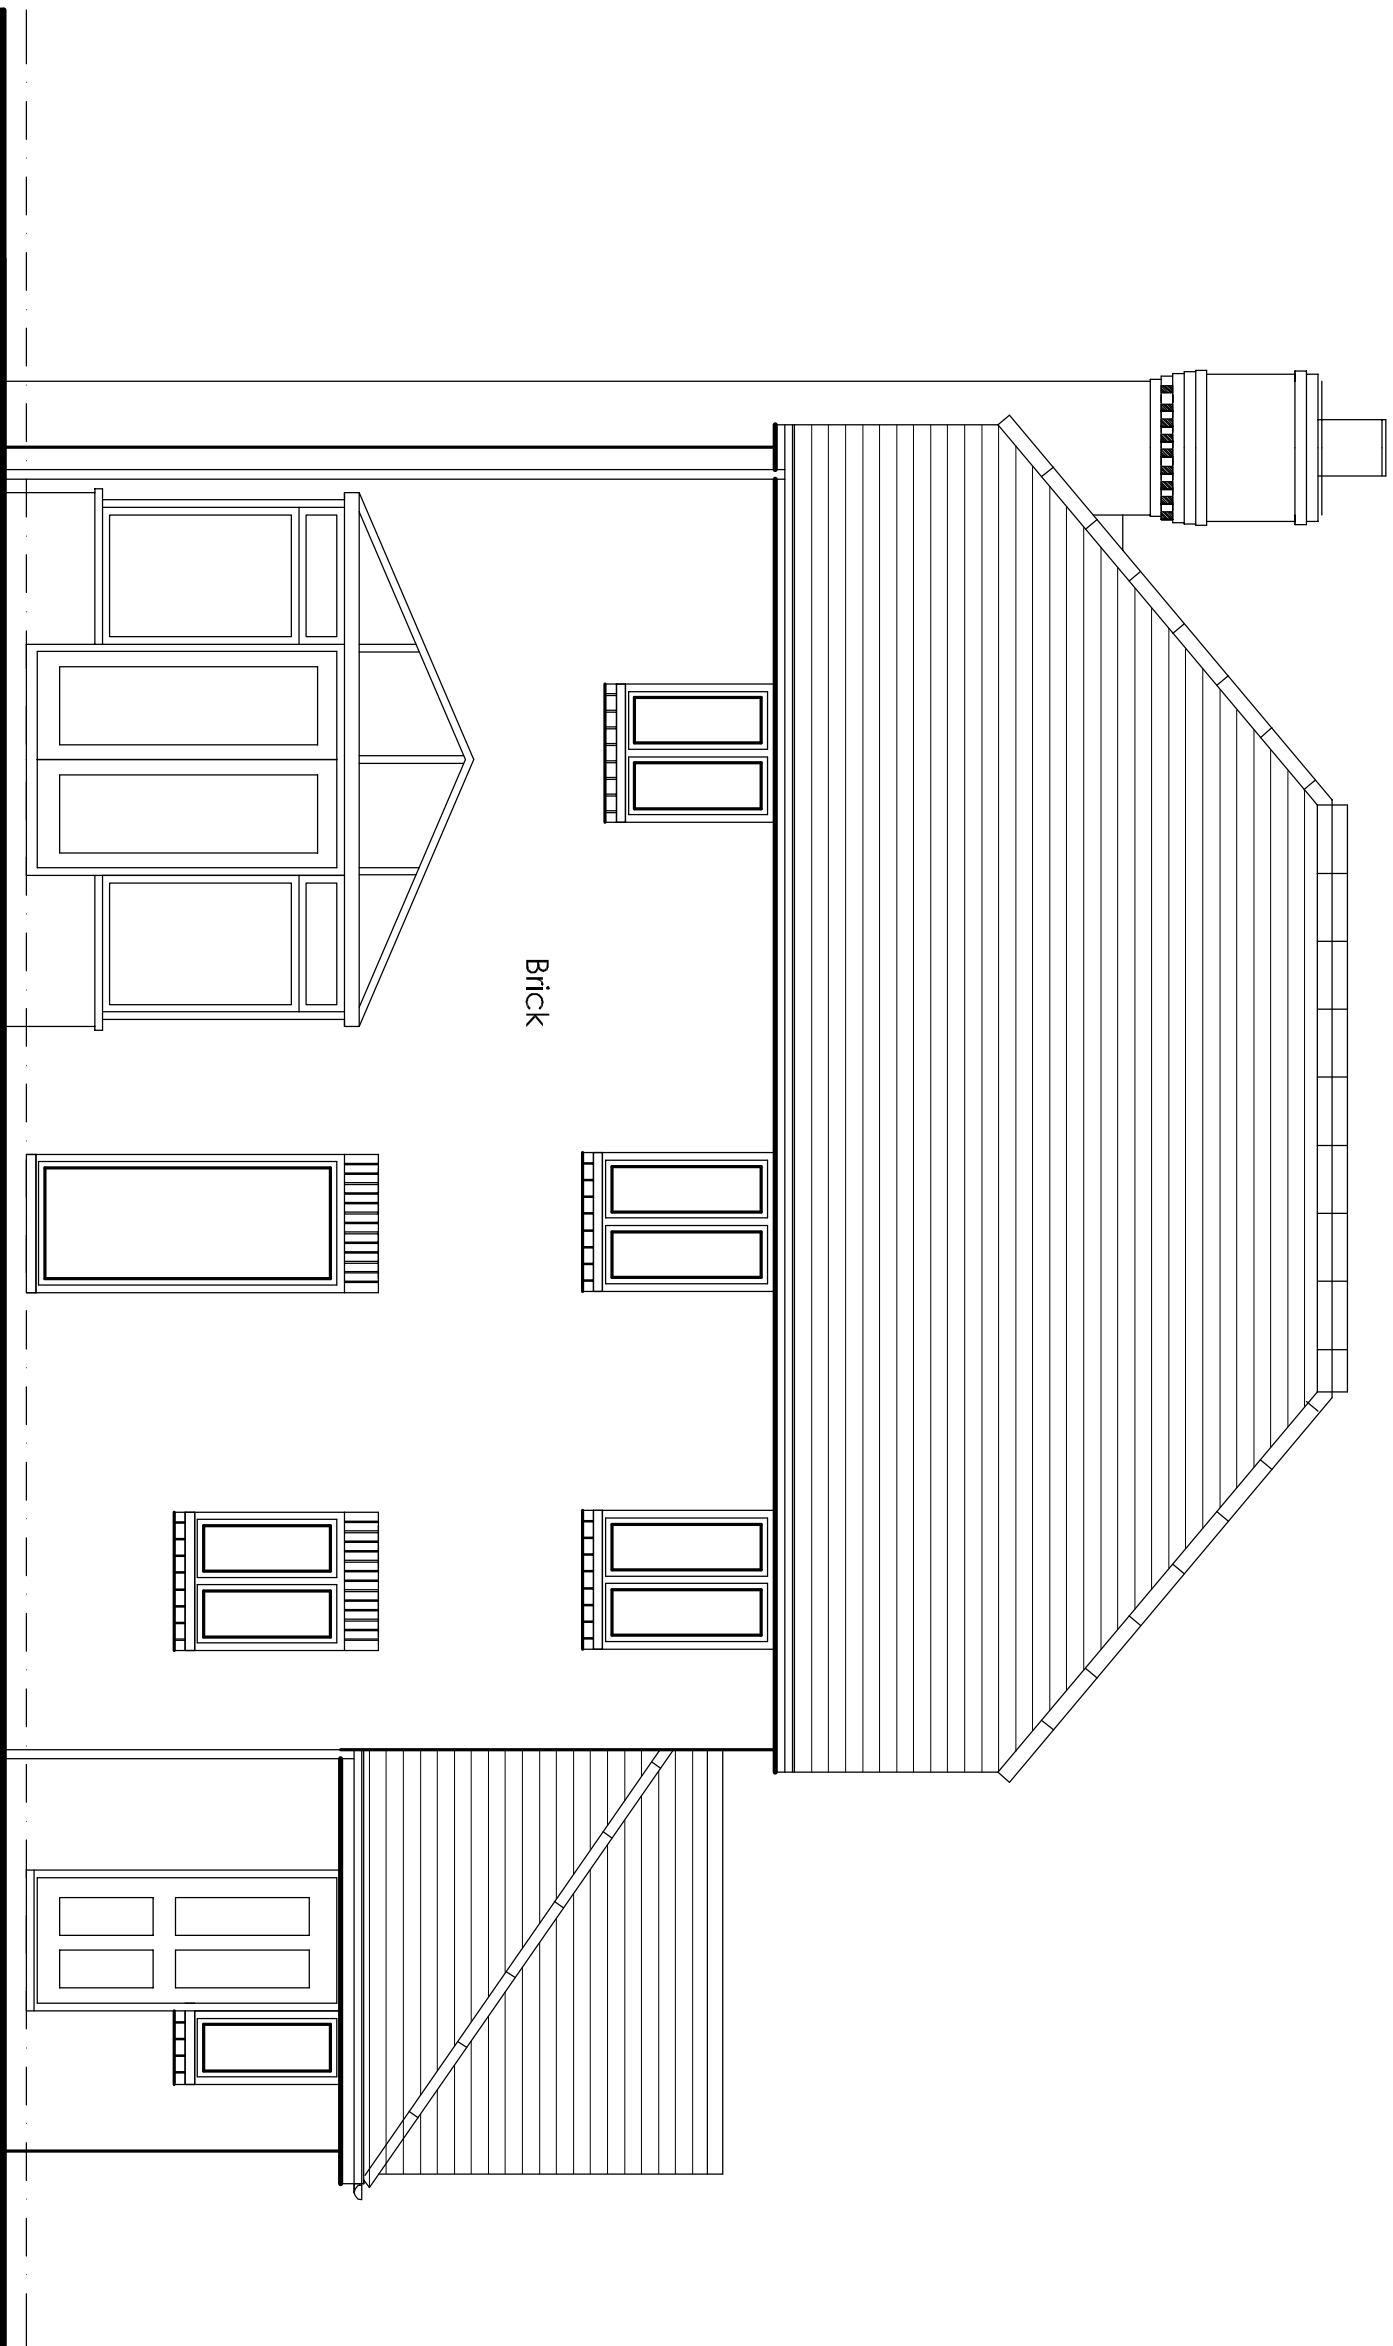

Rear Elevation

