

SUPERSEDED

LEGEND

EXISTING

- Trees retained
Refer to Arboricultural Consultant for details and protection

- Shrubs and hedges retained

- Trees removed
Refer to Arboricultural Consultant for details and protection

- Brambles and scrub removed.
Remaining planting enhanced with additional native mixes

PROPOSED

- Deciduous Trees

- Shrubs

- Hedge

- Grass

- Grass mown 2 x per annum



- Native Planting

- Boundary Fencing
Close board Fence 1.8m high

- Boundary Fencing
Green Weld Mesh Fence 1.8m high

- Boundary Fencing - LAP
Bow Top metal railings 1m high

- Hoggin footpath. No-dig within the RPA
of existing trees.

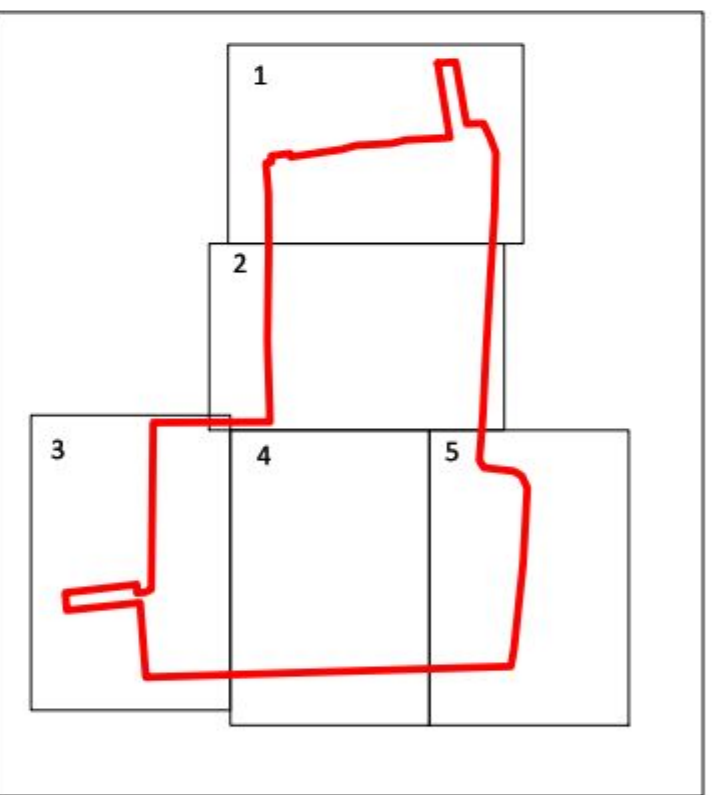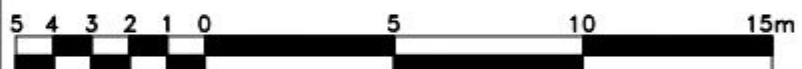

Rev Date By Note
This drawing is the copyright of HILARY MARTIN - INTEGRATED DESIGN.
All dimensions to be checked not scaled. All dimensions in millimetres unless otherwise stated.
HILARY MARTIN - INTEGRATED DESIGN accepts no liability for any expenses, loss or damage of whatsoever nature and however arising from any variation made to this drawing or the execution of the work to which it relates which has not been referred to them and their approval obtained.

Client
BELLWAY HOMES LTD
Project
LAND NORTH OF GOLDRING CLOSE MENCHAM

Drawing title
LANDSCAPE PROPOSALS 2 OF 5

Drawing No. ID591.02 Scale 1:200@A1 Date 04-14 Drawn By HM

Hilary Martin
integrated design

Chartered Landscape Architect
96 Pantley Road-Christchurch-Dorset-BH23 3JW
T: 01202 474399 E: hilary@hilarymartin.co.uk
www.hilarymartin.co.uk



SCHOOL

NEW