




PROPOSED LONGITUDINAL SECTION ALONG MC00
SCALE H=1:250; V=1:50

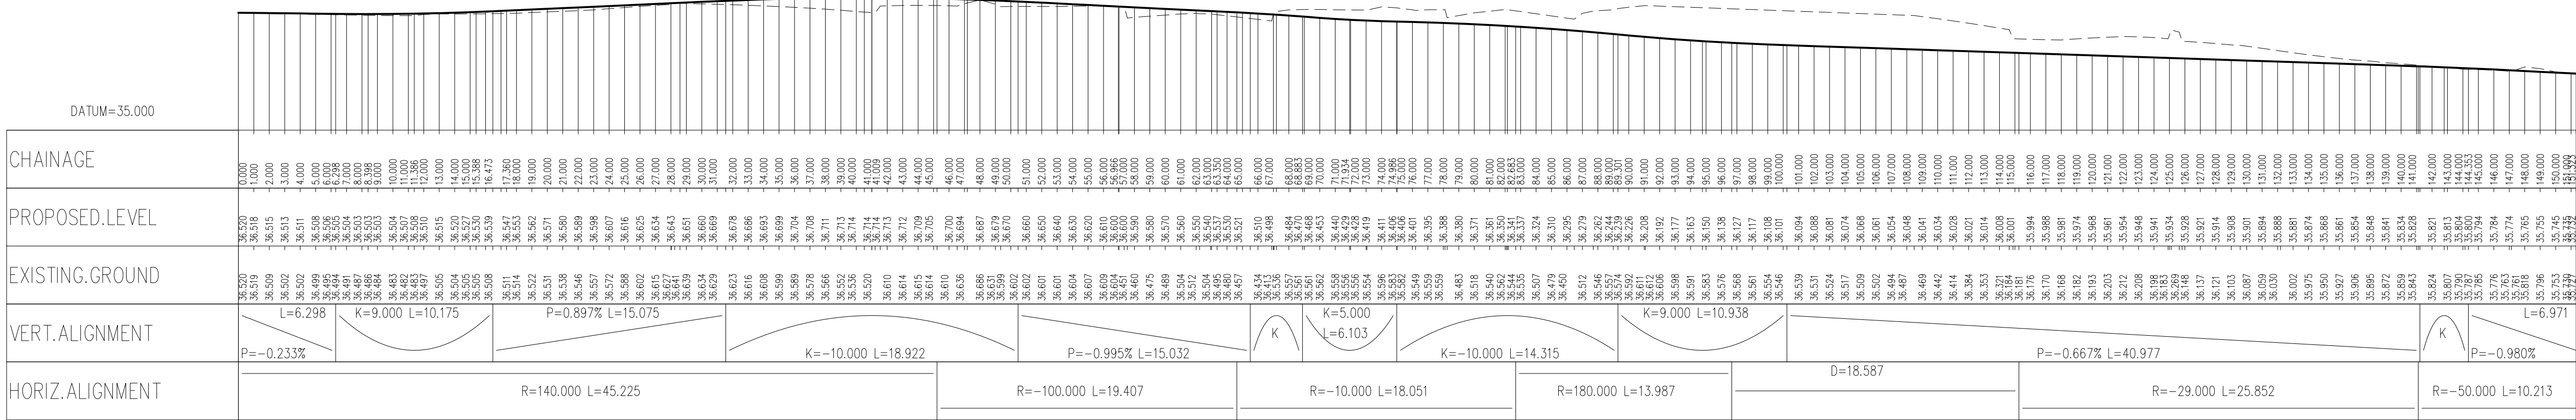

PROPOSED LONGITUDINAL SECTION ALONG MC01
SCALE H=1:250; V=1:50

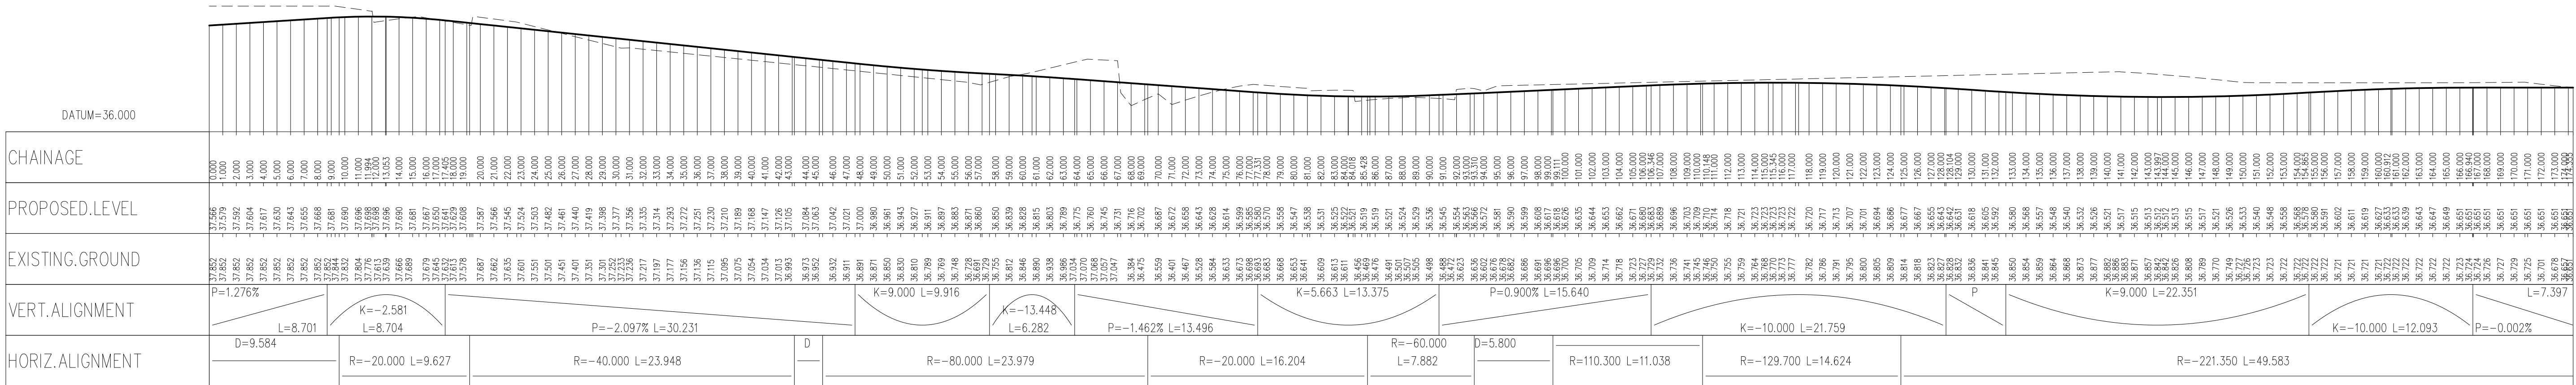

PROPOSED LONGITUDINAL SECTION ALONG MC07
SCALE H=1:250; V=1:50

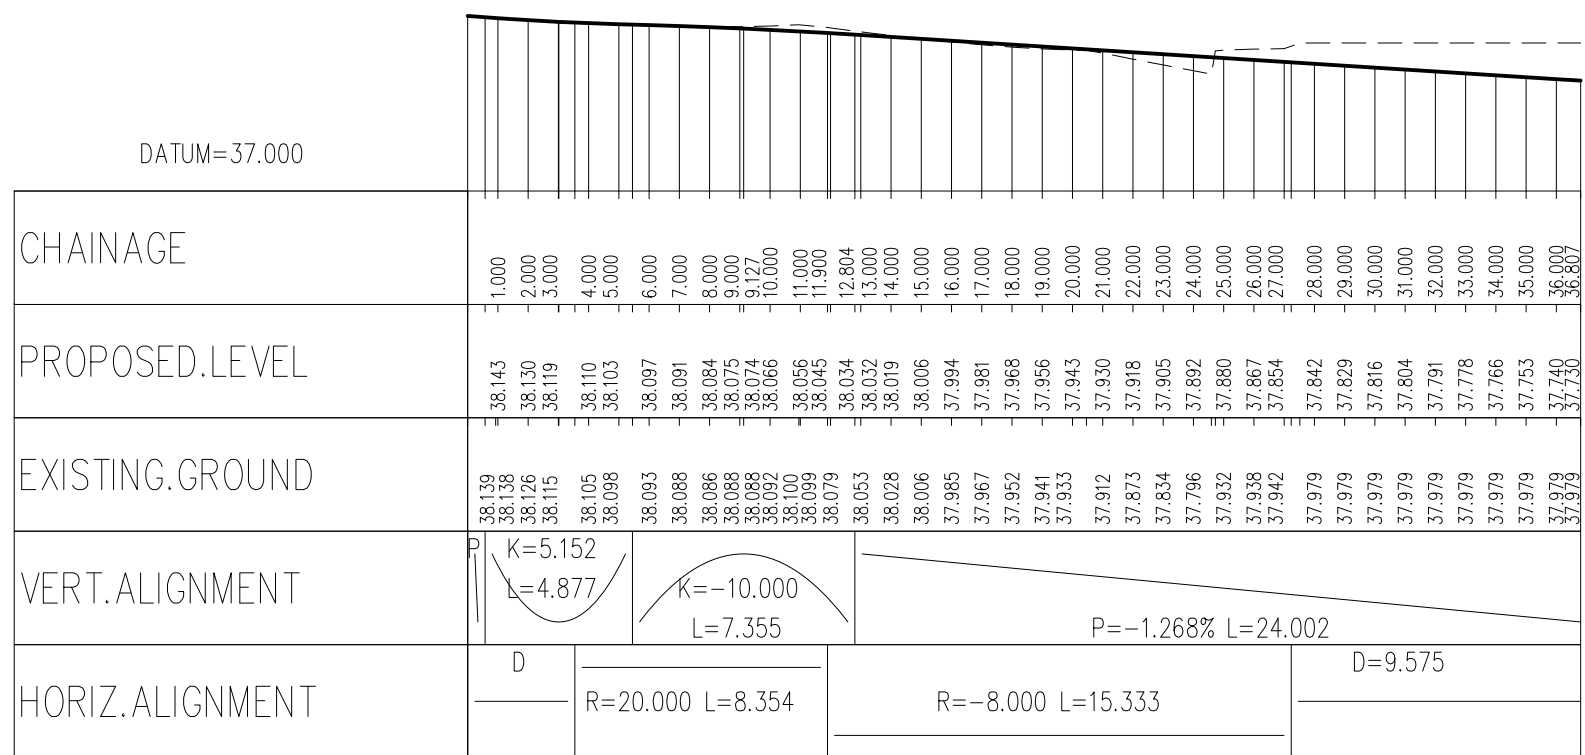

PROPOSED LONGITUDINAL SECTION ALONG MC08
SCALE H=1:250; V=1:50

KEY
----- EXISTING GROUND PROFILE
----- PROPOSED GROUND PROFILE

NOTES
1. For string labels refer to drawing numbered ZSSLWVILLE.2/20

FOR CONSTRUCTION