


**PROPOSED FIRST FLOOR REAR ADDITION.
21, GARDEN CLOSE, HAYLING ISLAND, HANTS.
FOR MR & MRS C. IVE.**

NOTE CHECK ALL MEASUREMENTS ON SITE PRIOR TO
THE COMMENCEMENT OF WORK.

NOTE IF REQUIRED TO INCREASE THE THERMAL
INSULATION TO THE NEW WALLS THEY ARE TO BE DRY
LINED WITH INSULATED PLASTER BOARD THIS IS TO BE
AGREED ON SITE WITH THE LOCAL AUTHORITY WHEN
WORKS ARE OPENED UP

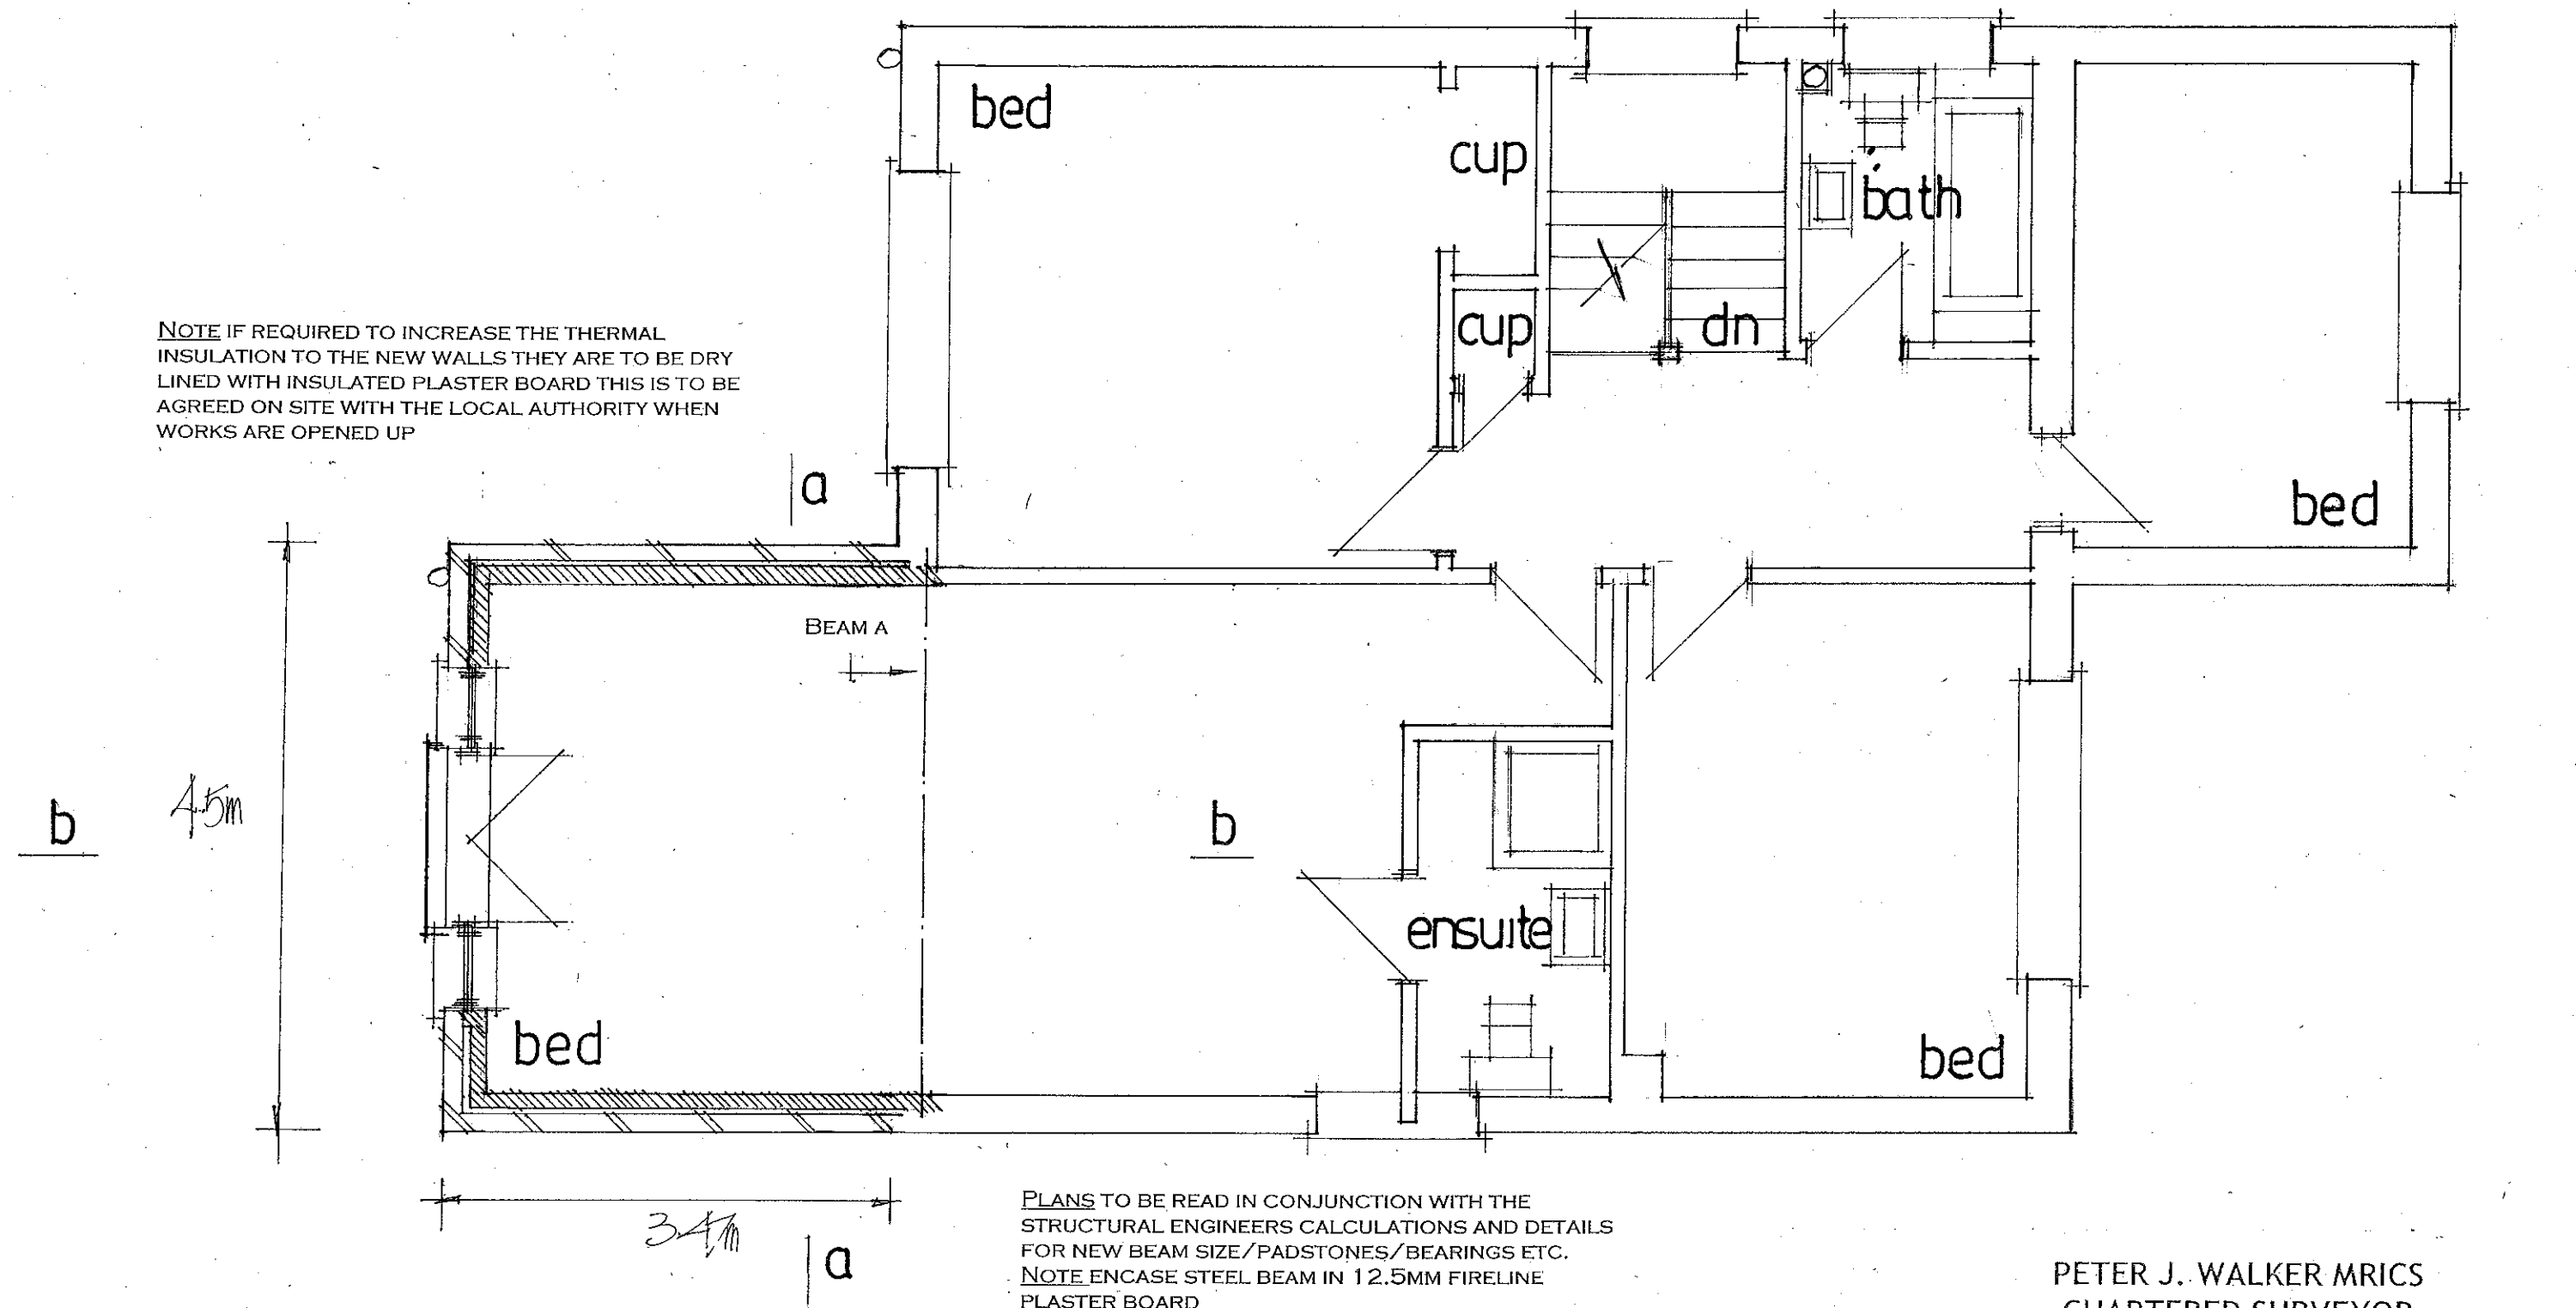

date jan 2014
scale 1:50

PROPOSED FIRST FLOOR

PETER J. WALKER MRICS
CHARTERED SURVEYOR
182 SEAFRONT, HAYLING ISLAND, HANTS
PO11 9 AN

TEL: 02392 467571