


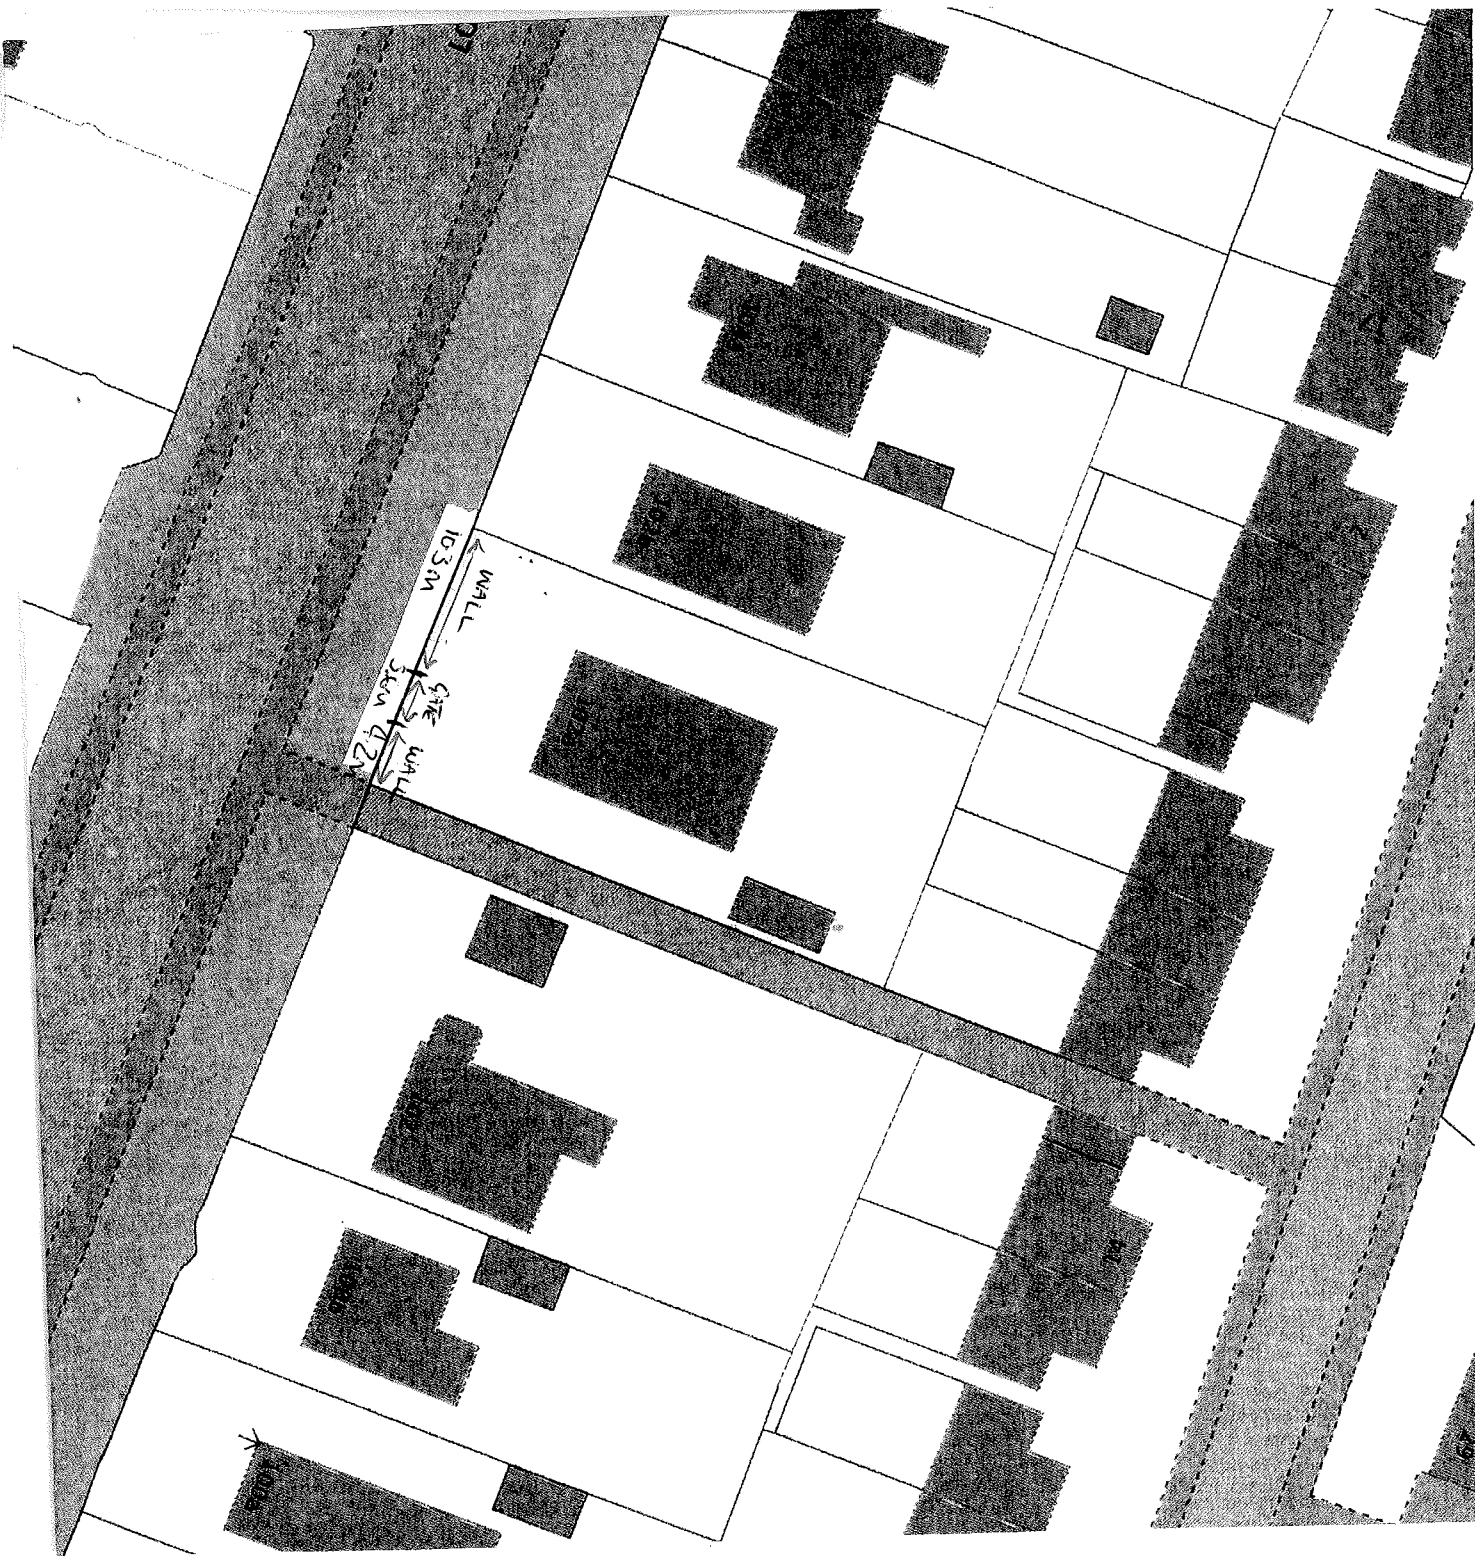

BLOCK PLAN
102A LONDON RD
CAW PLAN

HAVANT BOROUGH COUNCIL
DEVELOPMENT CONTROL
U 4 APR 2013
RECEIVED

0 5 10 15 20

1:500