

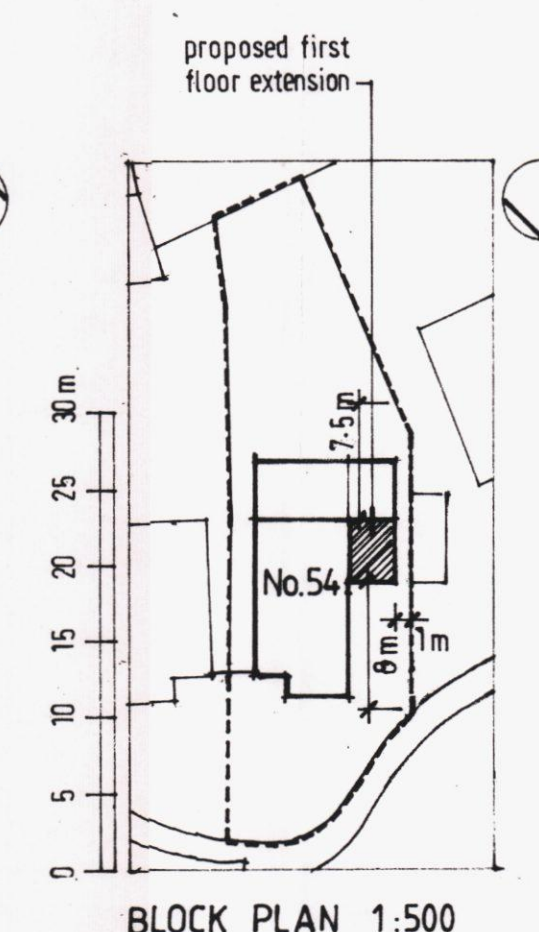
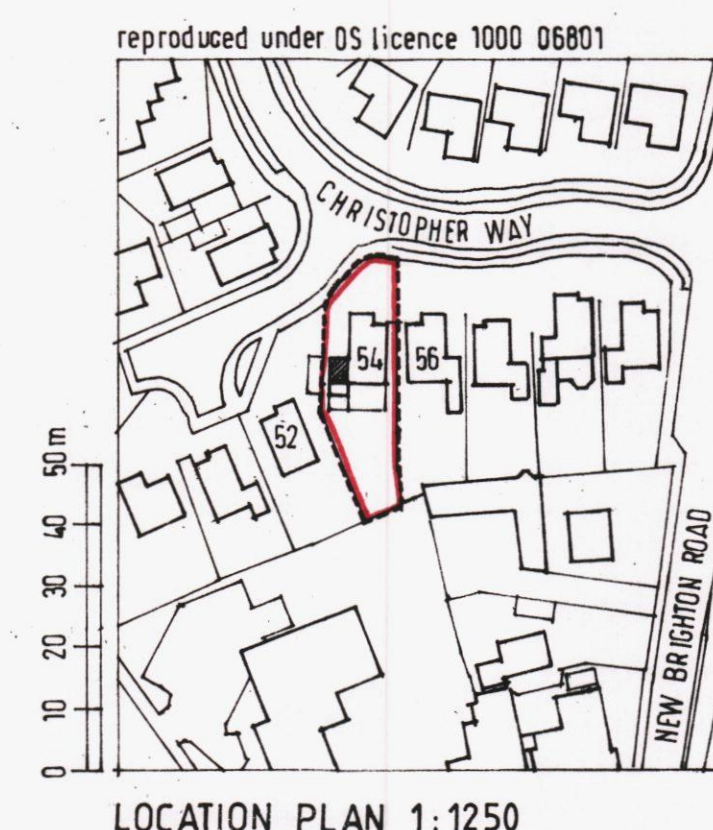
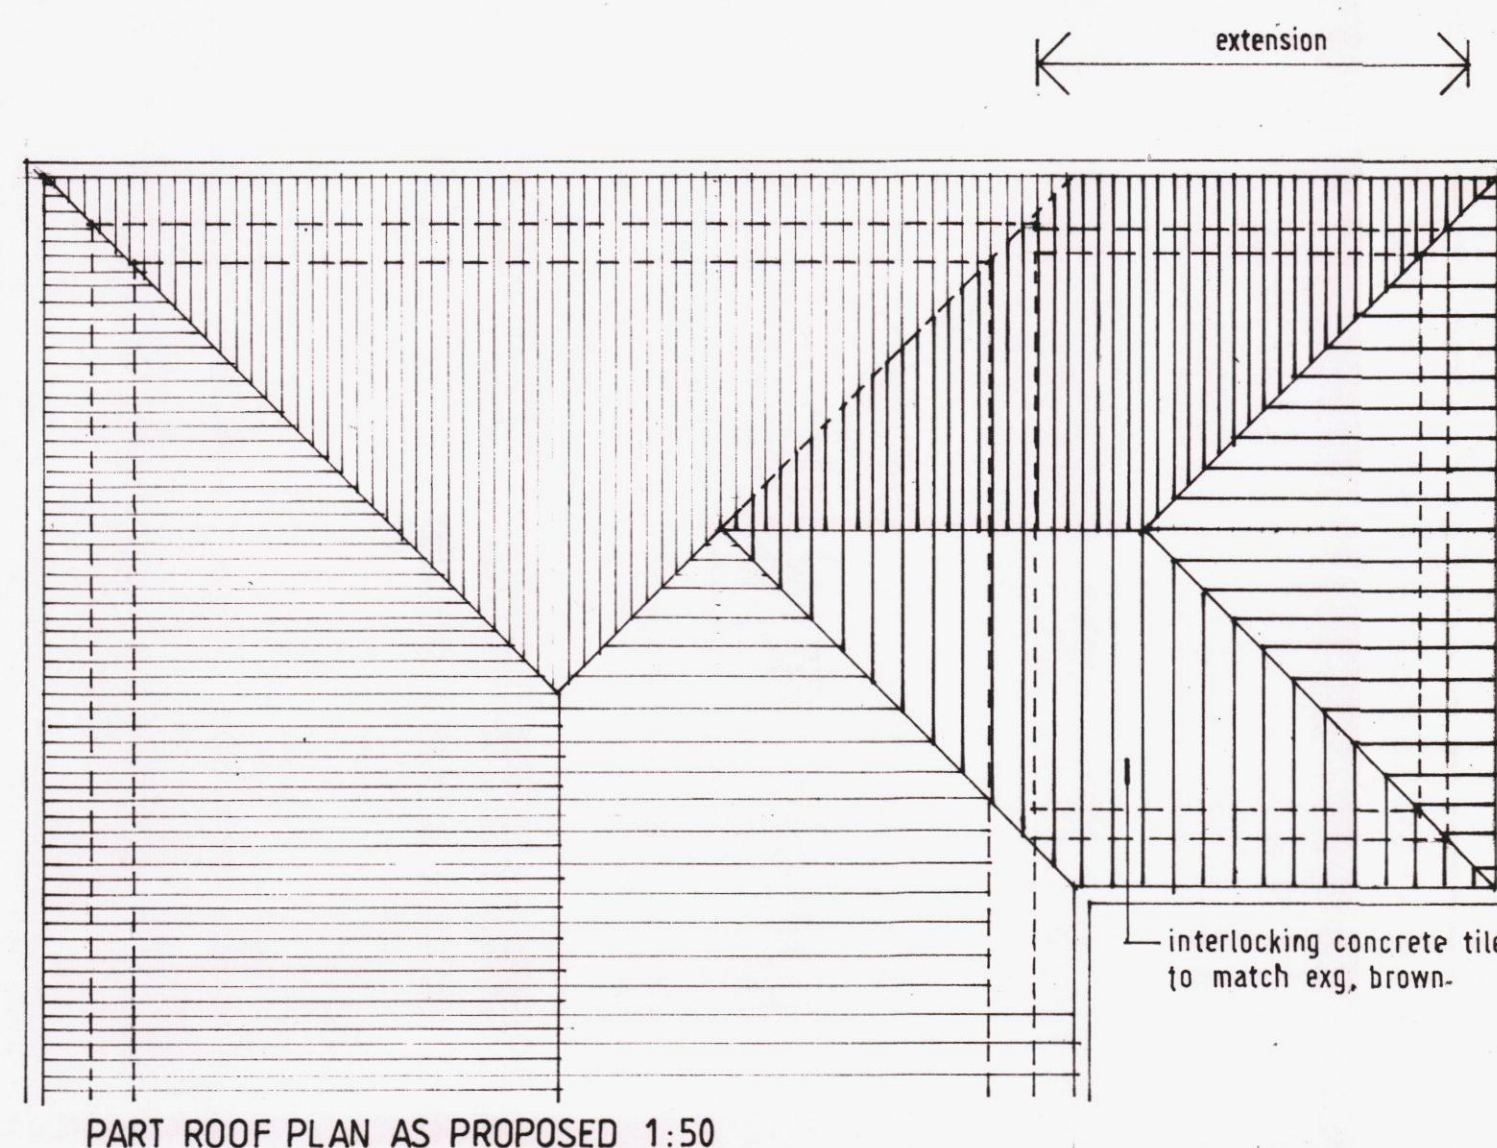
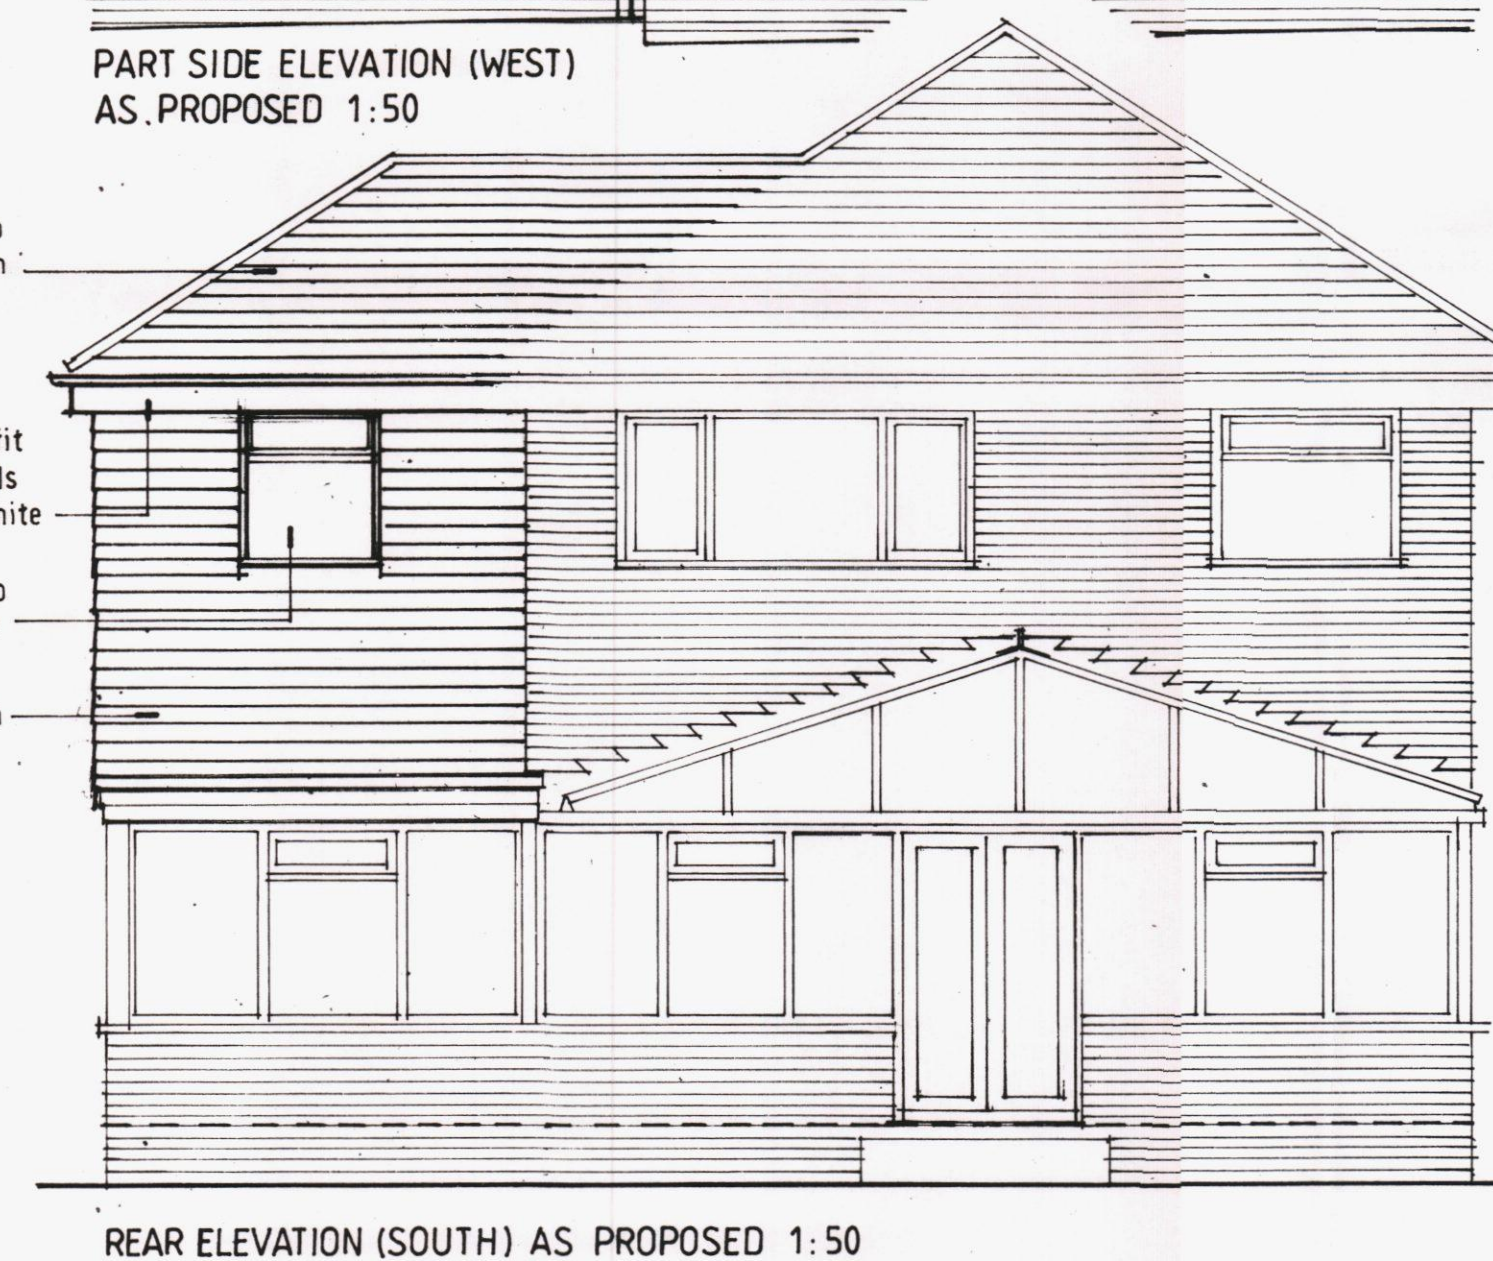
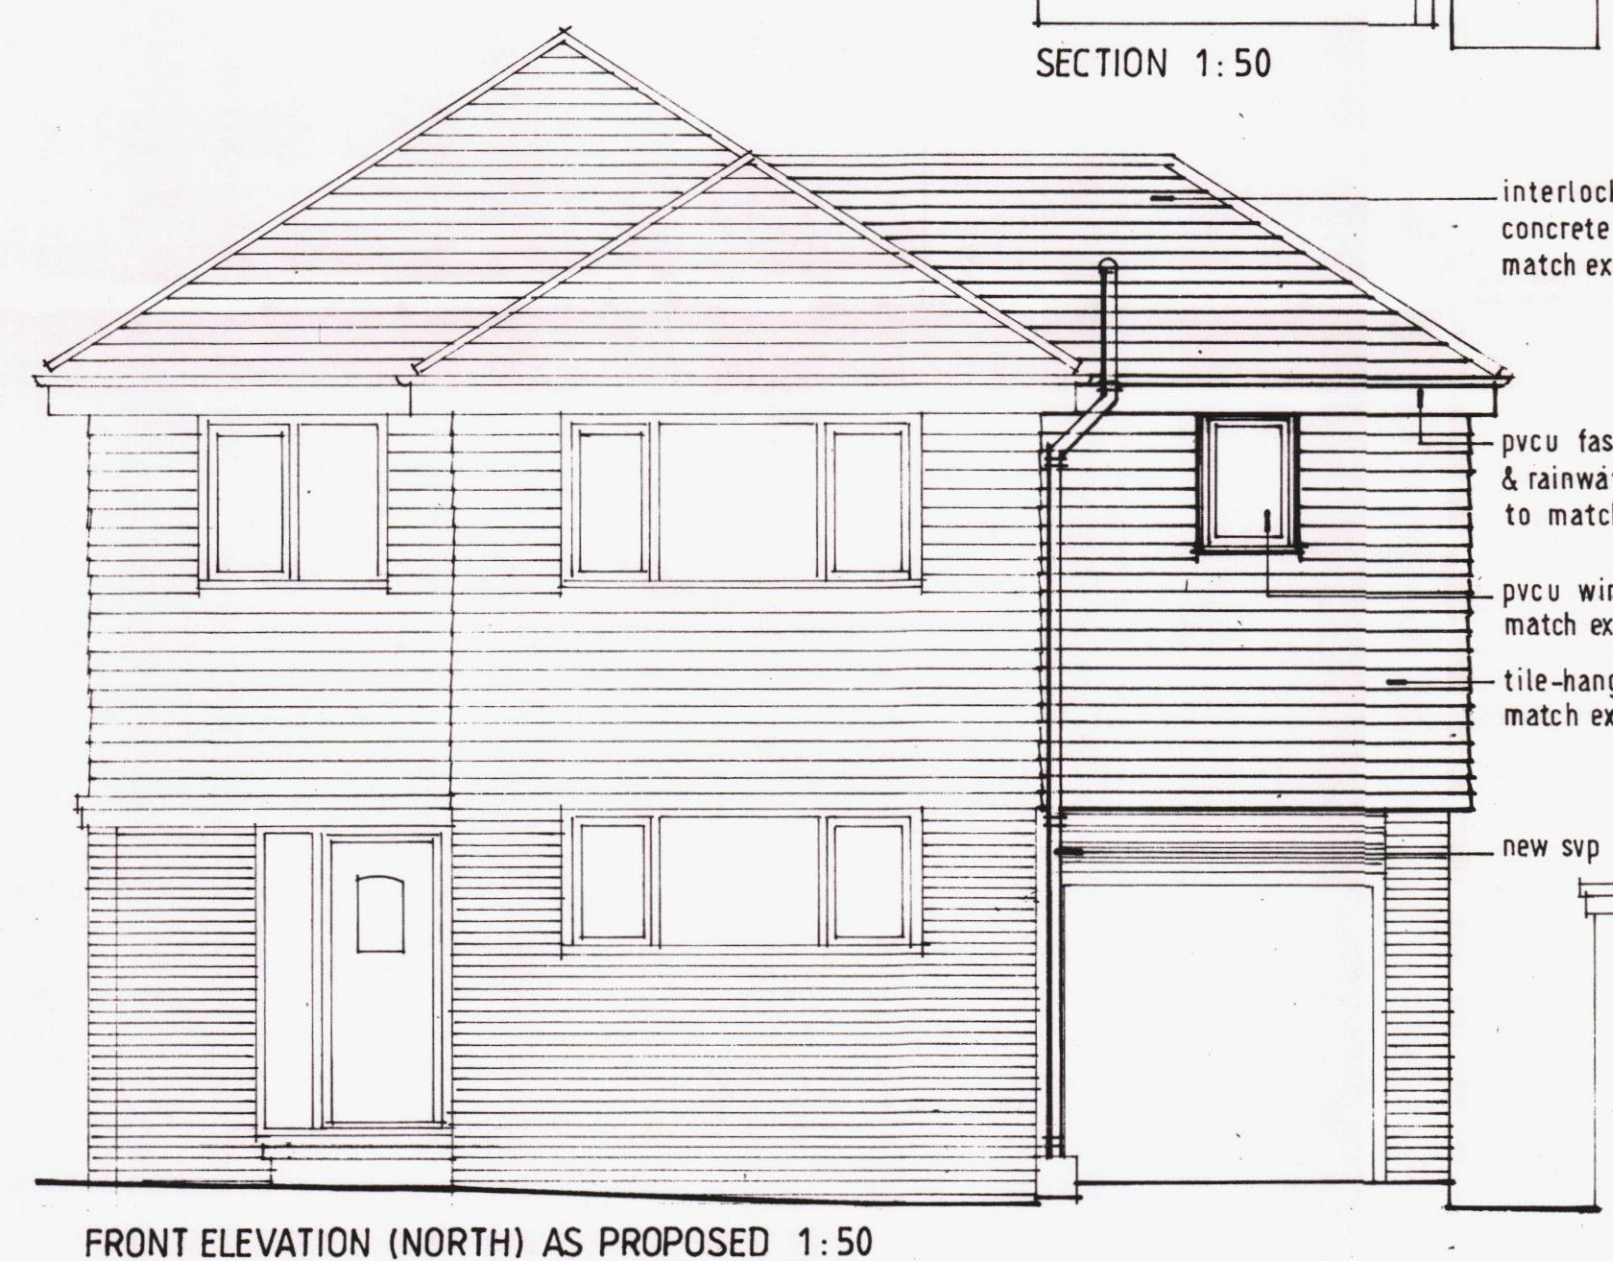
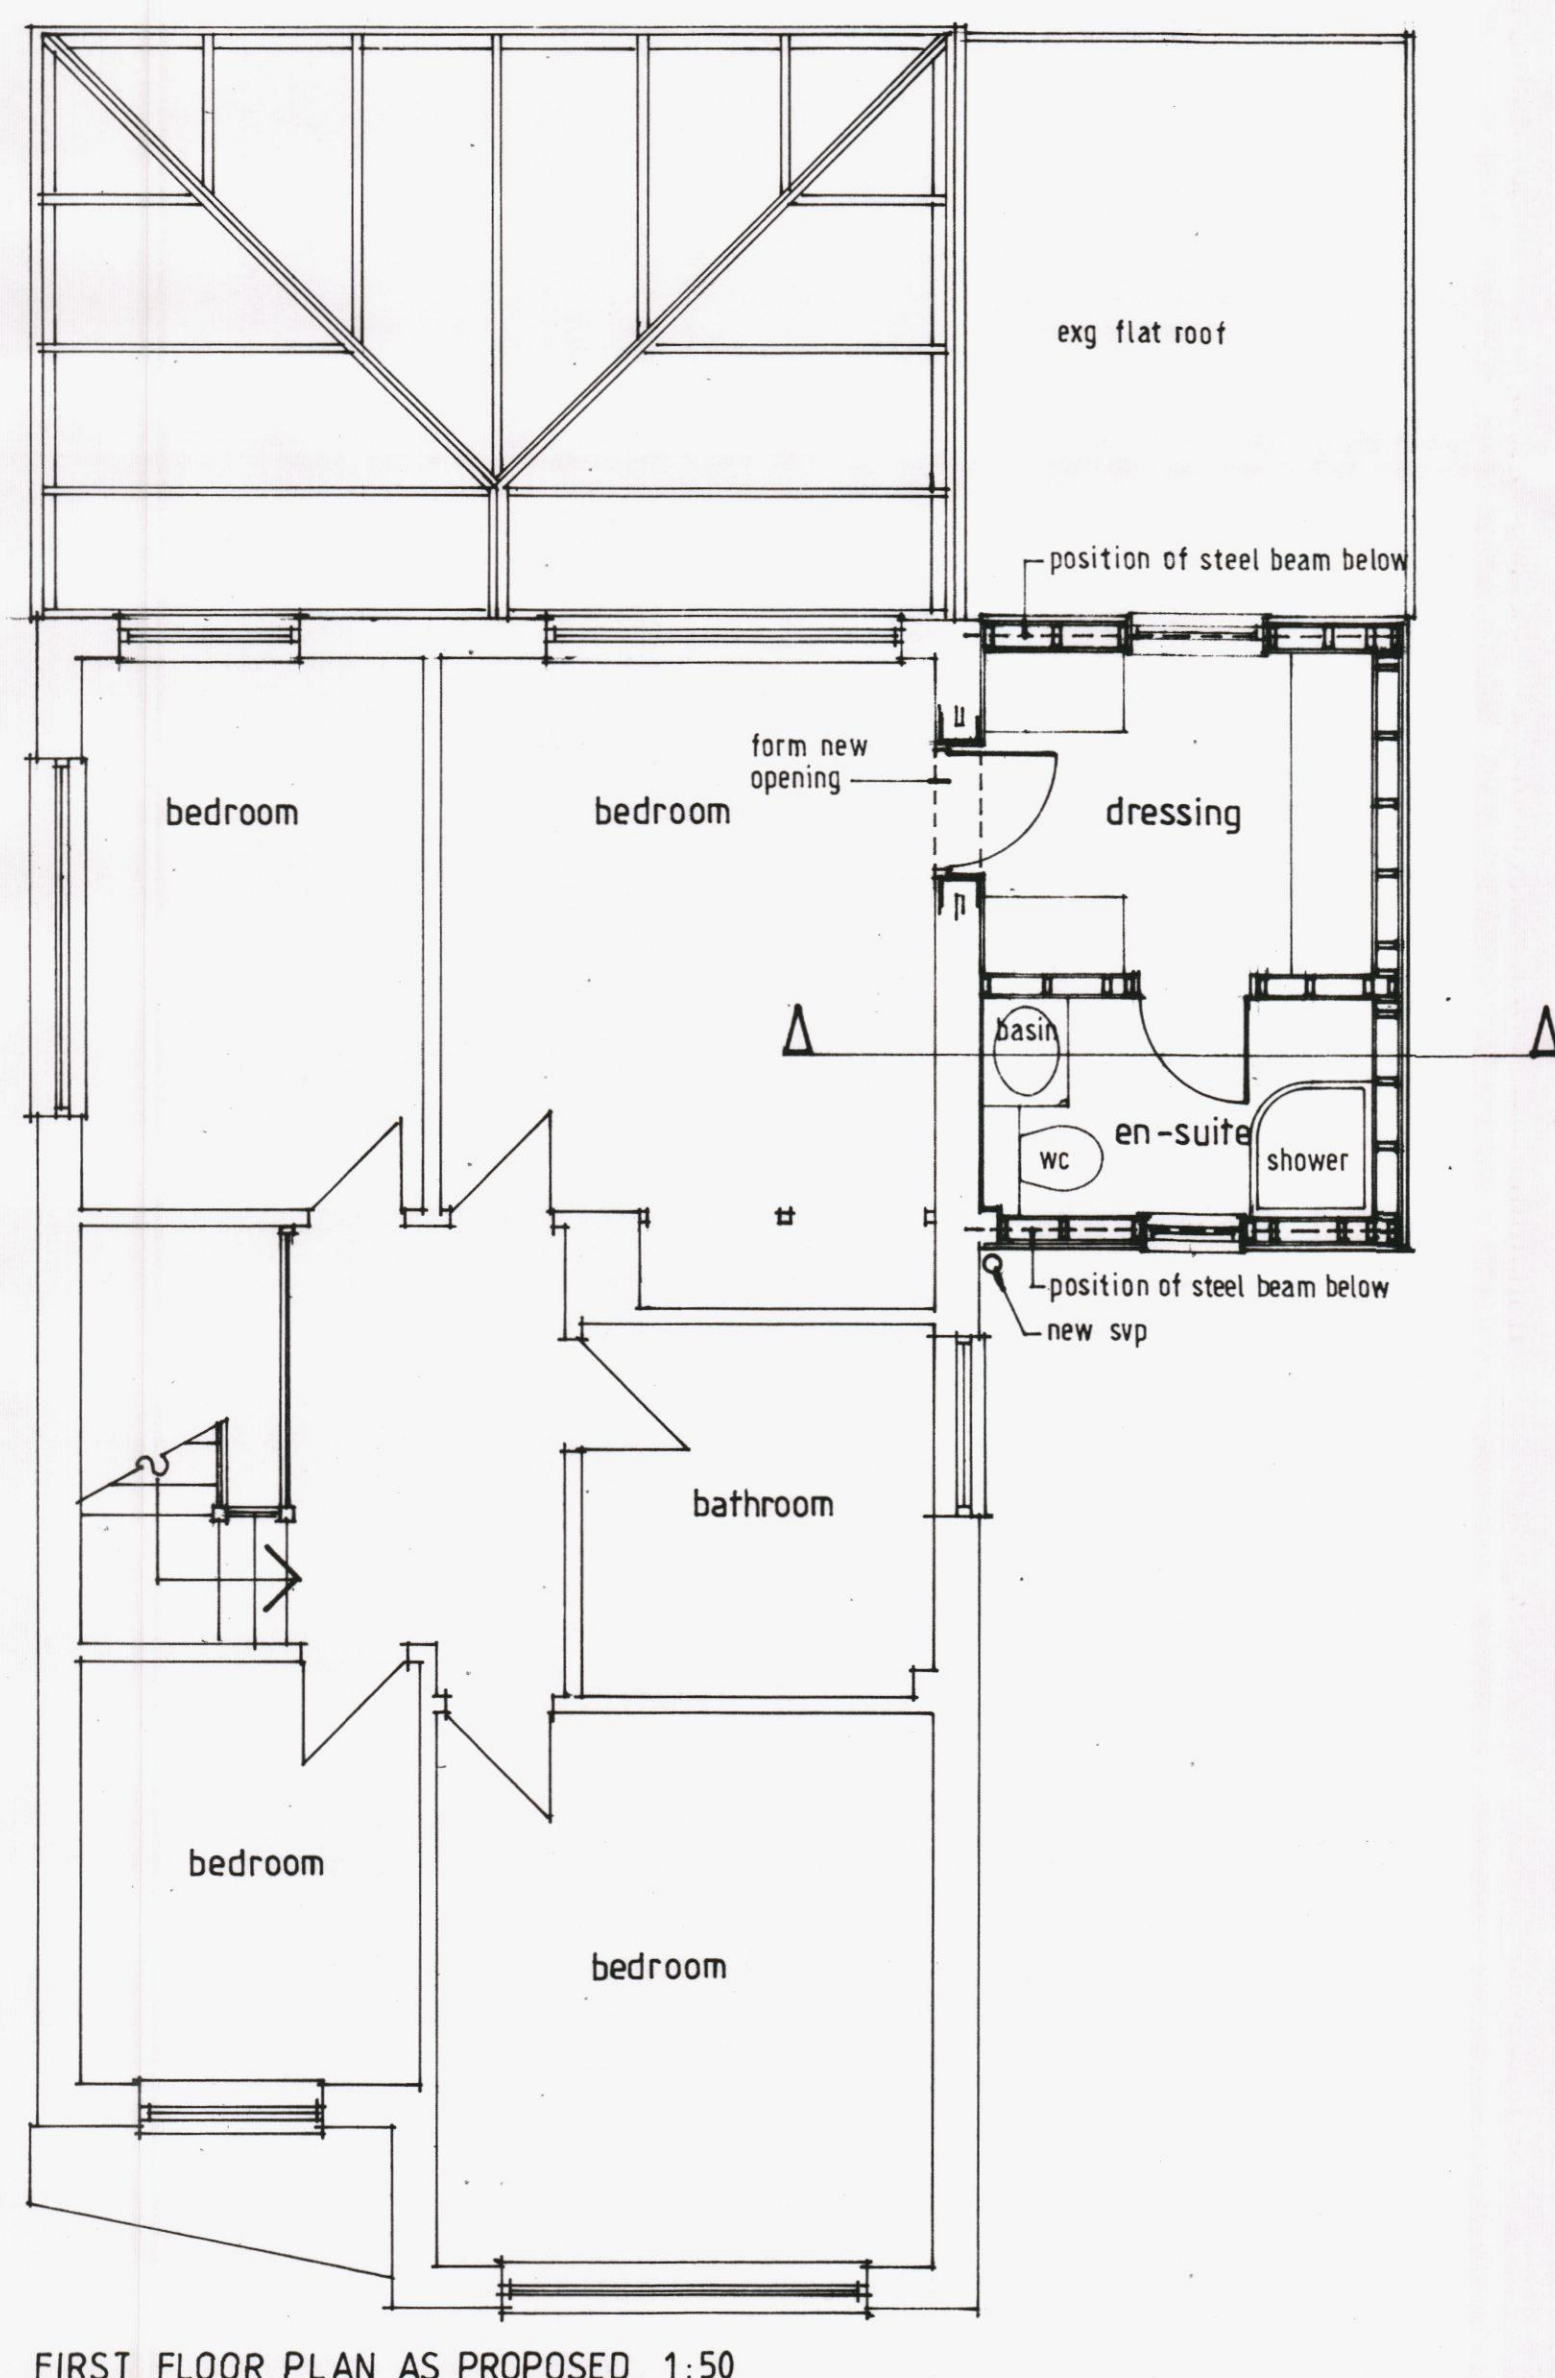
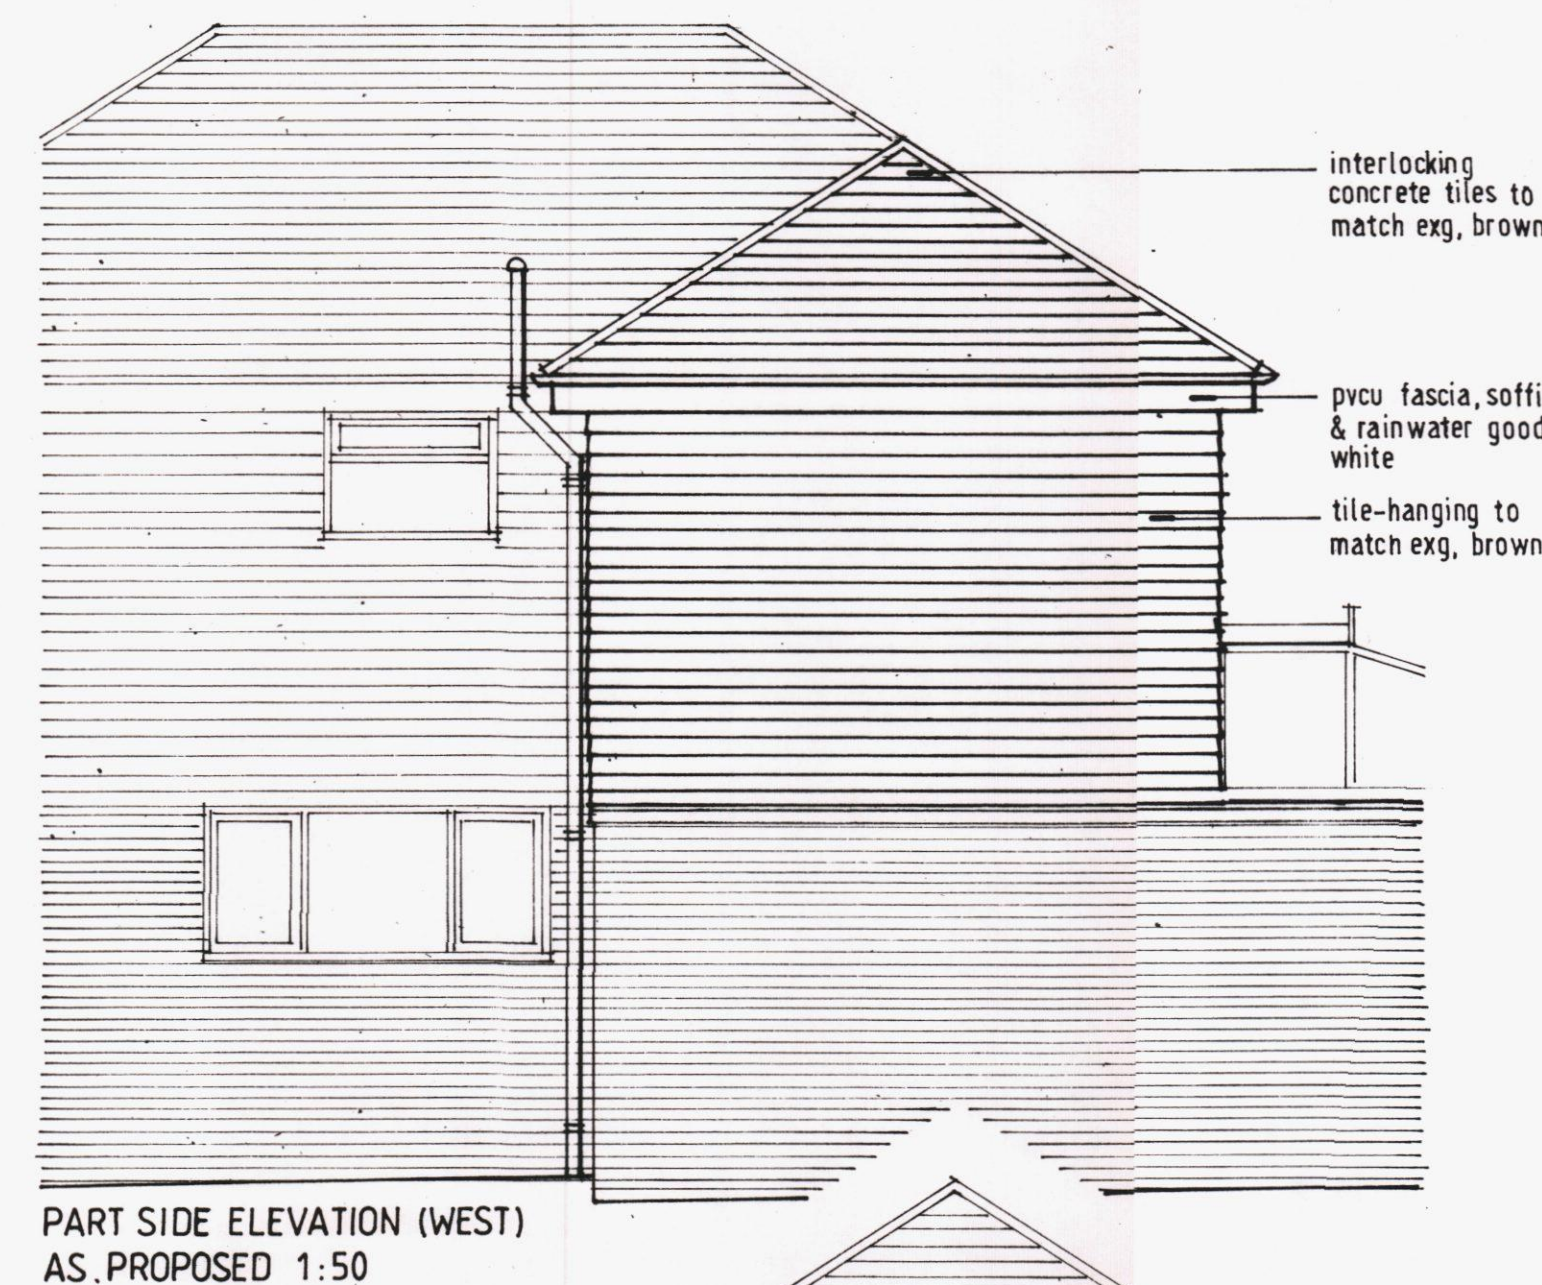
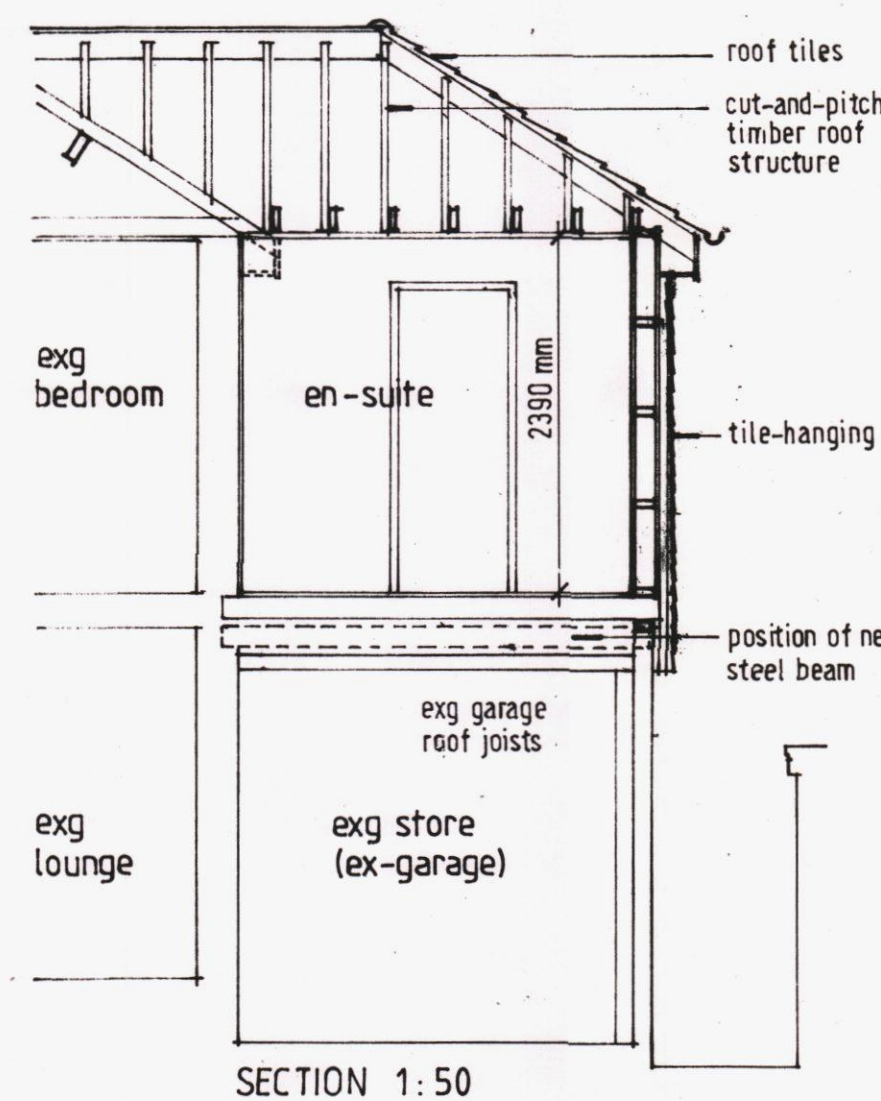


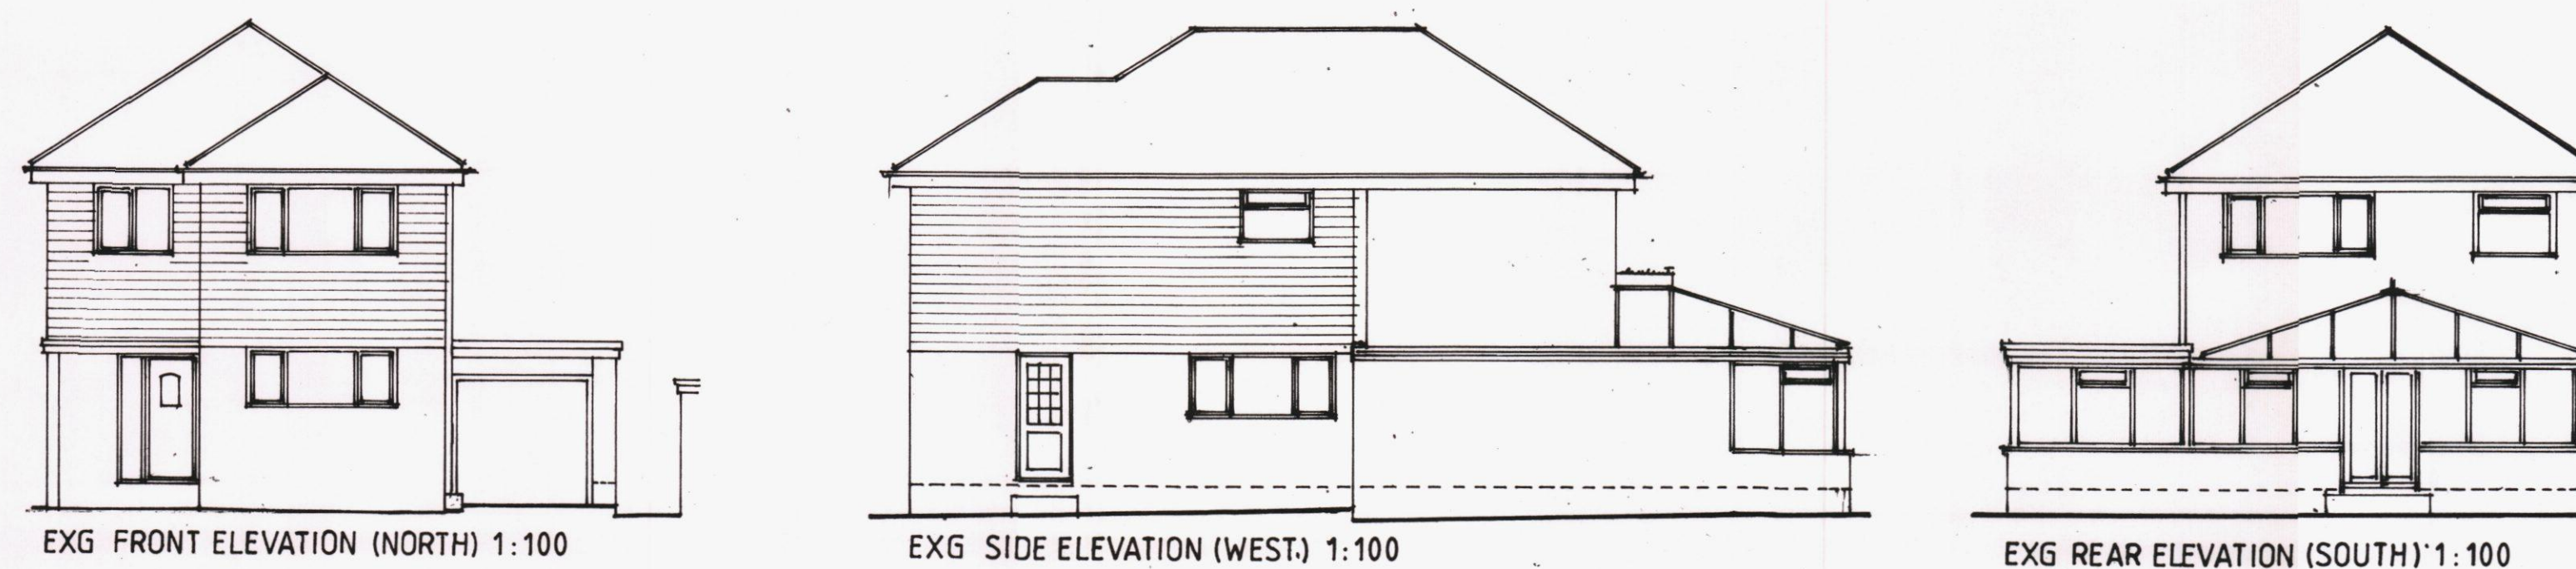

AMENDMENTS

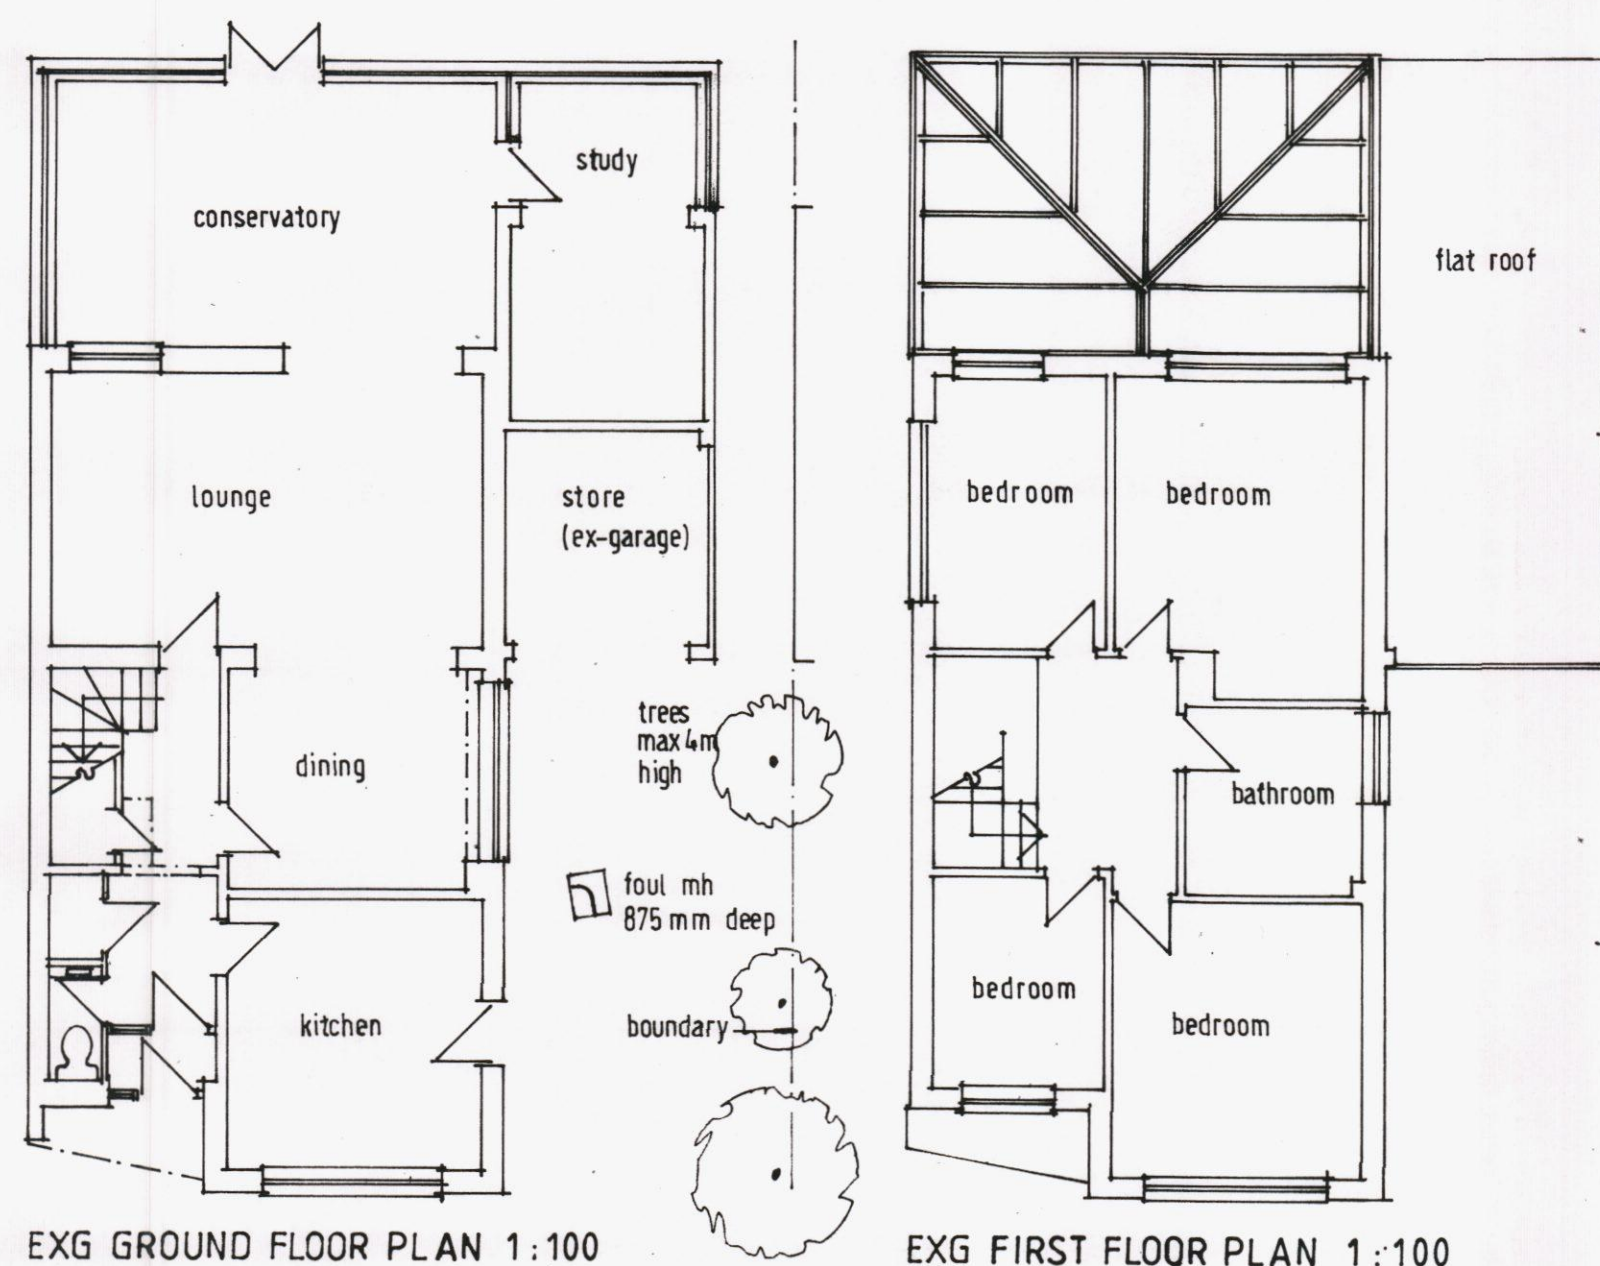

EXTENSION TO 54 CHRISTOPHER WAY, EMSWORTH, HANTS.,
FOR MR & MRS I COMYNS

STATUTORY APPROVALS

2279:02 scales 1:50, 1:100, 1:500, 1:1250
date 2014 NOVEMBER

Kanavan & Wingfield
CHARTERED ARCHITECTS : INTERIOR DESIGNERS

2 Portland Road, Waterlooville, Hampshire PO7 7TH

Tel: (023) 9226 3007 Fax: (023) 9224 0371

Anthony J. Kanavan
John A. Wingfield

MRB Reg. Arch. (England)
MRB Reg. Arch. (Wales)

Email: architects@kanwingfield.co.uk