



Department of Planning and
Development
Havant Borough Council
Public Service Plaza
Civic Centre Road
Havant
Hampshire
PO9 2AX

Developer Services
Southern Water
Sparrowgrove House
Sparrowgrove
Otterbourne
Hampshire
SO21 2SW

Tel: 0330 303 0119
Email: developerservices@southernwater.co.uk

Your Ref

APP/14/00776

Our Ref

PLAN-007049

Date

13/08/2014

Dear Sir

Proposal: Replace existing fascia sign with composite sign tray allowing for letters only illumination.

Site: 246 London Road, Waterloooville, PO7 7HG.

APP/14/00776

Thank you for your letter of 31/07/2014.

Southern Water has no objections to the above proposal

Yours sincerely


Developer Services

SOUTHERN WATER

HAVANT BOROUGH COUNCIL

15 AUG 2014

RECEIVED

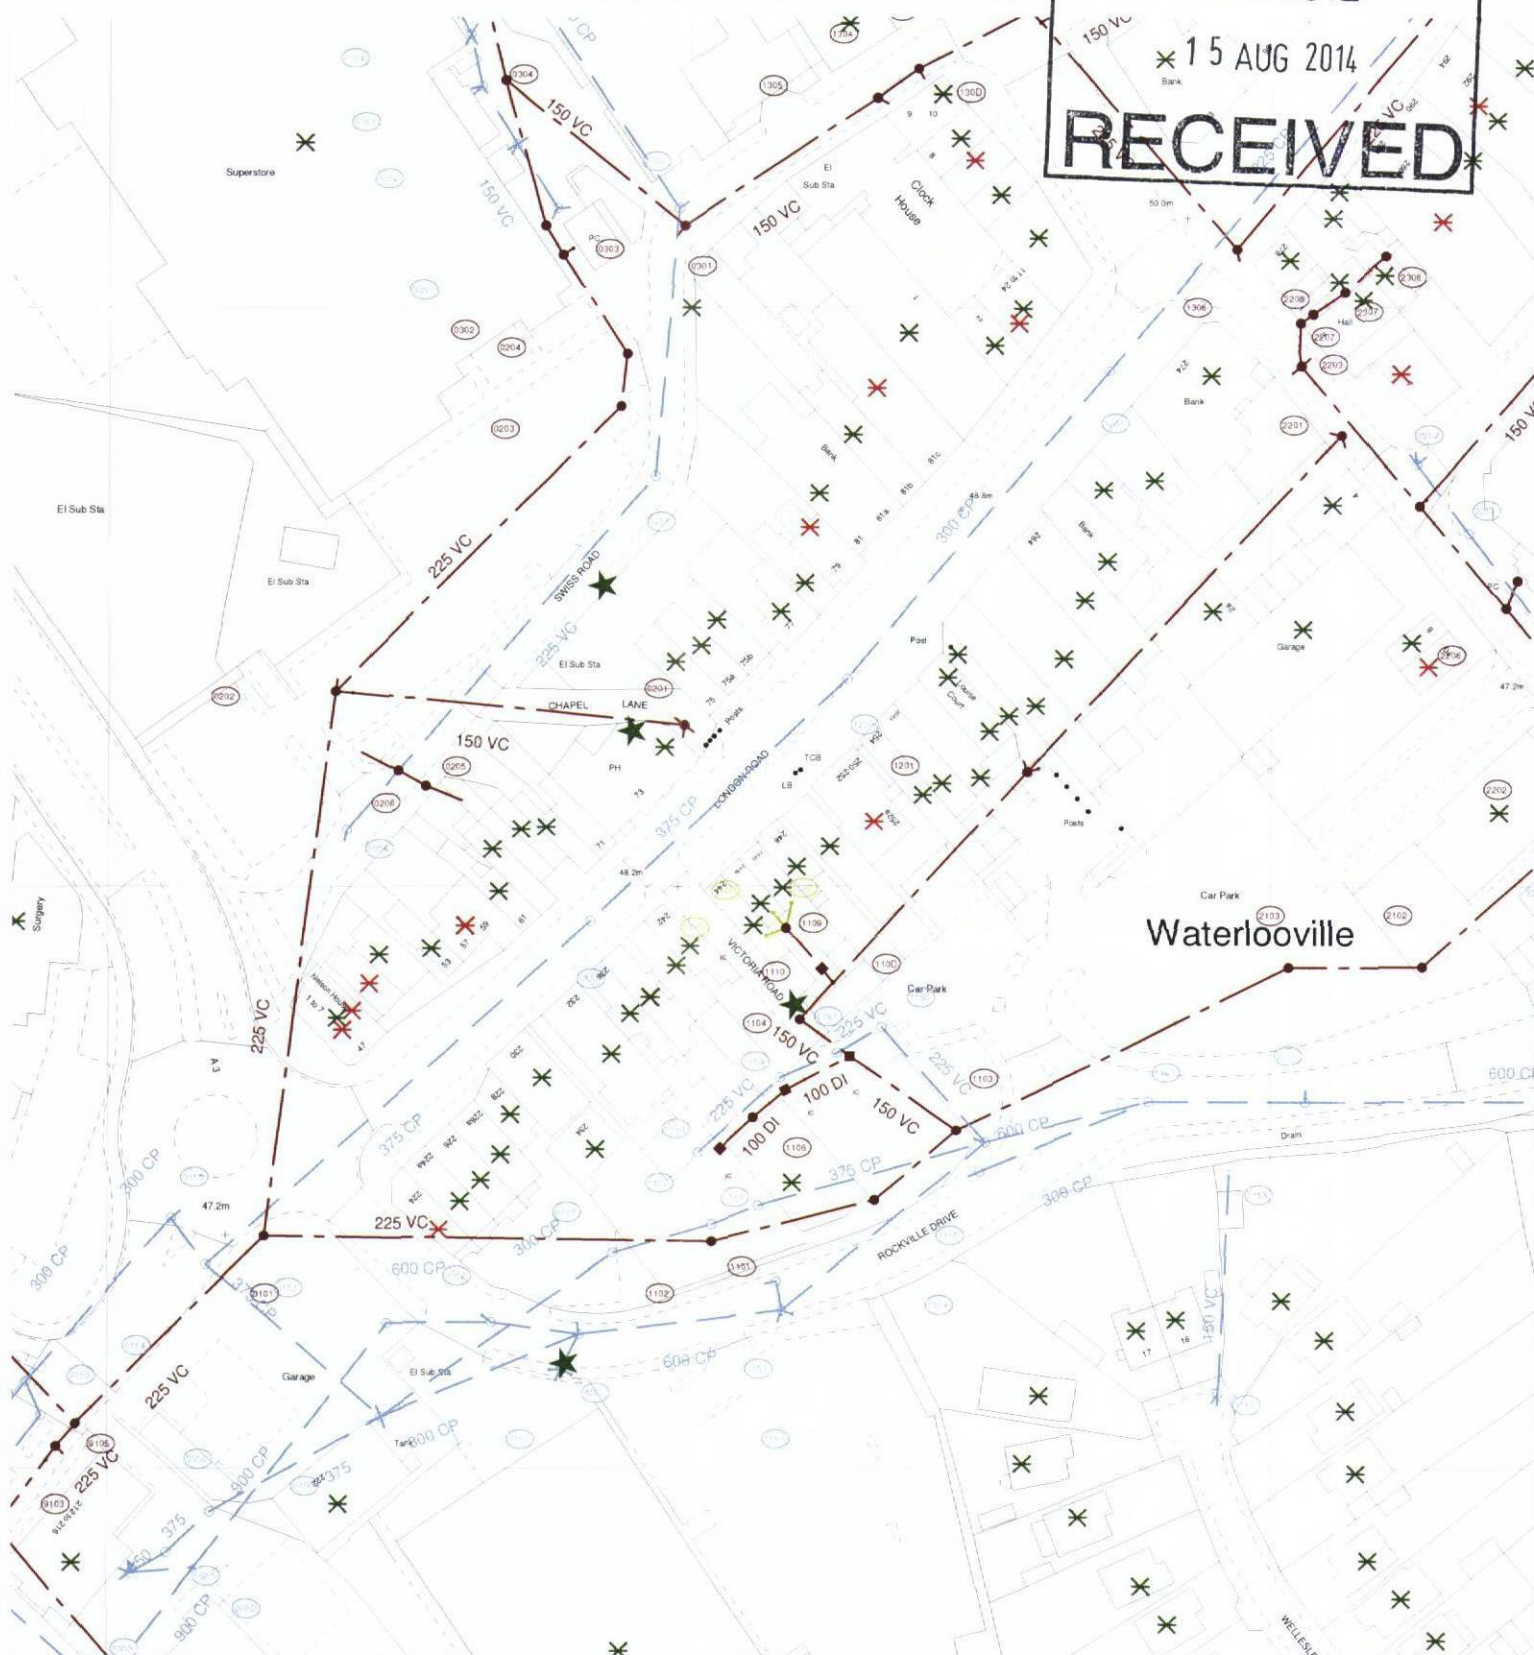

The positions of pipes shown on this plan are believed to be correct, but Southern Water Services Ltd accept no responsibility in the event of inaccuracy. The actual positions should be determined on site.

Based upon Ordnance Survey Digital Data with the permission of the controller of H.M.S.O. Crown Copyright Reserved Licence No. WU 298530

O.S. REF: SU6809SW

Scale: 1:1250

Screen Print

WARNING: BAC pipes are constructed of Bonded Asbestos Cement

WARNING: Unknown (UNK) materials may include Bonded Asbestos Cement

Southern Water

Printed By: jayarar

Date: 13-8-2014

Southern Water MapGuide Browser

Requested By:

