



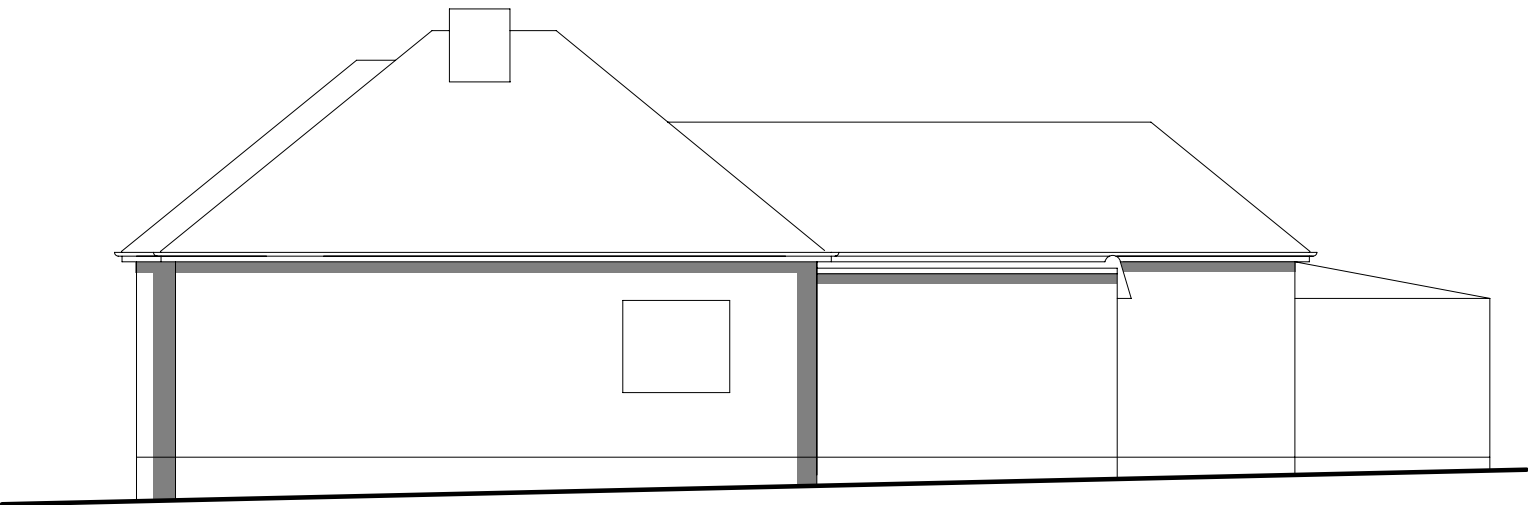


EXISTING REAR VIEW

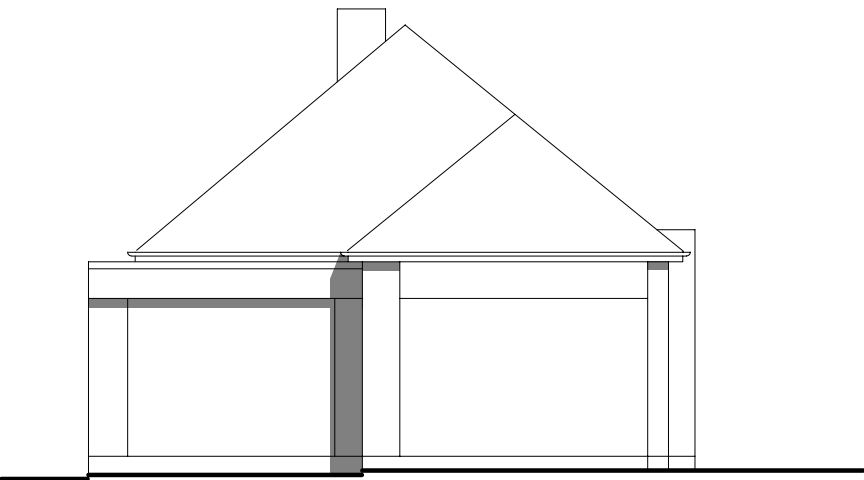


EXISTING SIDE VIEW




EXISTING FRONT VIEW

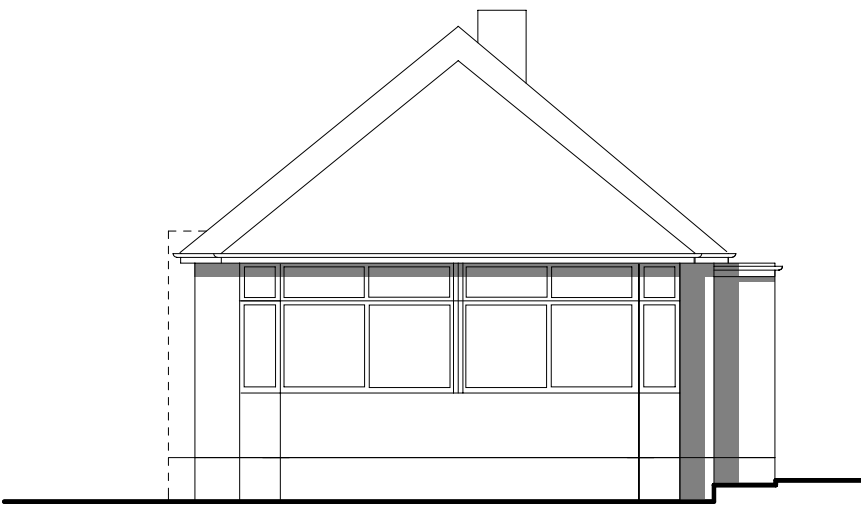

EXISTING SIDE VIEW

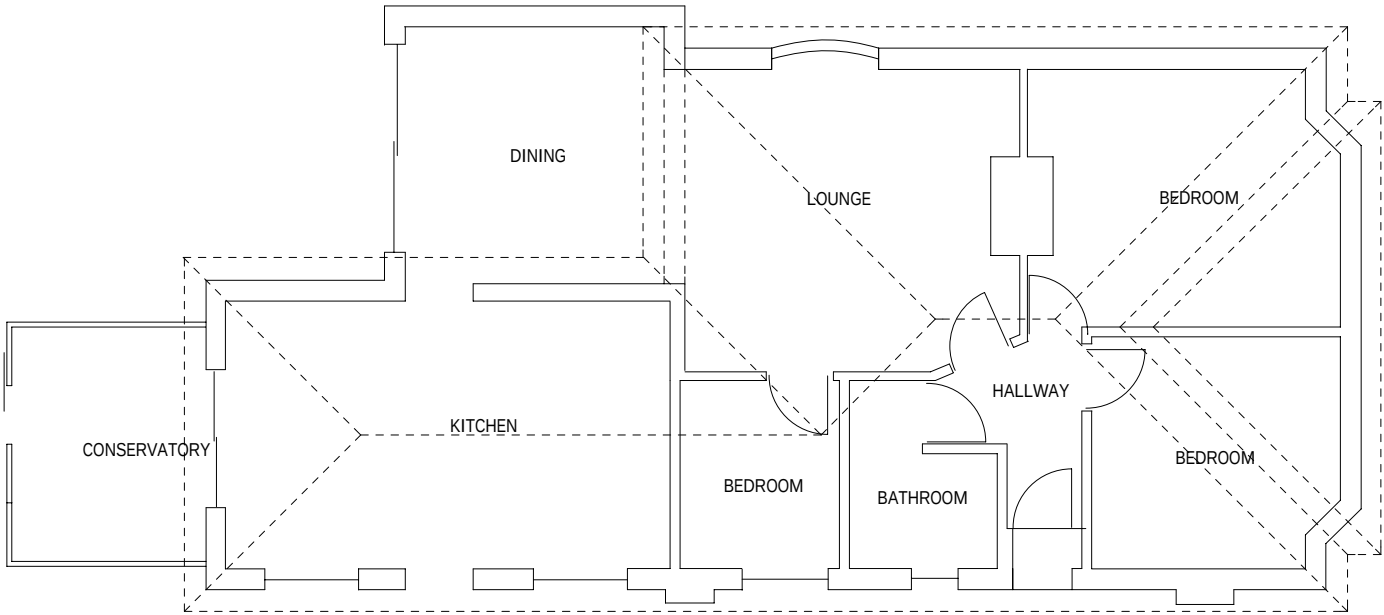

EXISTING GROUND FLOOR

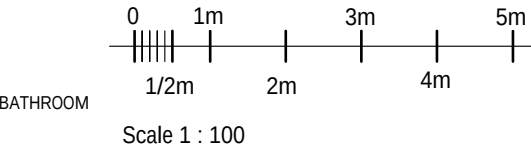

LOFT CONVERSION
AND REAR EXTENSIONS
FOR
33 BROOKLANDS ROAD
BEDHAMPTON
HAVANT
PO9 3NT

SCALE 1:100

DRAWING No 080614 2A3