




10

KEY
Existing vegetation (refer to CBA tree survey)

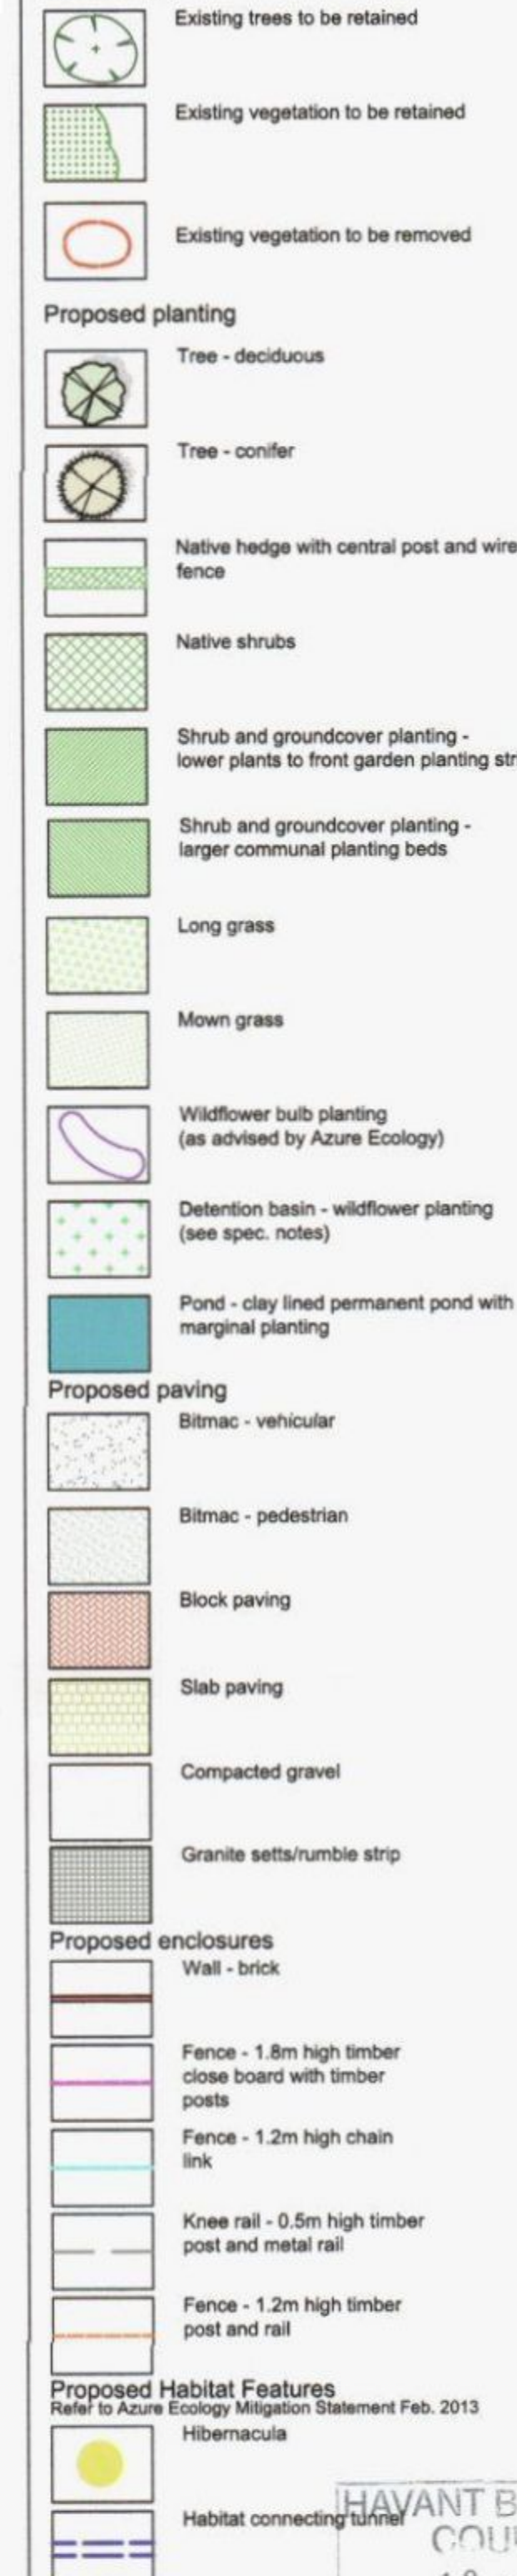

revision	date	by	notes
01	10.05.13	AOC	Minor changes. Existing vegetation clarified.

drawing notes	c Copyright reserved Do not scale from this drawing Figure dimensions only to be taken from this drawing All dimensions to be checked on site									
purpose of issue	PLANNING									
project	SCRATCHFACE LANE, BEDHAMPTON									
drawing title	LANDSCAPE PROPOSALS									
drawing no.	1487-1003									01
scale	1:250 @ A1	date	20.03.13	drawn by	PS	checked by	AG			

terrafirma
LANDSCAPE ARCHITECTS

Address: Cedar Court, 5 College Street, Tel: +44 (0)1753 263040 E-mail: contact@lamatmaconsultancy.co.uk