




PHYSICAL SCALE IN METERS @ 1:100

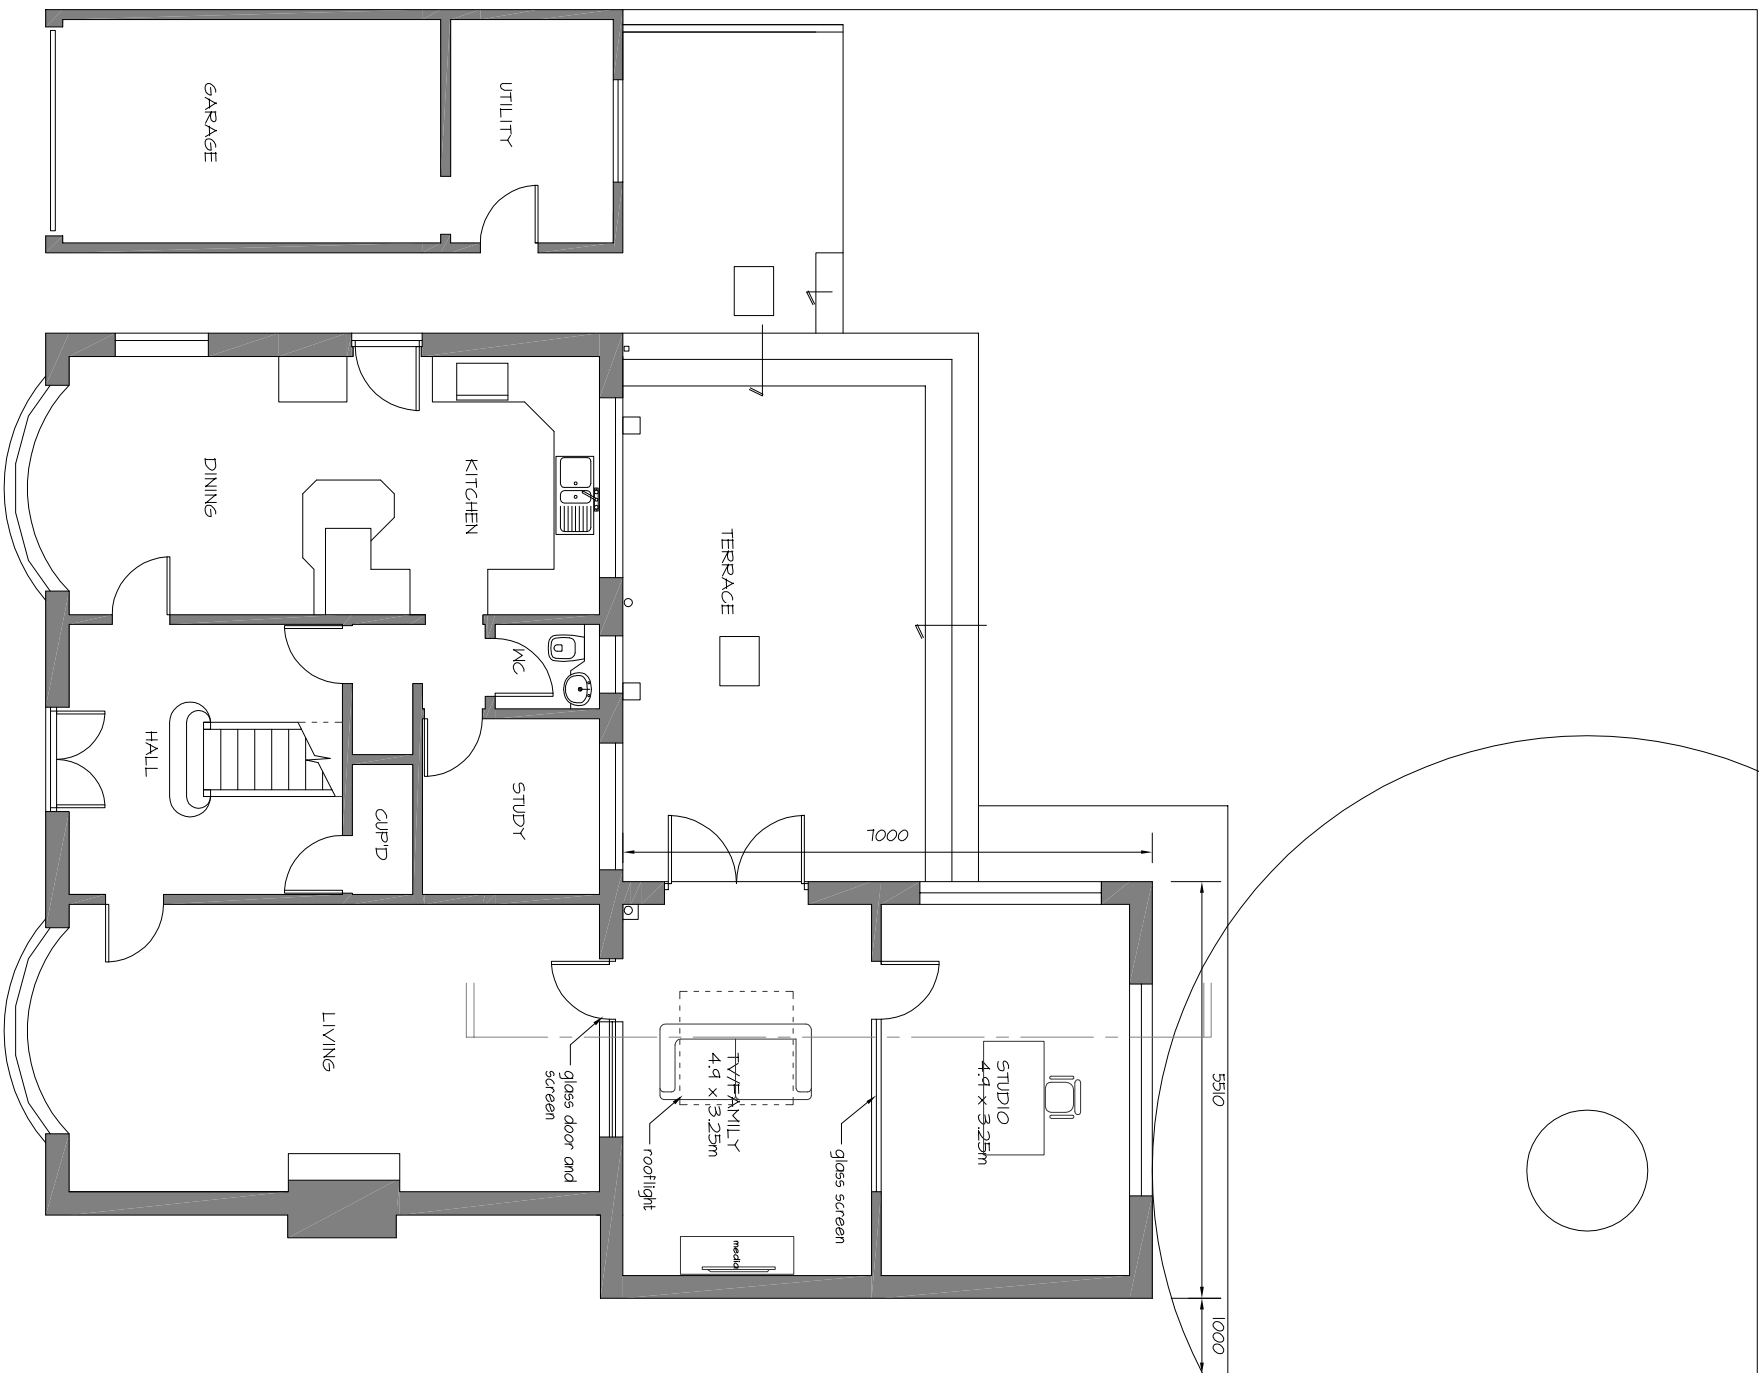

Proposed Ground

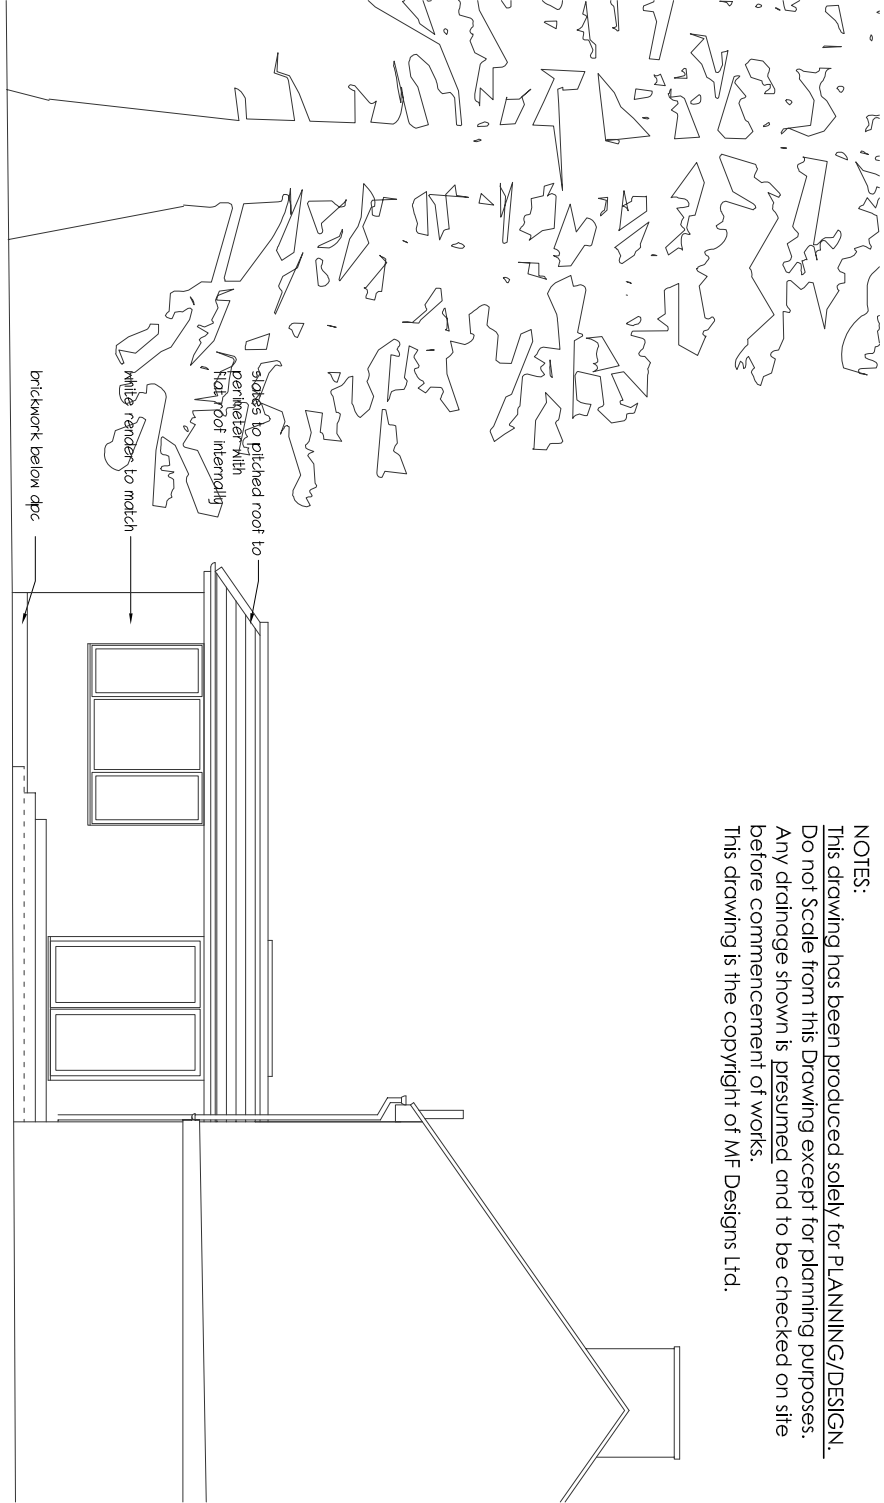

Proposed North

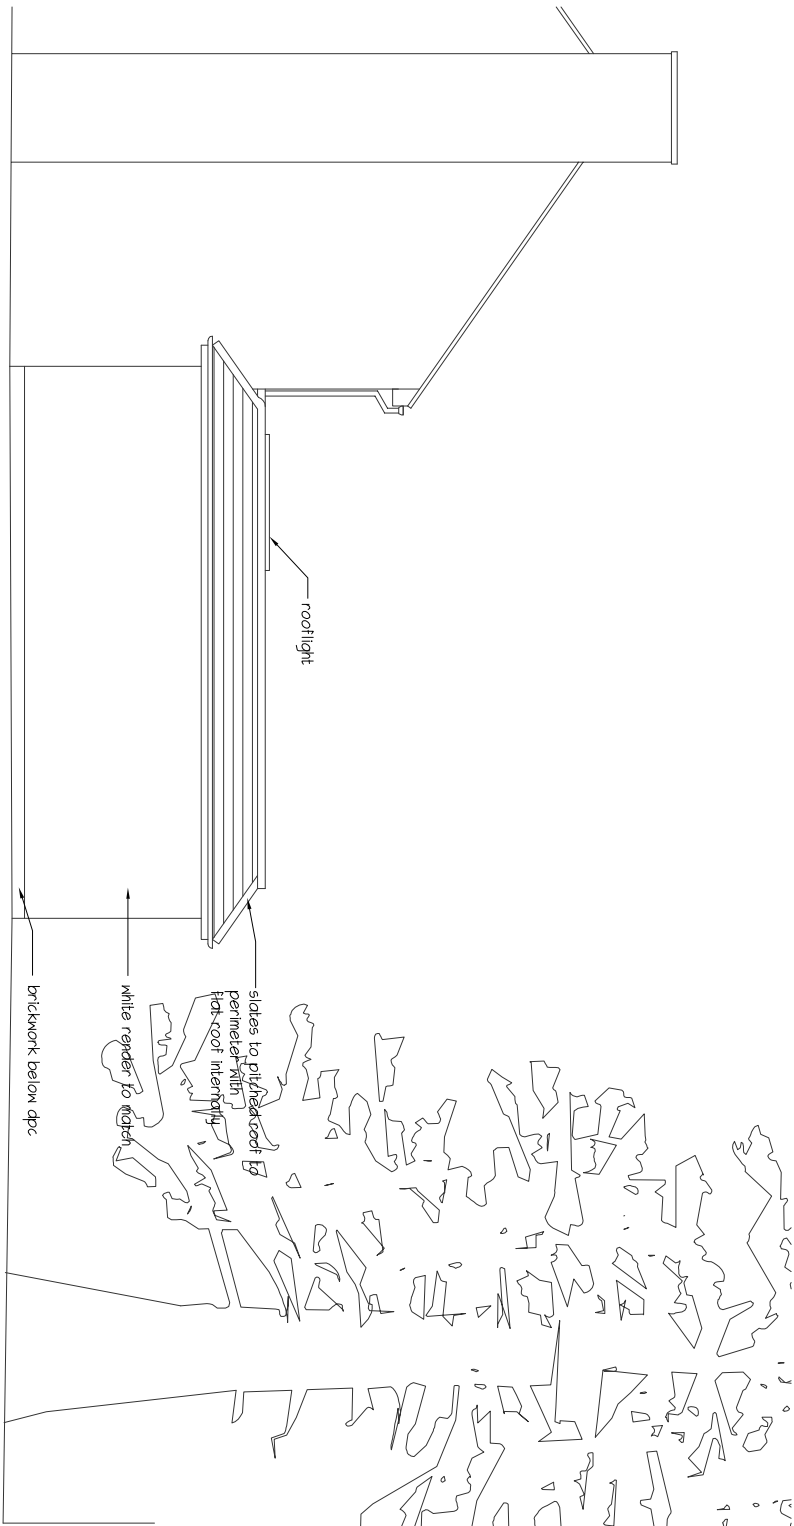

Proposed South

NOTES:
This drawing has been produced solely for PLANNING/DESIGN.
Do not Scale from this Drawing except for planning purposes.
Any change shown is presumed and to be checked on site before commencement of works.
This drawing is the copyright of MF Designs Ltd.



mf designs ltd
Chartered Architects



52 King Street • Emsworth • Hampshire • PO10 7AZ
Director: Martin Farrer RIBA • Co Registration No.4507379

01243 377766
admin@mfdesigns.org.uk

SINGLE STOREY REAR EXTENSION - Claremont, Western Avenue, Emsworth. PO10 7LP

Date: Sep 2014 Job No: 3104
Scale: 1:100 Dwg No: P_01