



Section AA

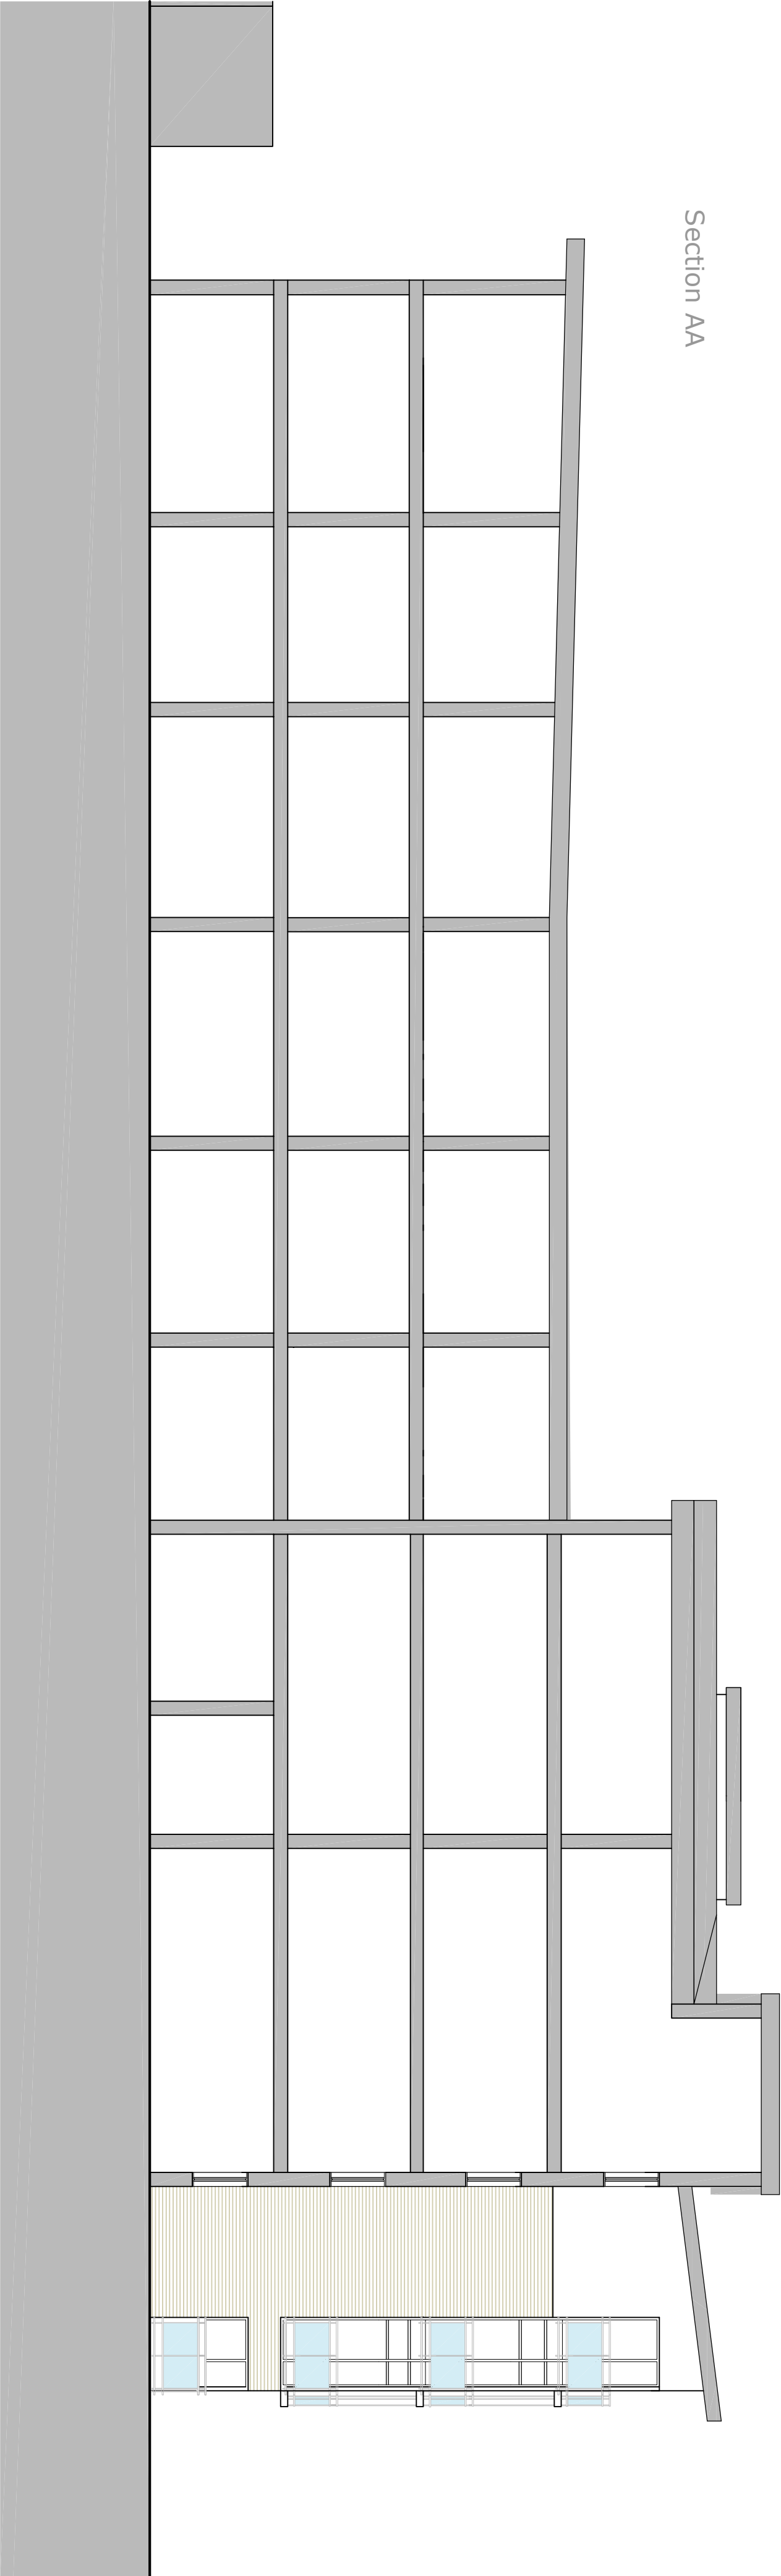

Section BB

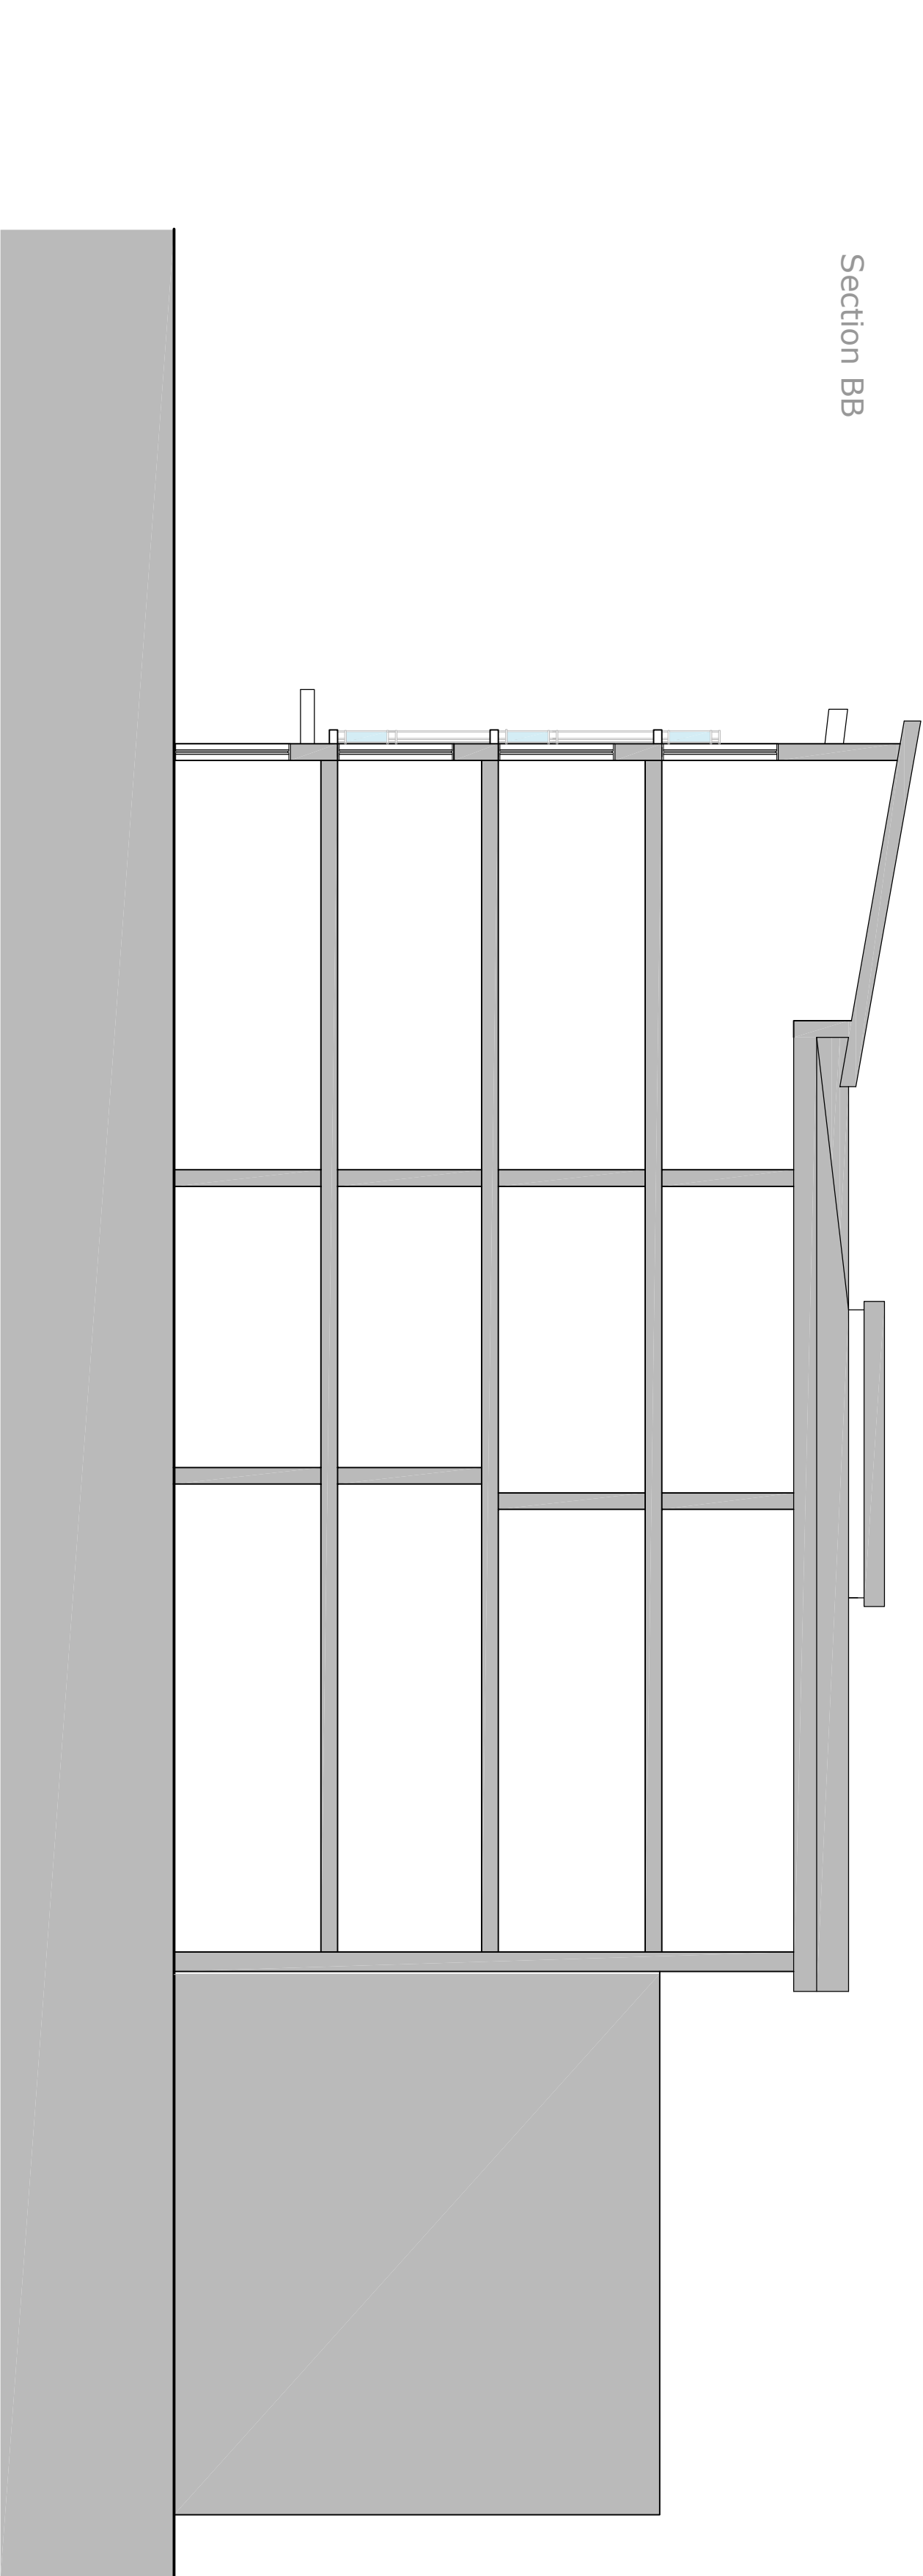

P1	Aug 2014	Submitted for Planning	PK
Revision	Date	Description	Dwn Chkd

Brankesmere House
Queens Crescent, Southsea
Portsmouth PO5 3HT
Hampshire England
Tel: (023) 927 55 333
Fax: (023) 927 55 222
E-Mail: mail@plcarchitects.com
Web: www.plcarchitects.com

ARCHITECTS

Client :
COLLINGWOOD INVESTMENTS Ltd

Project :
Proposed Residential Development
Wheatshed (Former) Public House
Bromdean Road

Drawing Title :

Proposed Sections

Drawn By	Date	Checked By	Date	Approved By	Date
BH,PK	Aug 2014				
Drawing No.		Revision:		Scale:	
14-2038-106		P 1		1:100 @ A2	
PLC ARCHITECTS © COPYRIGHT RESERVED 2008 NOT TO BE SCALED. DIMENSIONS TO BE CHECKED ON SITE SCALING ONLY FOR LOCAL AUTHORITY PURPOSES					