
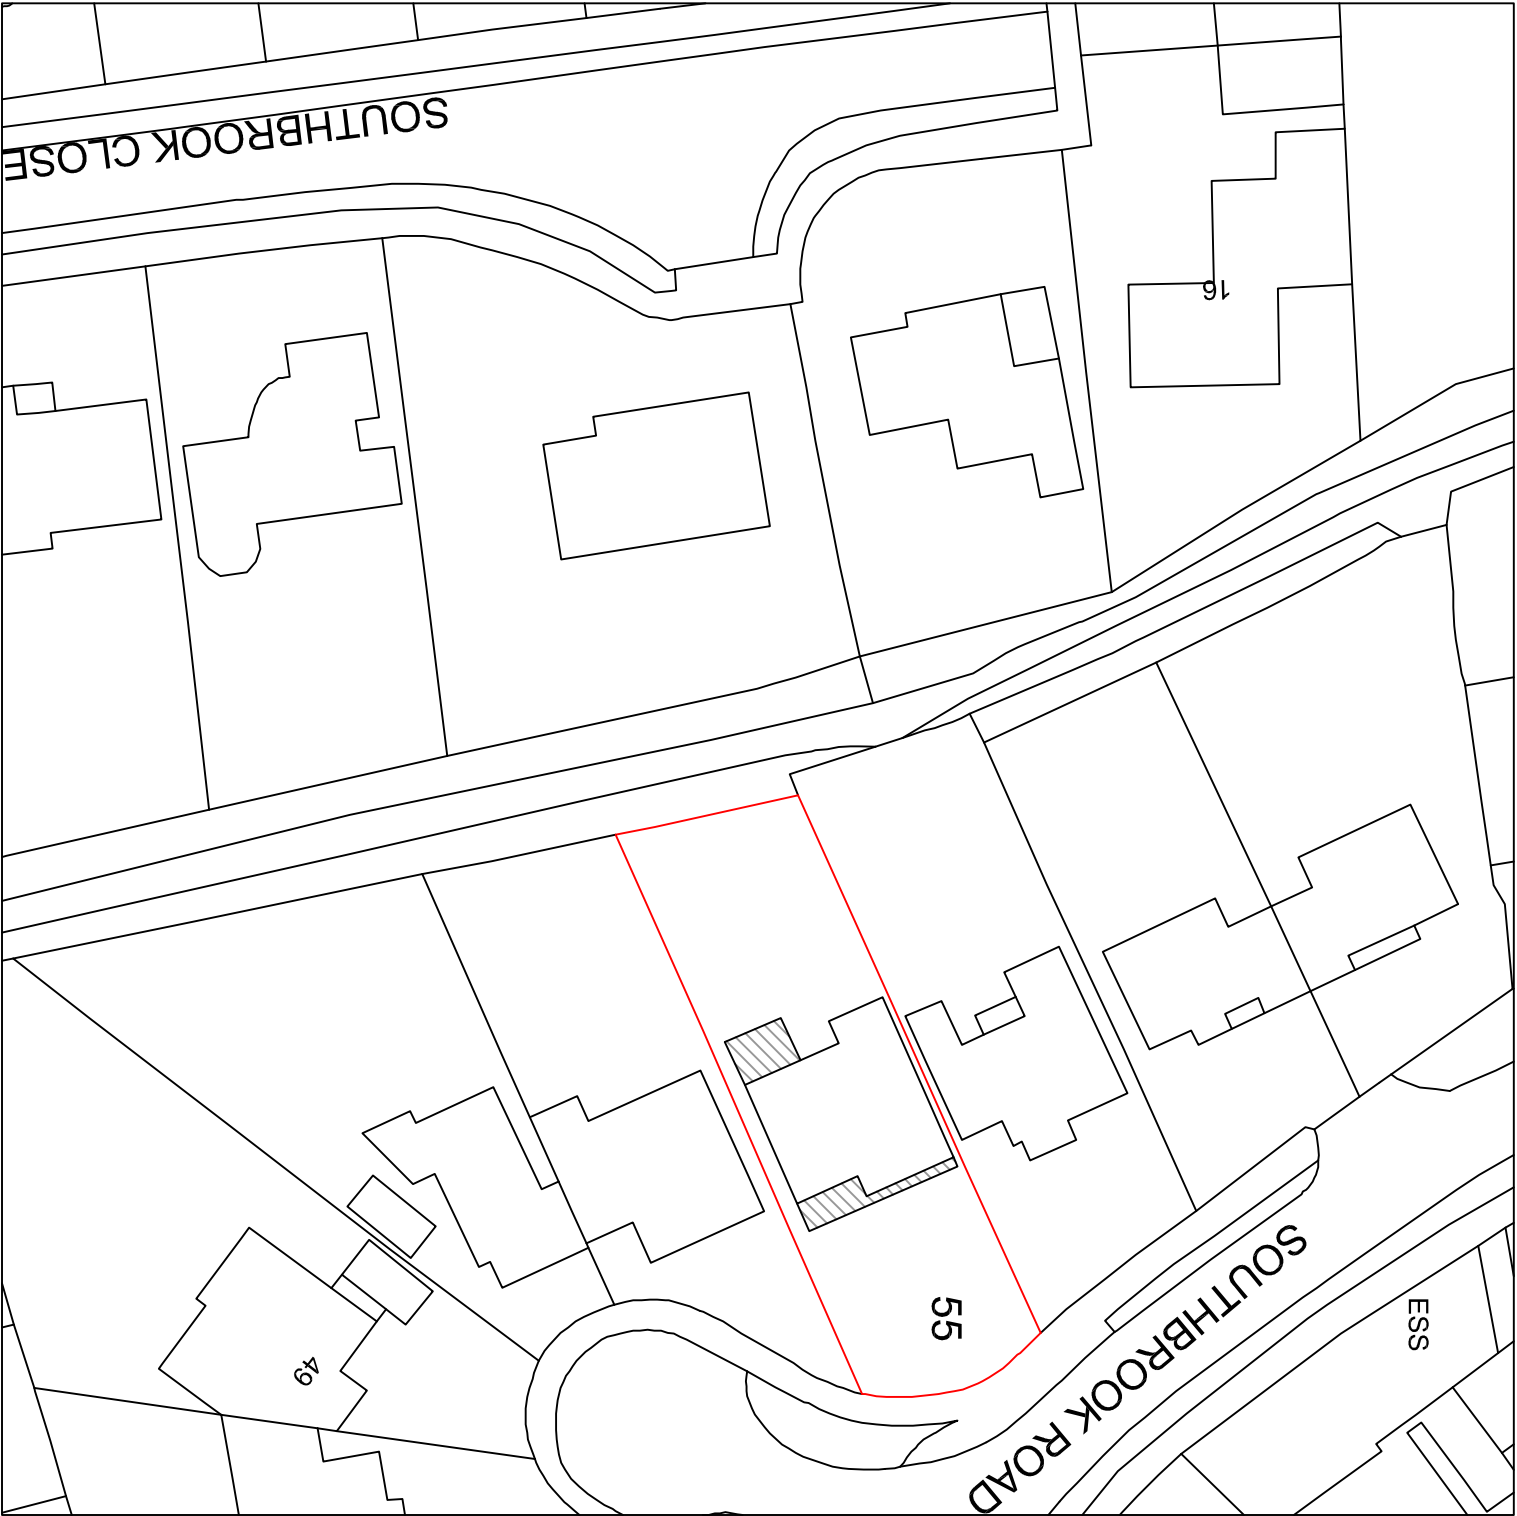
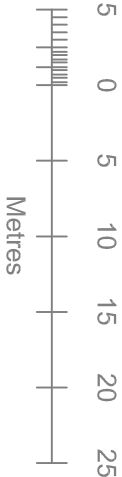


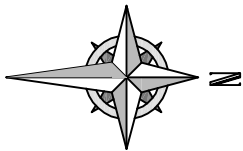

Your Home Plans Ltd Drop Anchor, Drift Lane, Bosham, West Sussex, PO18 8PP Tel: 01243 572414 june@yourhomeplans.co.uk		55 SOUTHBROOK ROAD HAVANT HAMPSHIRE PO9 1RL	
Block Plan			
Project Number: 55SOU-14		Drawing No: 01	
Date: 3RD JULY 14			
Drawn By: Your Home Plans Ltd			
Checked By: JEG		Scale: 1:500 A3	