




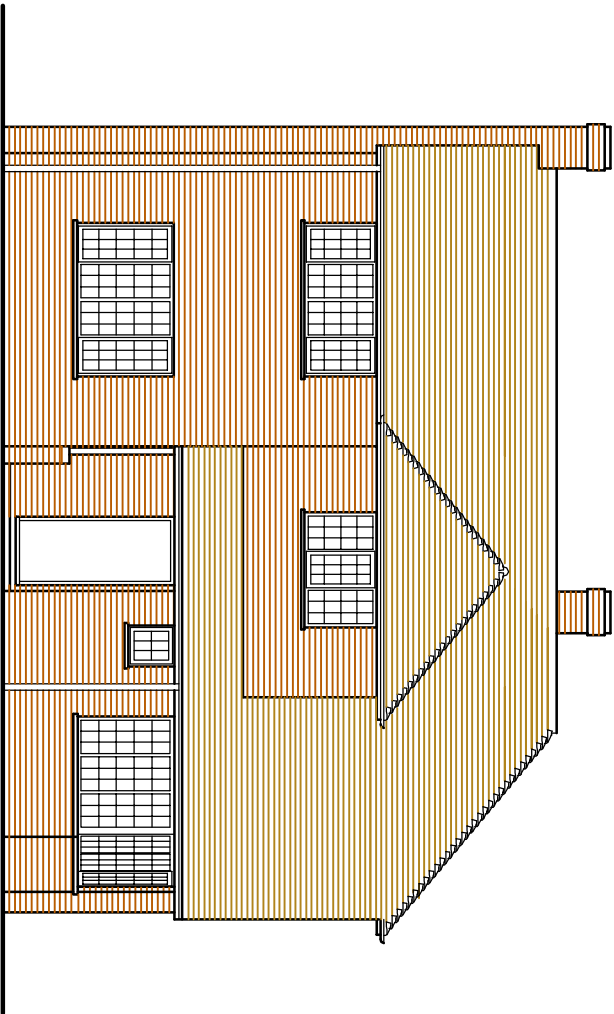


EXISTING FRONT (NORTH
WEST) ELEVATION

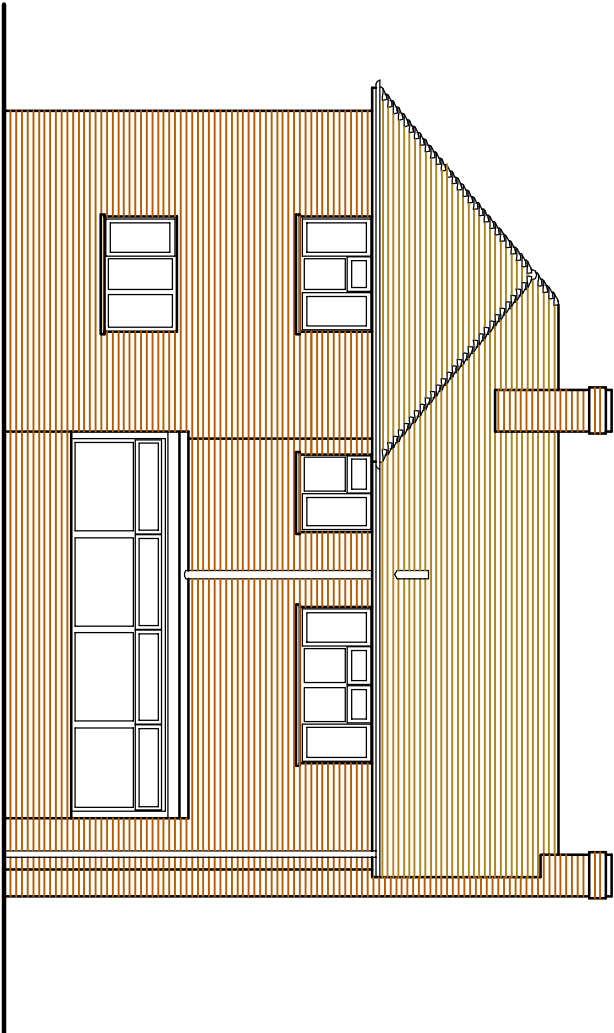


EXISTING REAR (SOUTH
EAST) ELEVATION

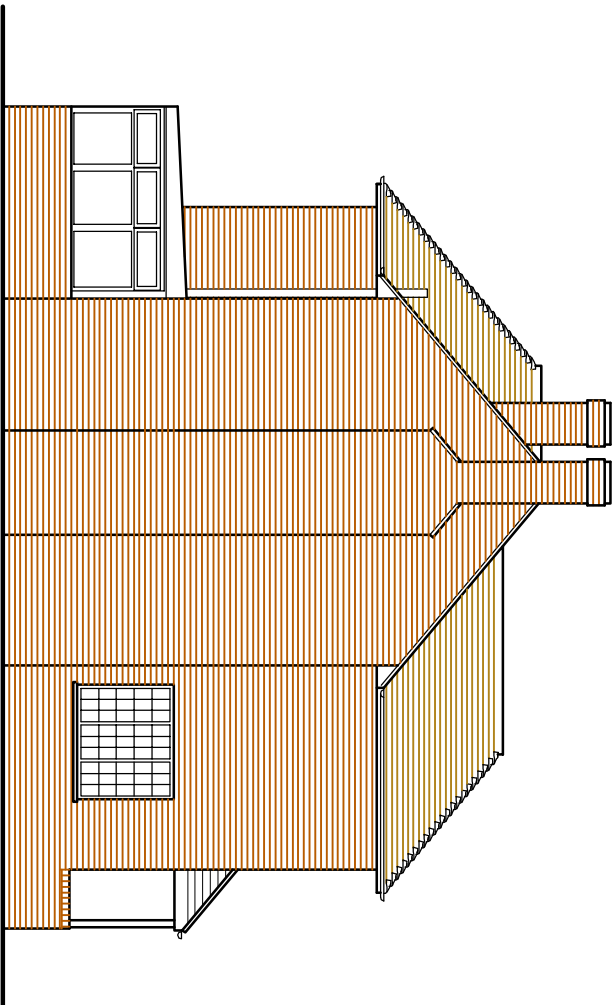

EXISTING SIDE (NORTH
EAST) ELEVATION

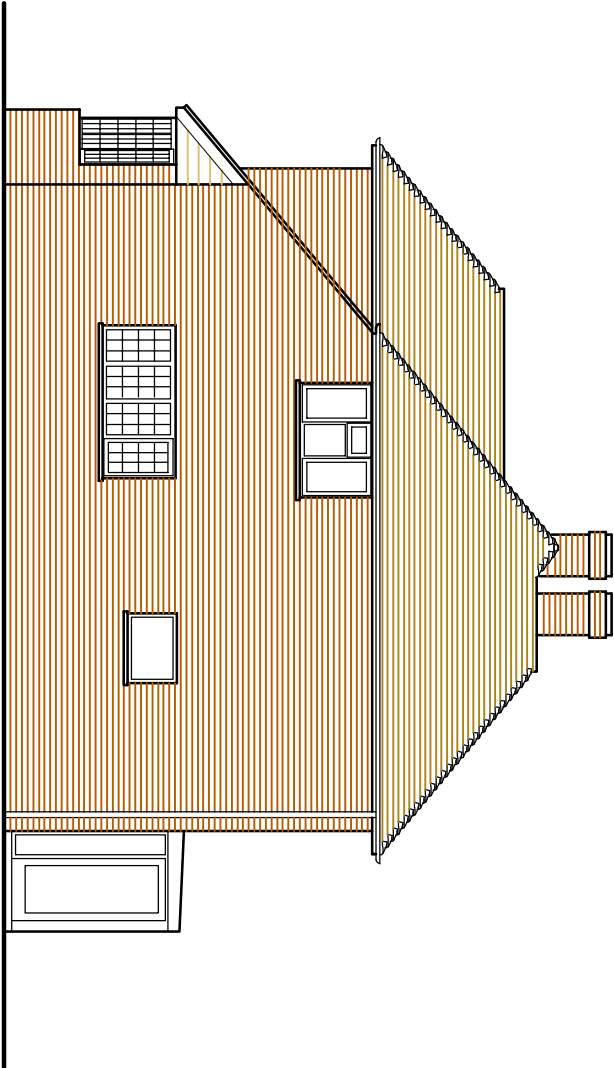

EXISTING SIDE (SOUTH
WEST) ELEVATION

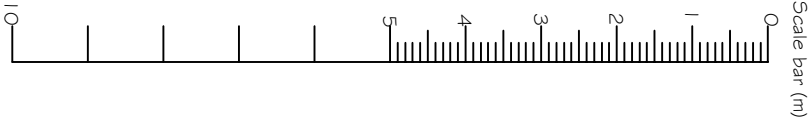

NOTES
WRITTEN DIMENSIONS TO BE TAKEN IN PREFERENCE TO SCALE, AND
ARE TO BE CHECKED ON SITE PRIOR TO COMMENCING WORK.
THIS DRAWING IS TO BE READ IN CONJUNCTION WITH ALL OTHER
DOCUMENTS RELATING TO THIS PROJECT.
ANY DISCREPANCIES ARE TO BE REFERRED IMMEDIATELY TO THE
PROJECT DESIGNER.
THIS DRAWING IS NOT TO BE USED FOR CONSTRUCTION OR
REPRODUCED WITHOUT PERMISSION.
IT IS THE CONTRACTOR'S RESPONSIBILITY TO ENSURE COMPLIANCE
WITH THE BUILDING REGULATIONS.

REV DESCRIPTION DATE
DRAWING TITLE
EXISTING ELEVATIONS

CLIENT

MR & MRS R BATT

SCALE 1:100@A3 **DRAWN BY** PLB **DATE** SEP 14

PROJECT
38 WARBLINGTON ROAD
EMSWORTH
HAMPSHIRE

DWG NO 385/03

REV.

PHIL BROWN
(ARCHITECTURAL SERVICES) LTD

10 Mantling Road
Littlenhampton
West Sussex
BN17 1D9
Tel: 01903 715177
www.philbrownarch.co.uk