


1:1250

Notes:

1. Do not scale from drawings. All dimensions to be confirmed on site prior to construction.
2. Roderick James Architects LLP to be notified of any discrepancies before construction continues.
3. These drawings are the copyright property of Roderick James Architects LLP.
4. All Roderick James Architects LLP drawings to be read in conjunction with the proposed building notes, oak framing drawings and the structural engineers drawings and specification.
5. All external works shown are indicative. Design and extent is to be provided by others.
6. This document should only be used for the purpose indicated by the drawing status below.

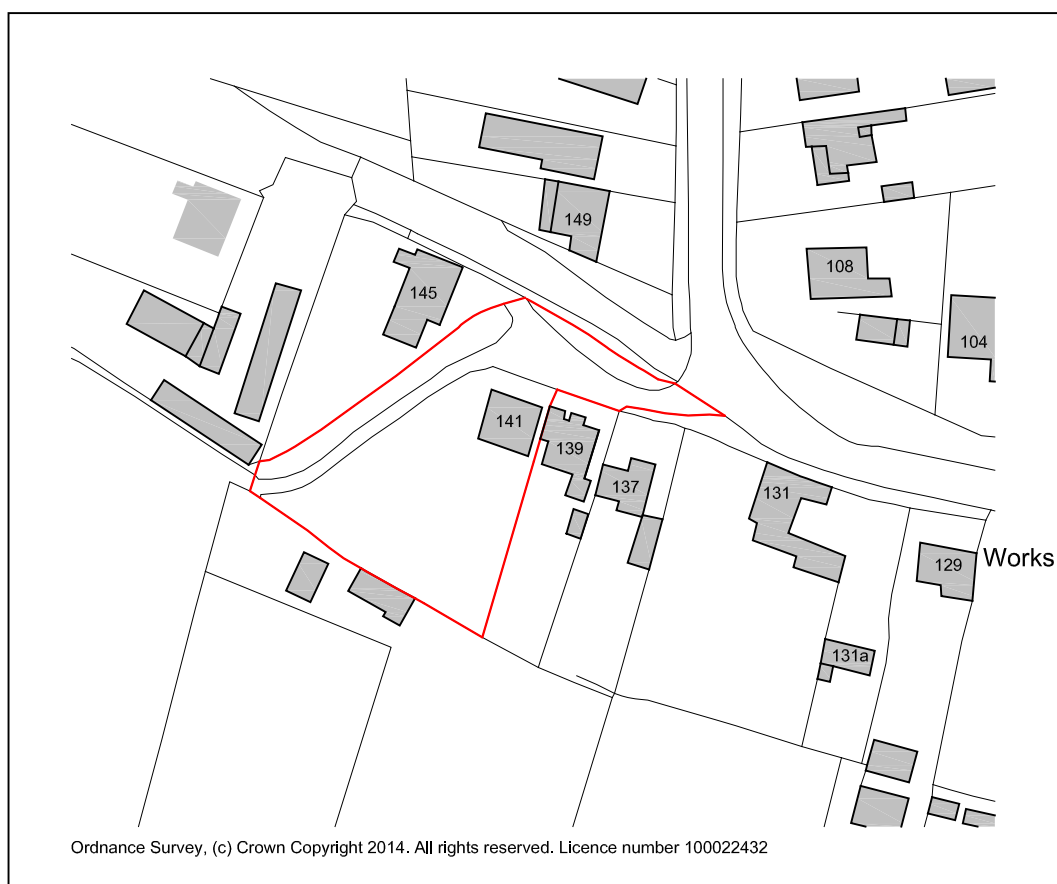

B	17/06/2014	Footprint to buildings altered
A	05/06/2014	Drawing status revised to Planning

revision	date	details	chk'd by
drawing status			
Planning			
project Replacement Dwelling at 141, Havant Road, Stoke Hayling Island, Hants, PO11 0LE		drawing Site Location Plan	drw'n by NW chk'd by NW
client Dr J Shimbert		drawing number	revision
scale 1:1250 @ A4		date Feb 2014	B
		Shimbart/1/SLP	



Roderick James Architects LLP

DISCOVERY HOUSE . STEAMER QUAY RD . TOTNES . DEVON . TQ9 5AL
tel: 01803 868000 fax: 01803 864475 email: totnes@rjarchitects.co.uk