


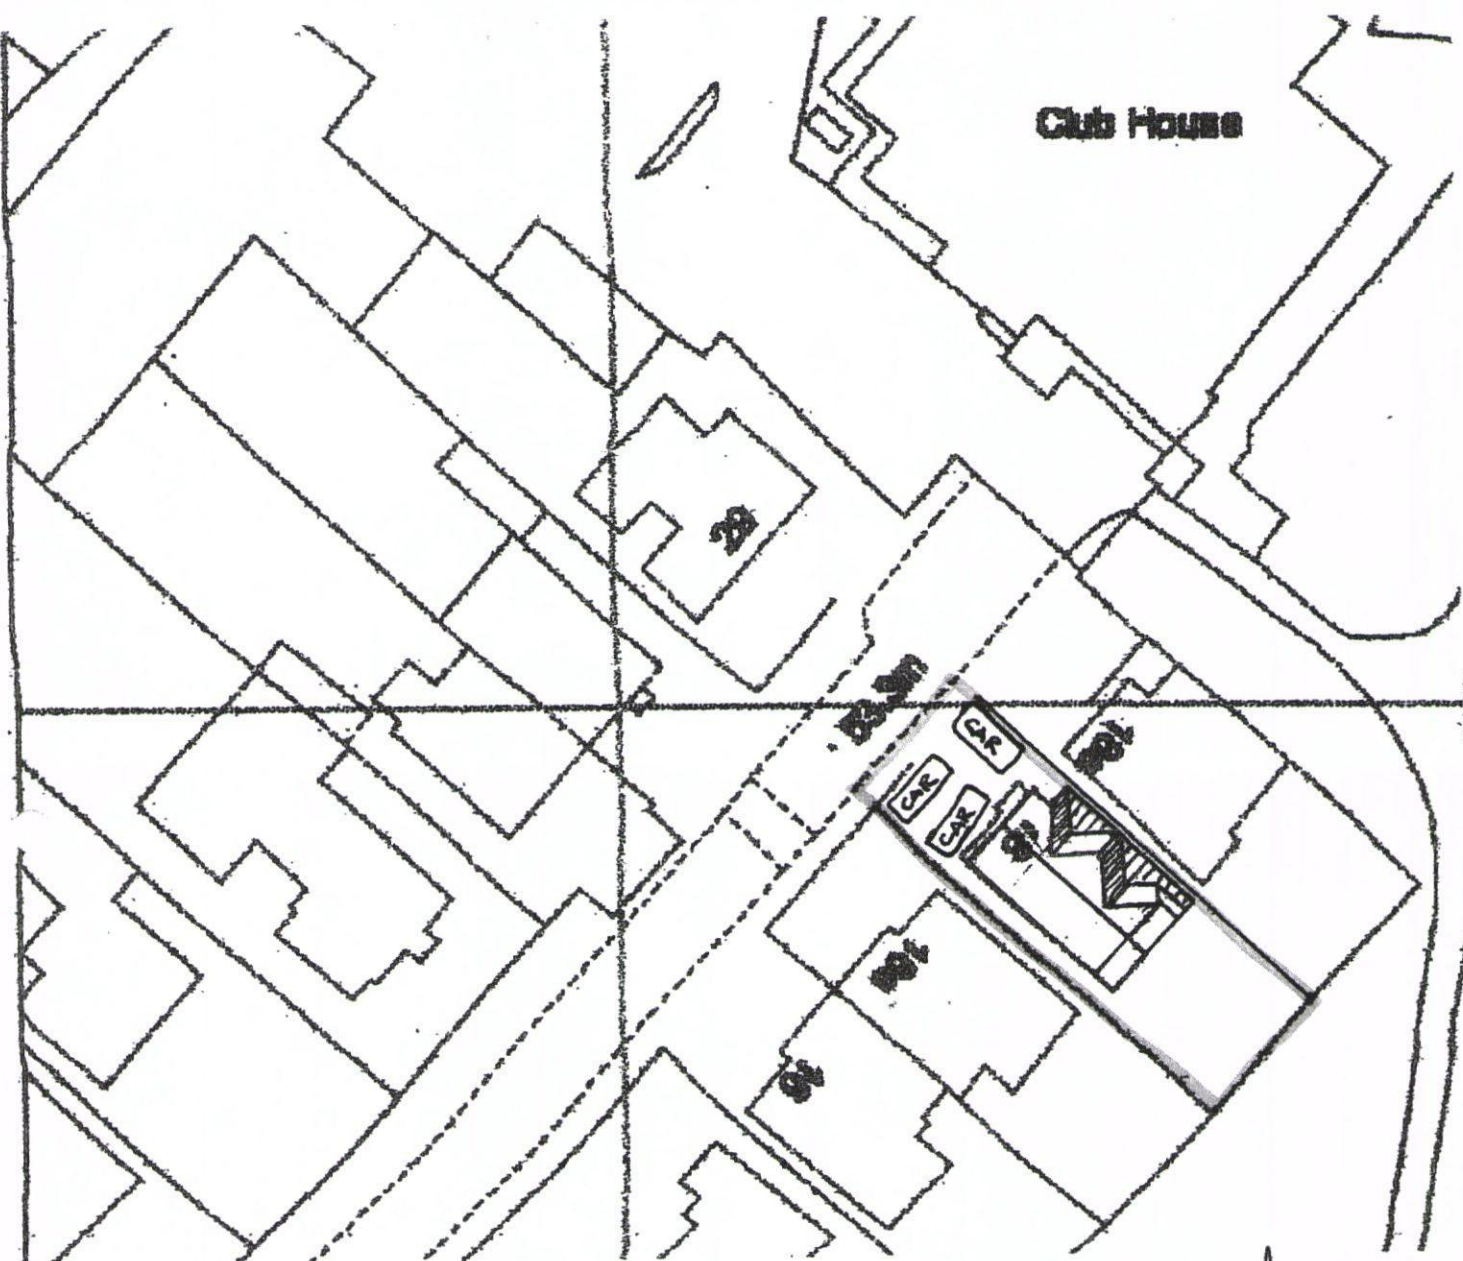

3 IDSWORTH RD
COMPLAIN
HANTS

1:500



HAVANT BOROUGH
COUNCIL
19 NOV 2014
RECEIVED