




EXISTING POND AREA



PROPOSED POND AREA

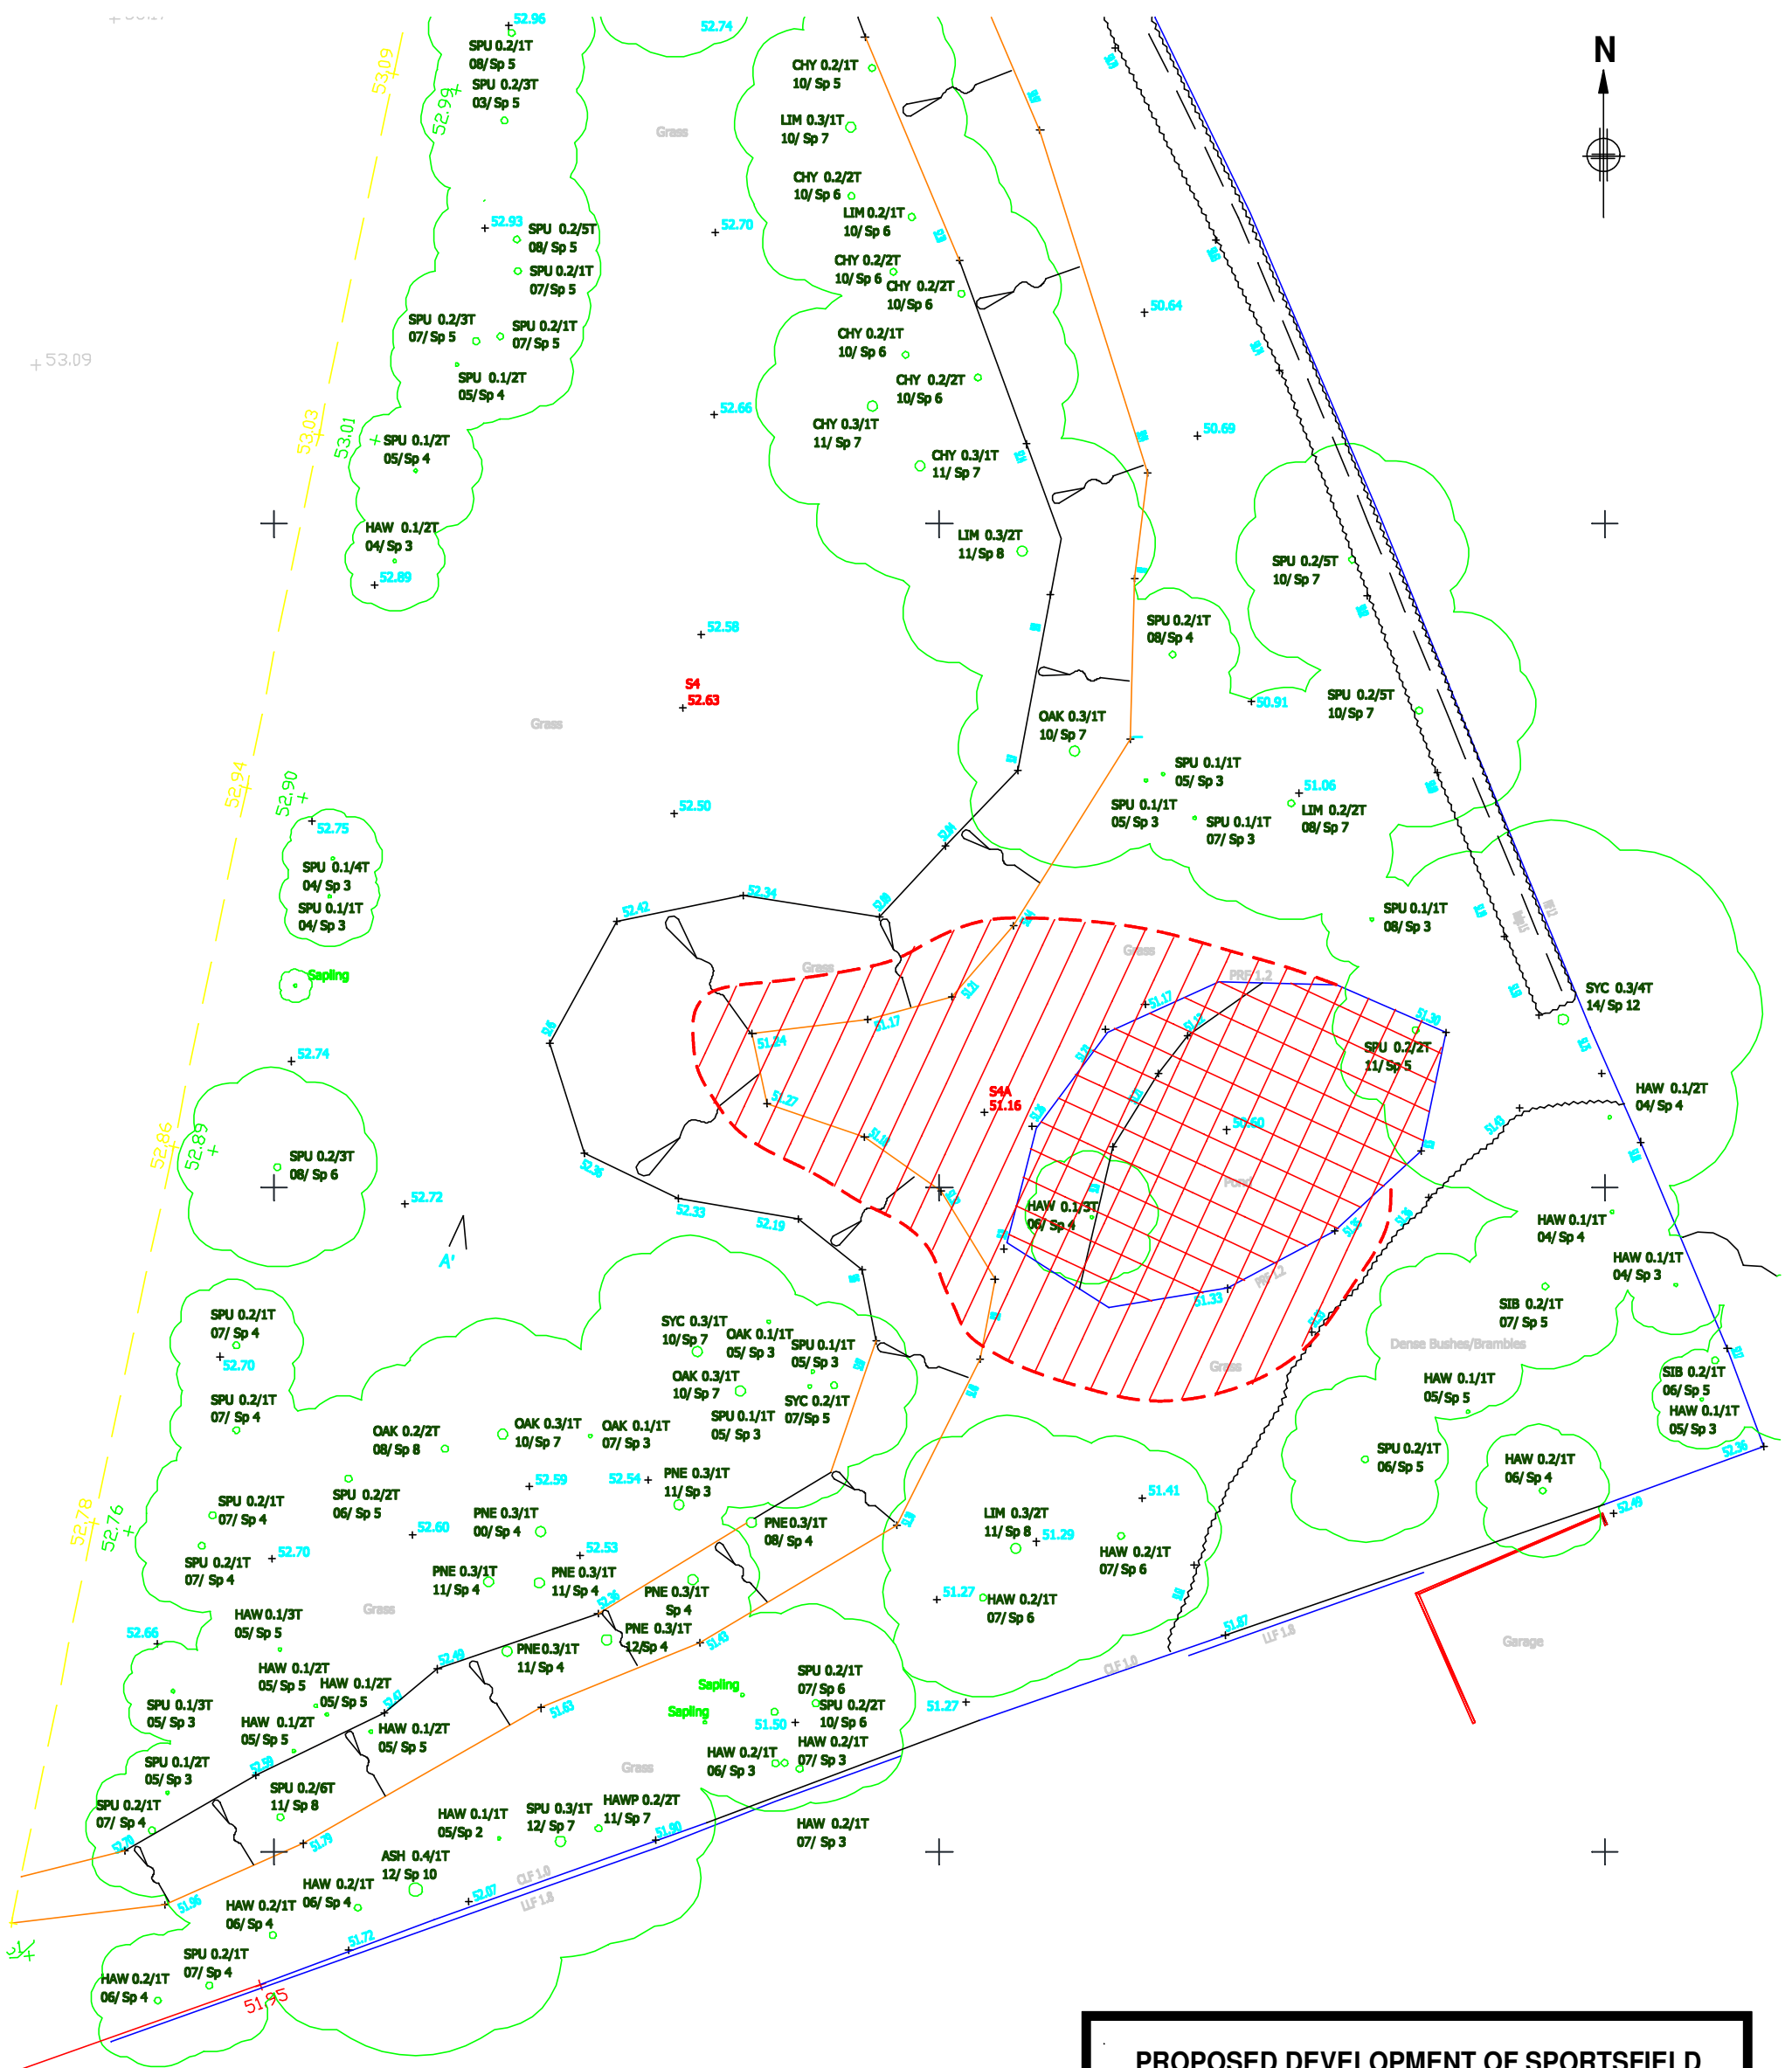

PROPOSED DEVELOPMENT OF SPORTSFIELD AT PURBROOK PARK SCHOOL

POND ENLARGEMENT

Scale	Date	Drawing No.	Rev.
1:200 @ A3	June 2014	PPS/12	

Plan Prepared by:
Richard MacGregor
Sports Ground Design Limited
Sandhill Cottage
Husthwaite
York YO61 4PQ

Tel: 01347 868 536