


Site: The Leopard Inn, London Road, Waterlooville
Appendix 2 to report MS/8213/AL
Plan TC1, Tree Constraints Plan
Date: 10 December 2013
Scale 1:200 @ A3

Plan TC1

Key Shade pattern: NW to E Category Trunk diameter (black ring) Notional Root Protection Area First Significant Branch Direction Crown Spread Tree Number	This plan is based on the topographical plans and site layout plans provided. All measurements must be checked with these plans and appropriate documents. This plan has been prepared in colour. If printed in black and white some details may be obscured.
British Standard 5837:2012	
'A' category trees are those of high quality with an estimated remaining life expectancy of at least 40 years	
'B' category trees are those of moderate quality with an estimated remaining life expectancy of at least 20 years	
'C' category trees are those of low quality with an estimated remaining life expectancy of at least 10 years, or young trees with a stem diameter below 150mm.	
'U' category trees are identified as those that have an expected safe useful life of less than 10 years regardless of any development proposals.	

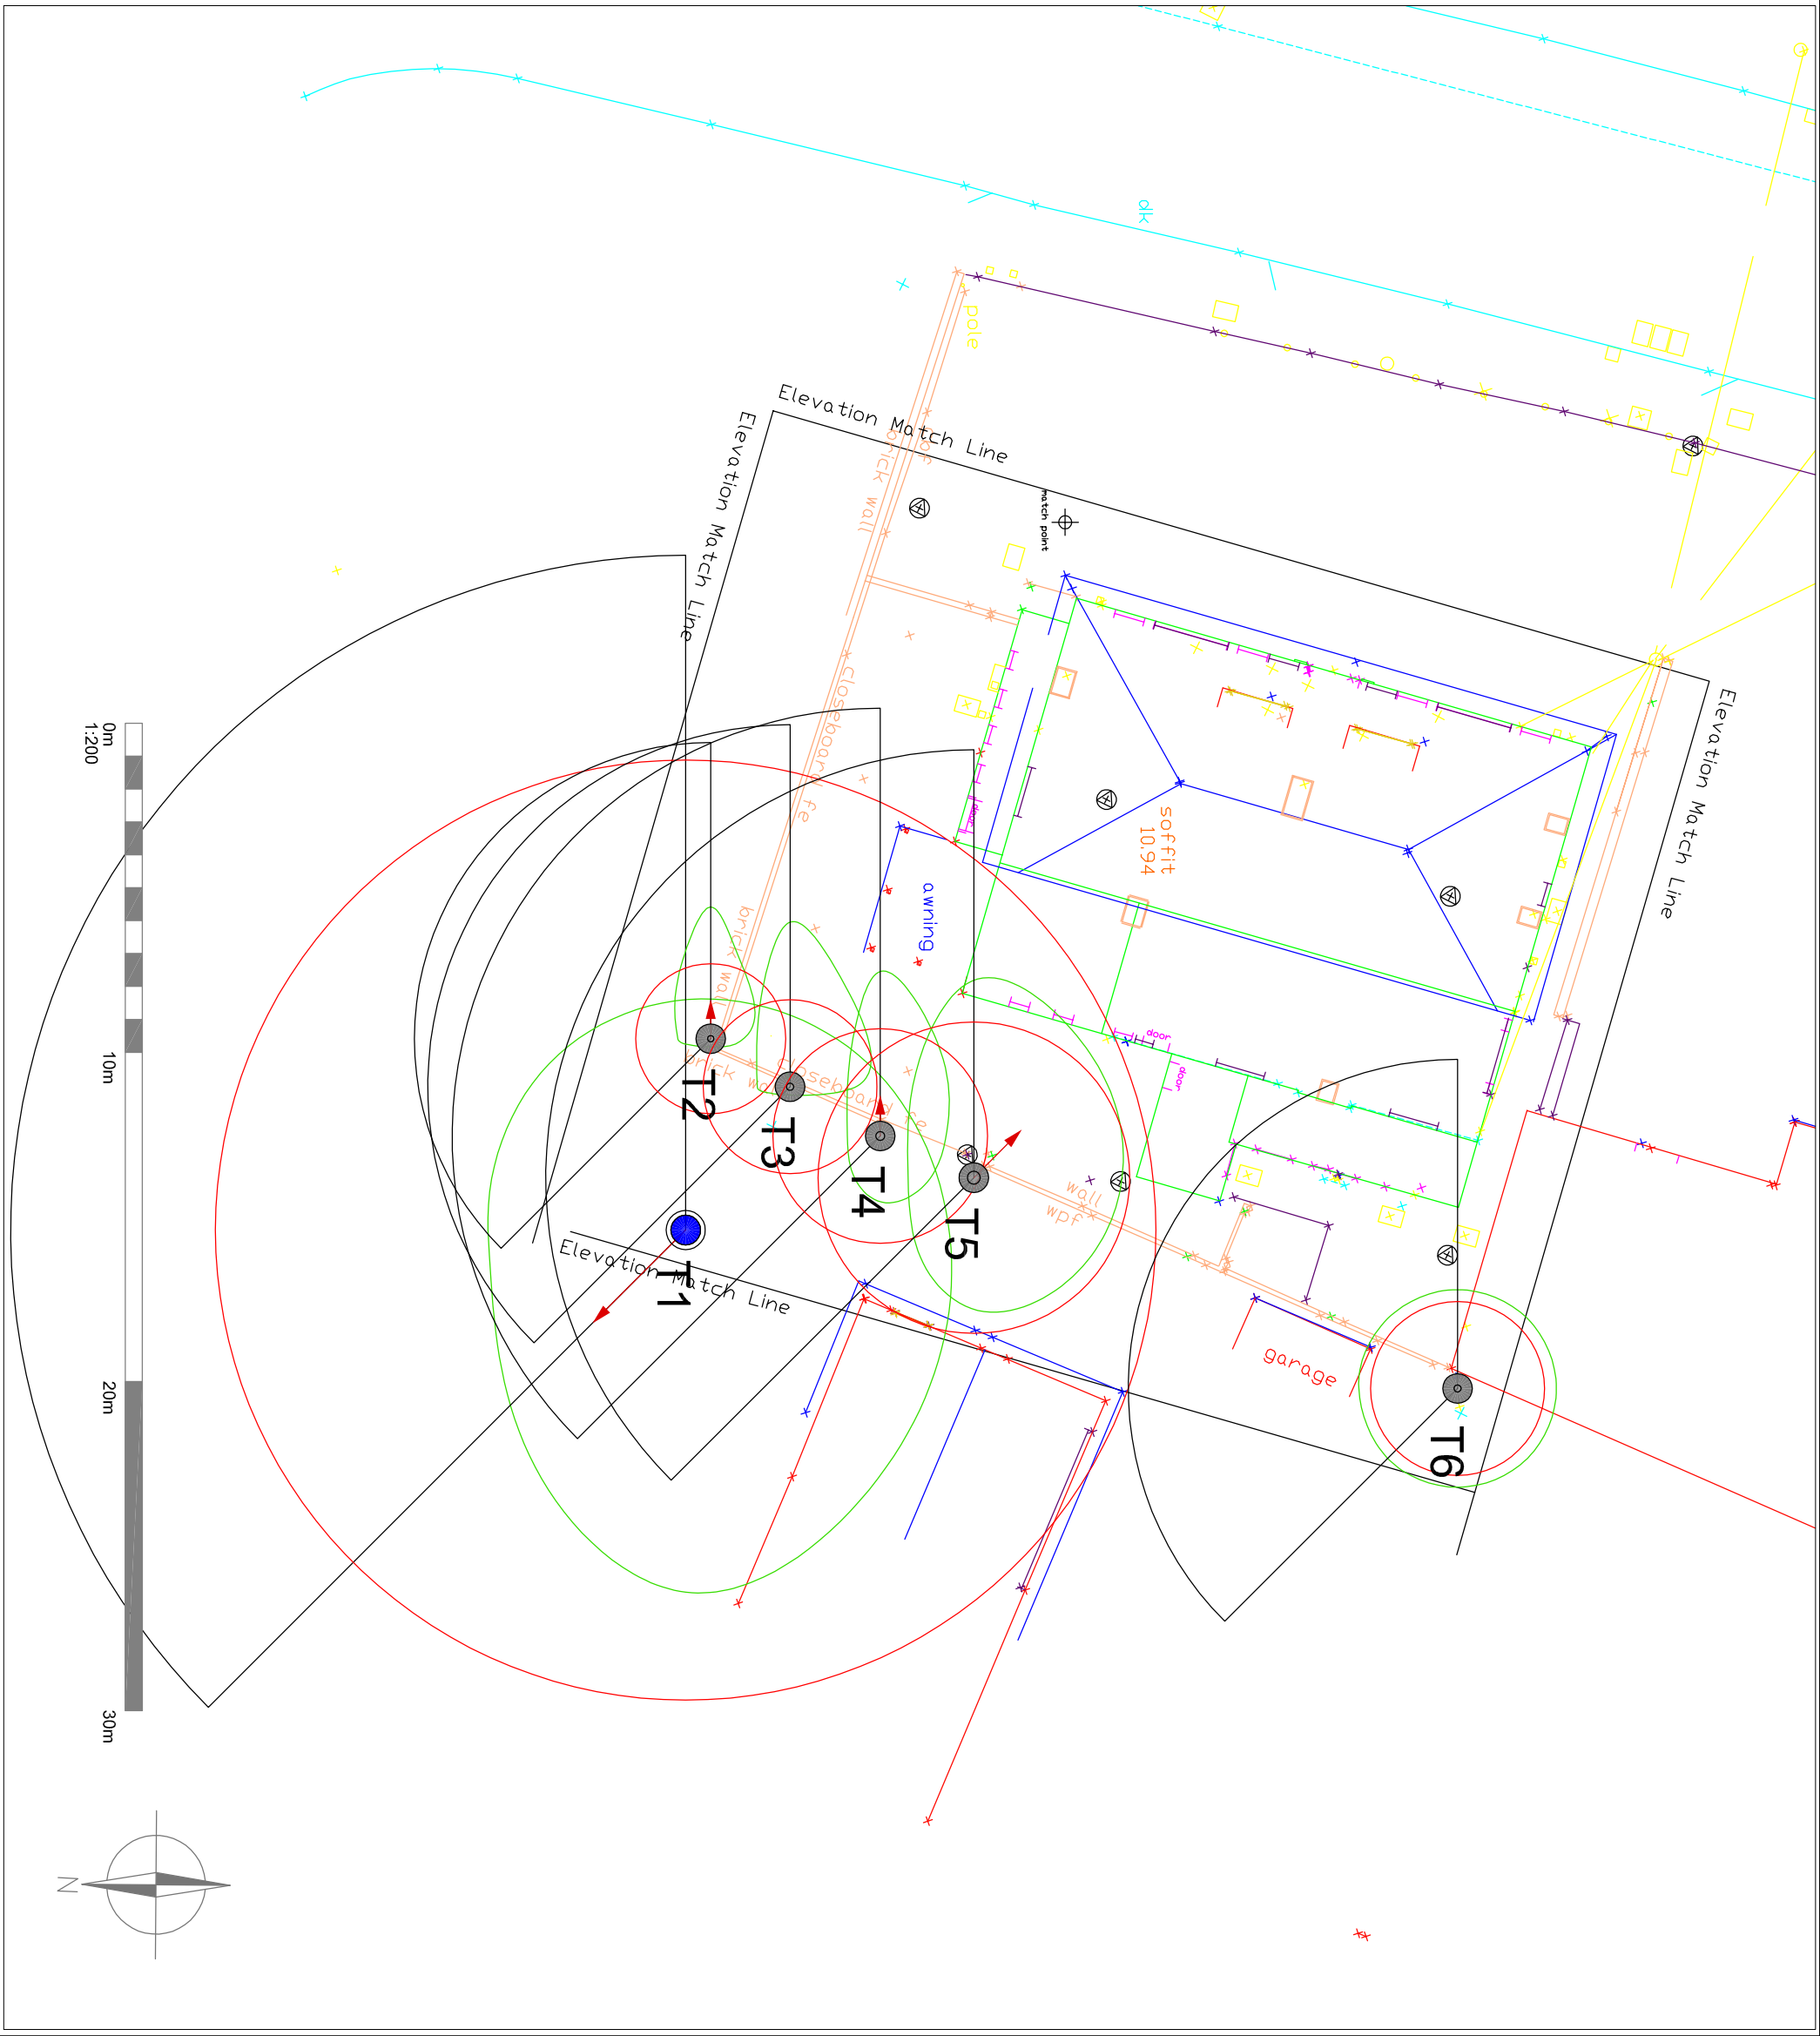


22 Lacey Crescent

Poole BH15 3NZ

T: 01202 462602

E: info@treecall.co.uk

W: www.treecall.co.uk

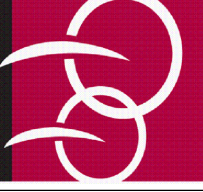

treecall
CONSULTING LTD