



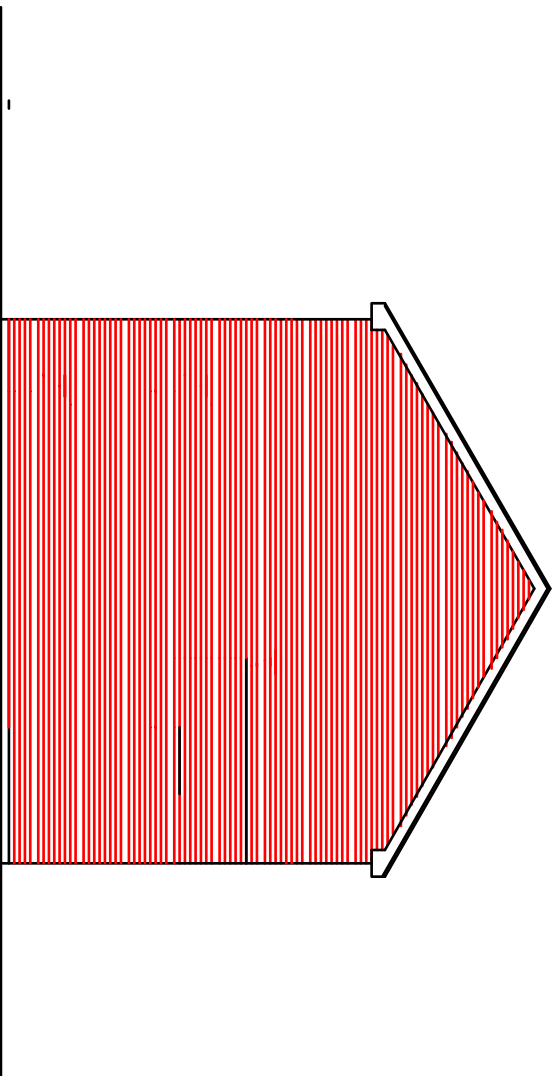


Existing South (Side) Elevation




Existing East (Rear) Elevation

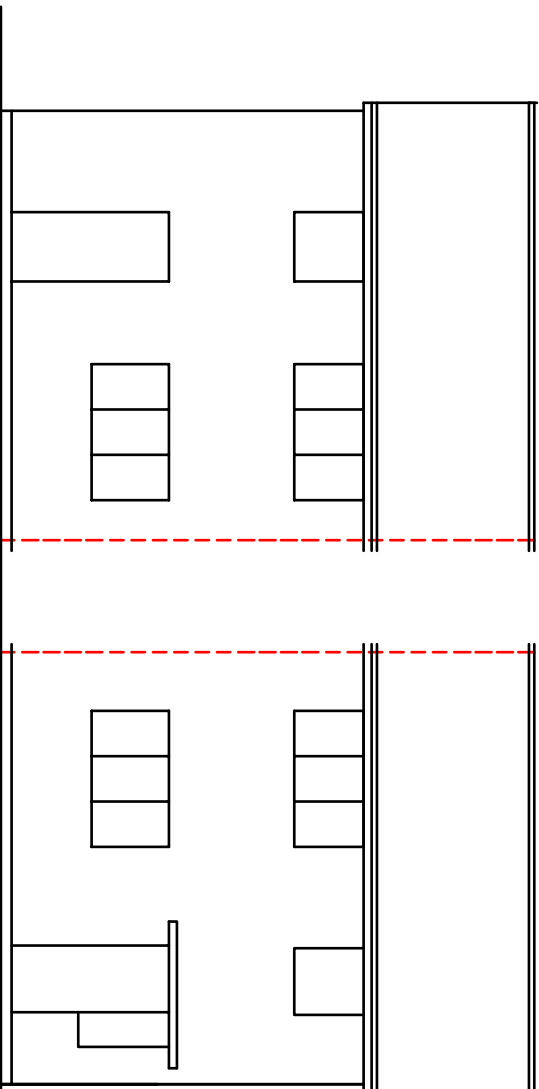


Existing West (Front) Elevation

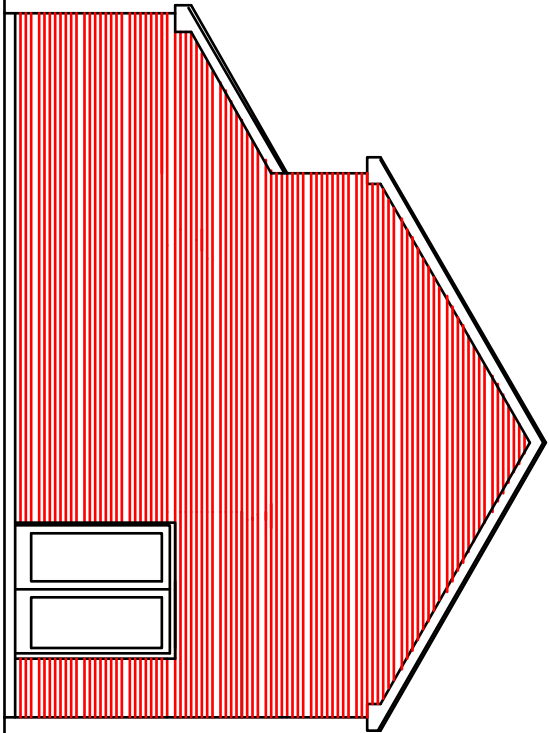


Proposoed South (side) Elevation

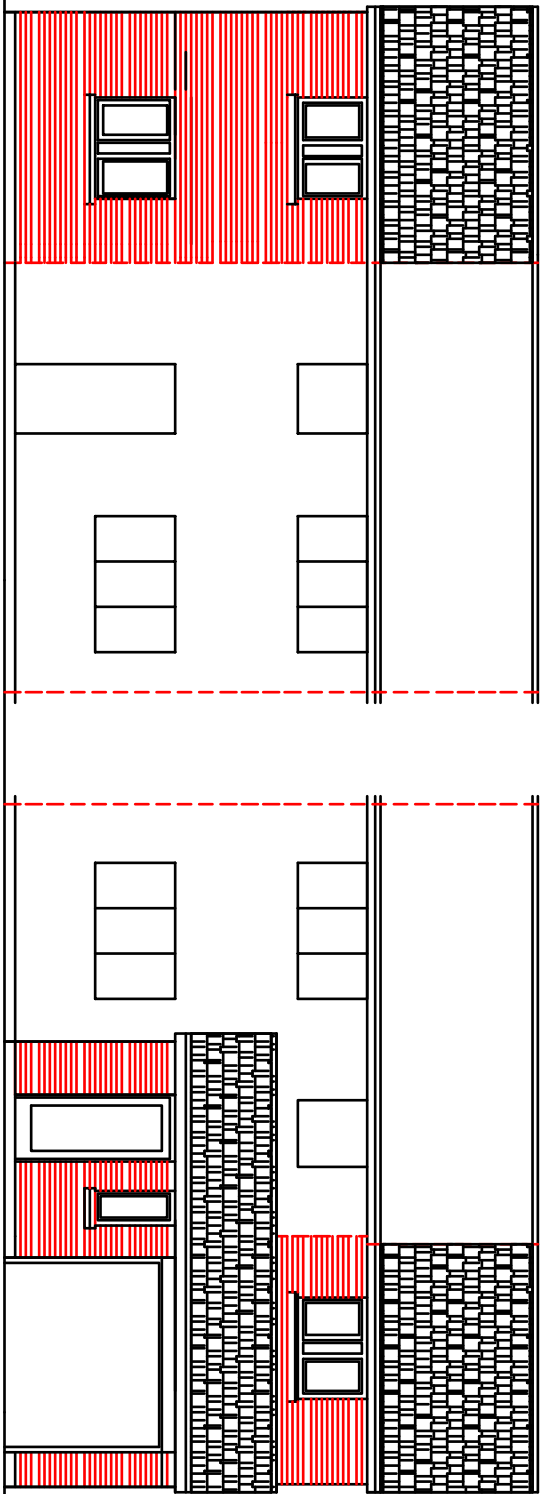

Proposed East (Rear) Elevation

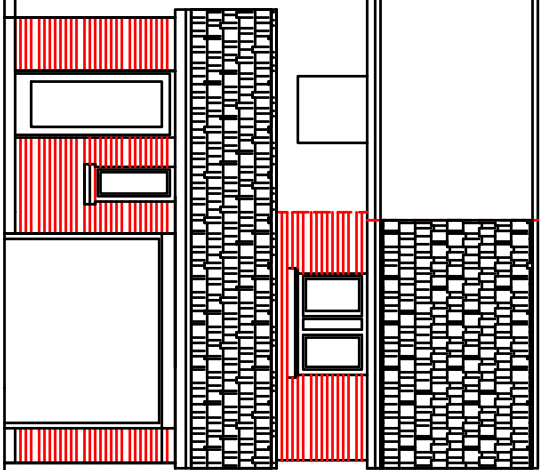

Proposed West (Front) Elevation

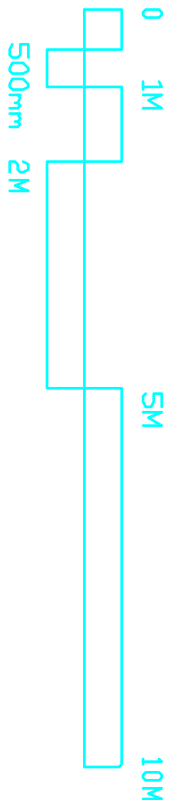

SCALE	TITLE	PETER GALLONWAY
1/100	Proposed Extension	
DATE	DATE	
Nov. 2013	74, Ramadale Avenue, Havant	
DATE	DATE	
Nov. 2013	Proposed & Existing Elevations (without fencing indicated)	
AUTHOR	DRAWING NO	
PG	1344/PO2	



HAVANT, HAMPSHIRE PO9 1BA
TEL. 02392 463153
E-MAIL: peter@pgaarchitects.co.uk