




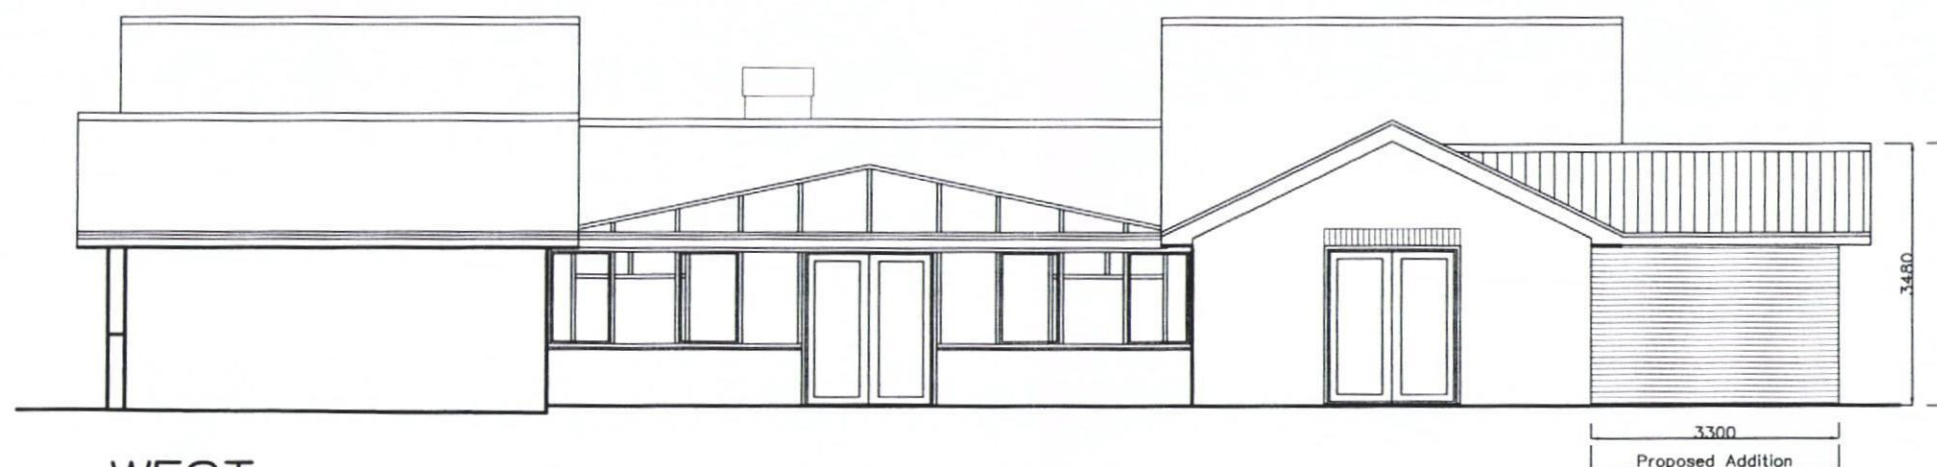

WEST

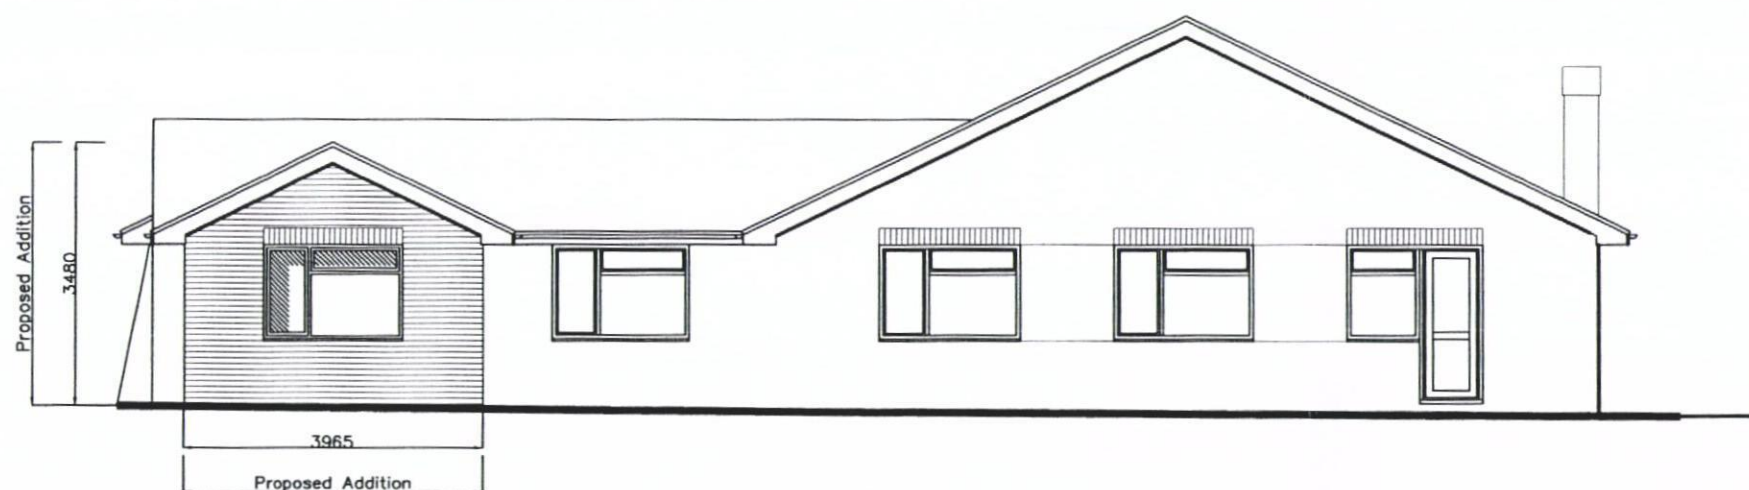

SOUTH

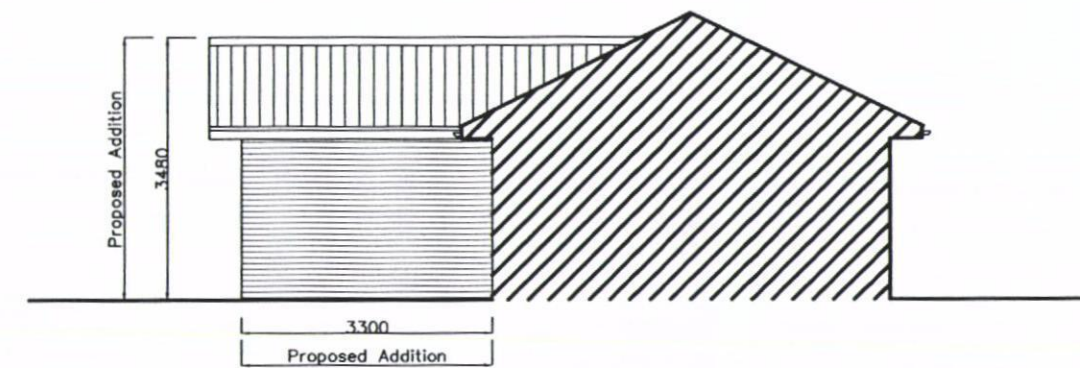

EAST

HAVANT BOROUGH
COUNCIL
27 MAY 2014
RECEIVED

186 Havant Road,
Hayling Island,
PO11 0LJ

PROPOSAL
ELEVATIONS

Revisions
A. East added. 27/05/14
B.
C.

Martin Critchley
Chartered Architect
7 North Street
Havant, Hampshire, PO9 1PW
023 92 474 919
critchleyarchitect@hotmail.com

Scale A1 = 1:50, A3 = 1:100
Date 19/05/14
Drawn ELR/KML

1429-404^A

