


Notes: Smaller patio to be level with extension floor. Ramp at 1:12 slope with 2 landing areas, sloping down to the ground level. Large patio at current ground level.

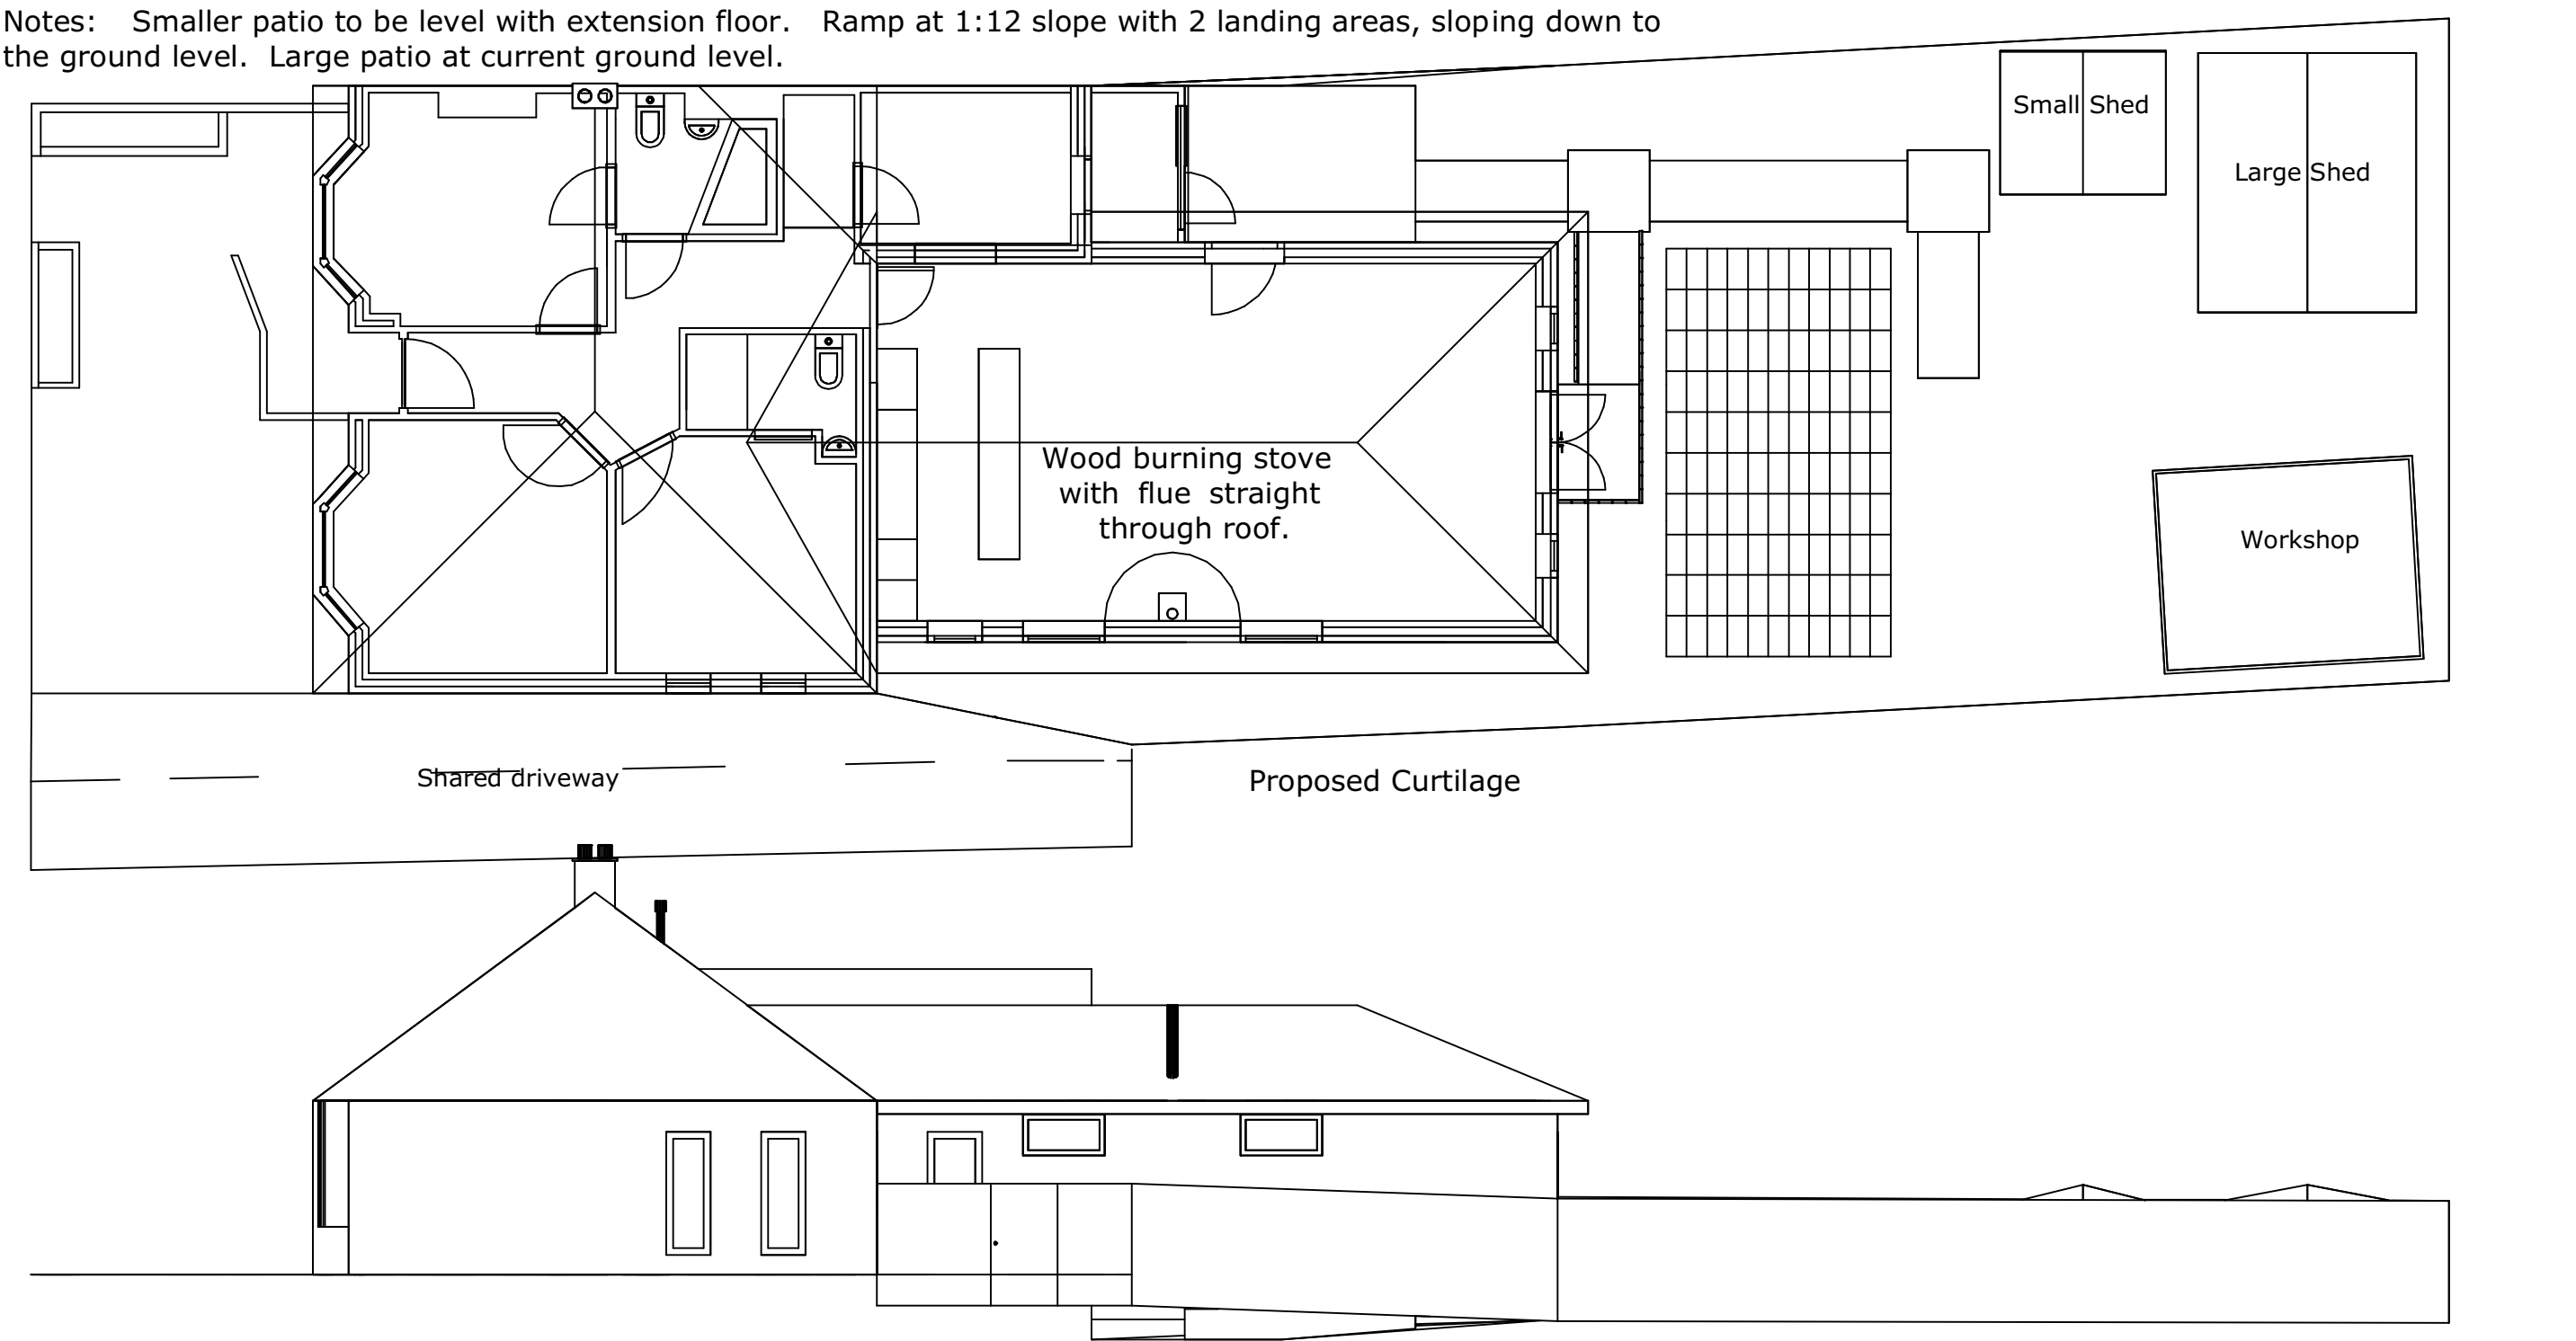

Drawing title:	Proposed Curtilage	Version number:	4.00	3.01 Rear windows and doors displayed on Proposed Plan. 3.00 Reduced paper size to A3 and spread drawings to multiple pages. 2.00 Added Curtilage and left hand side elevations 1.00 Initial version	Scale:	1:100
Reference number:	SMF01/004	Date of drawings:	10 March 2014		0 1 2 3 4 5 6 7 m	
Address:	7 Westbrook Grove Purbrook Waterlooville Hampshire PO7 5HX	Revision history:	4.00 Included ramp/patio, flues, eves, altered side windows. Added side site levels.		Drawings of alterations for Planning and Building Control	