


PROPOSED SINGLE STOREY REAR ADDITION.
107, HAVANT ROAD, HAYLING ISLAND, HANTS.
FOR MR & MRS D. JONES.

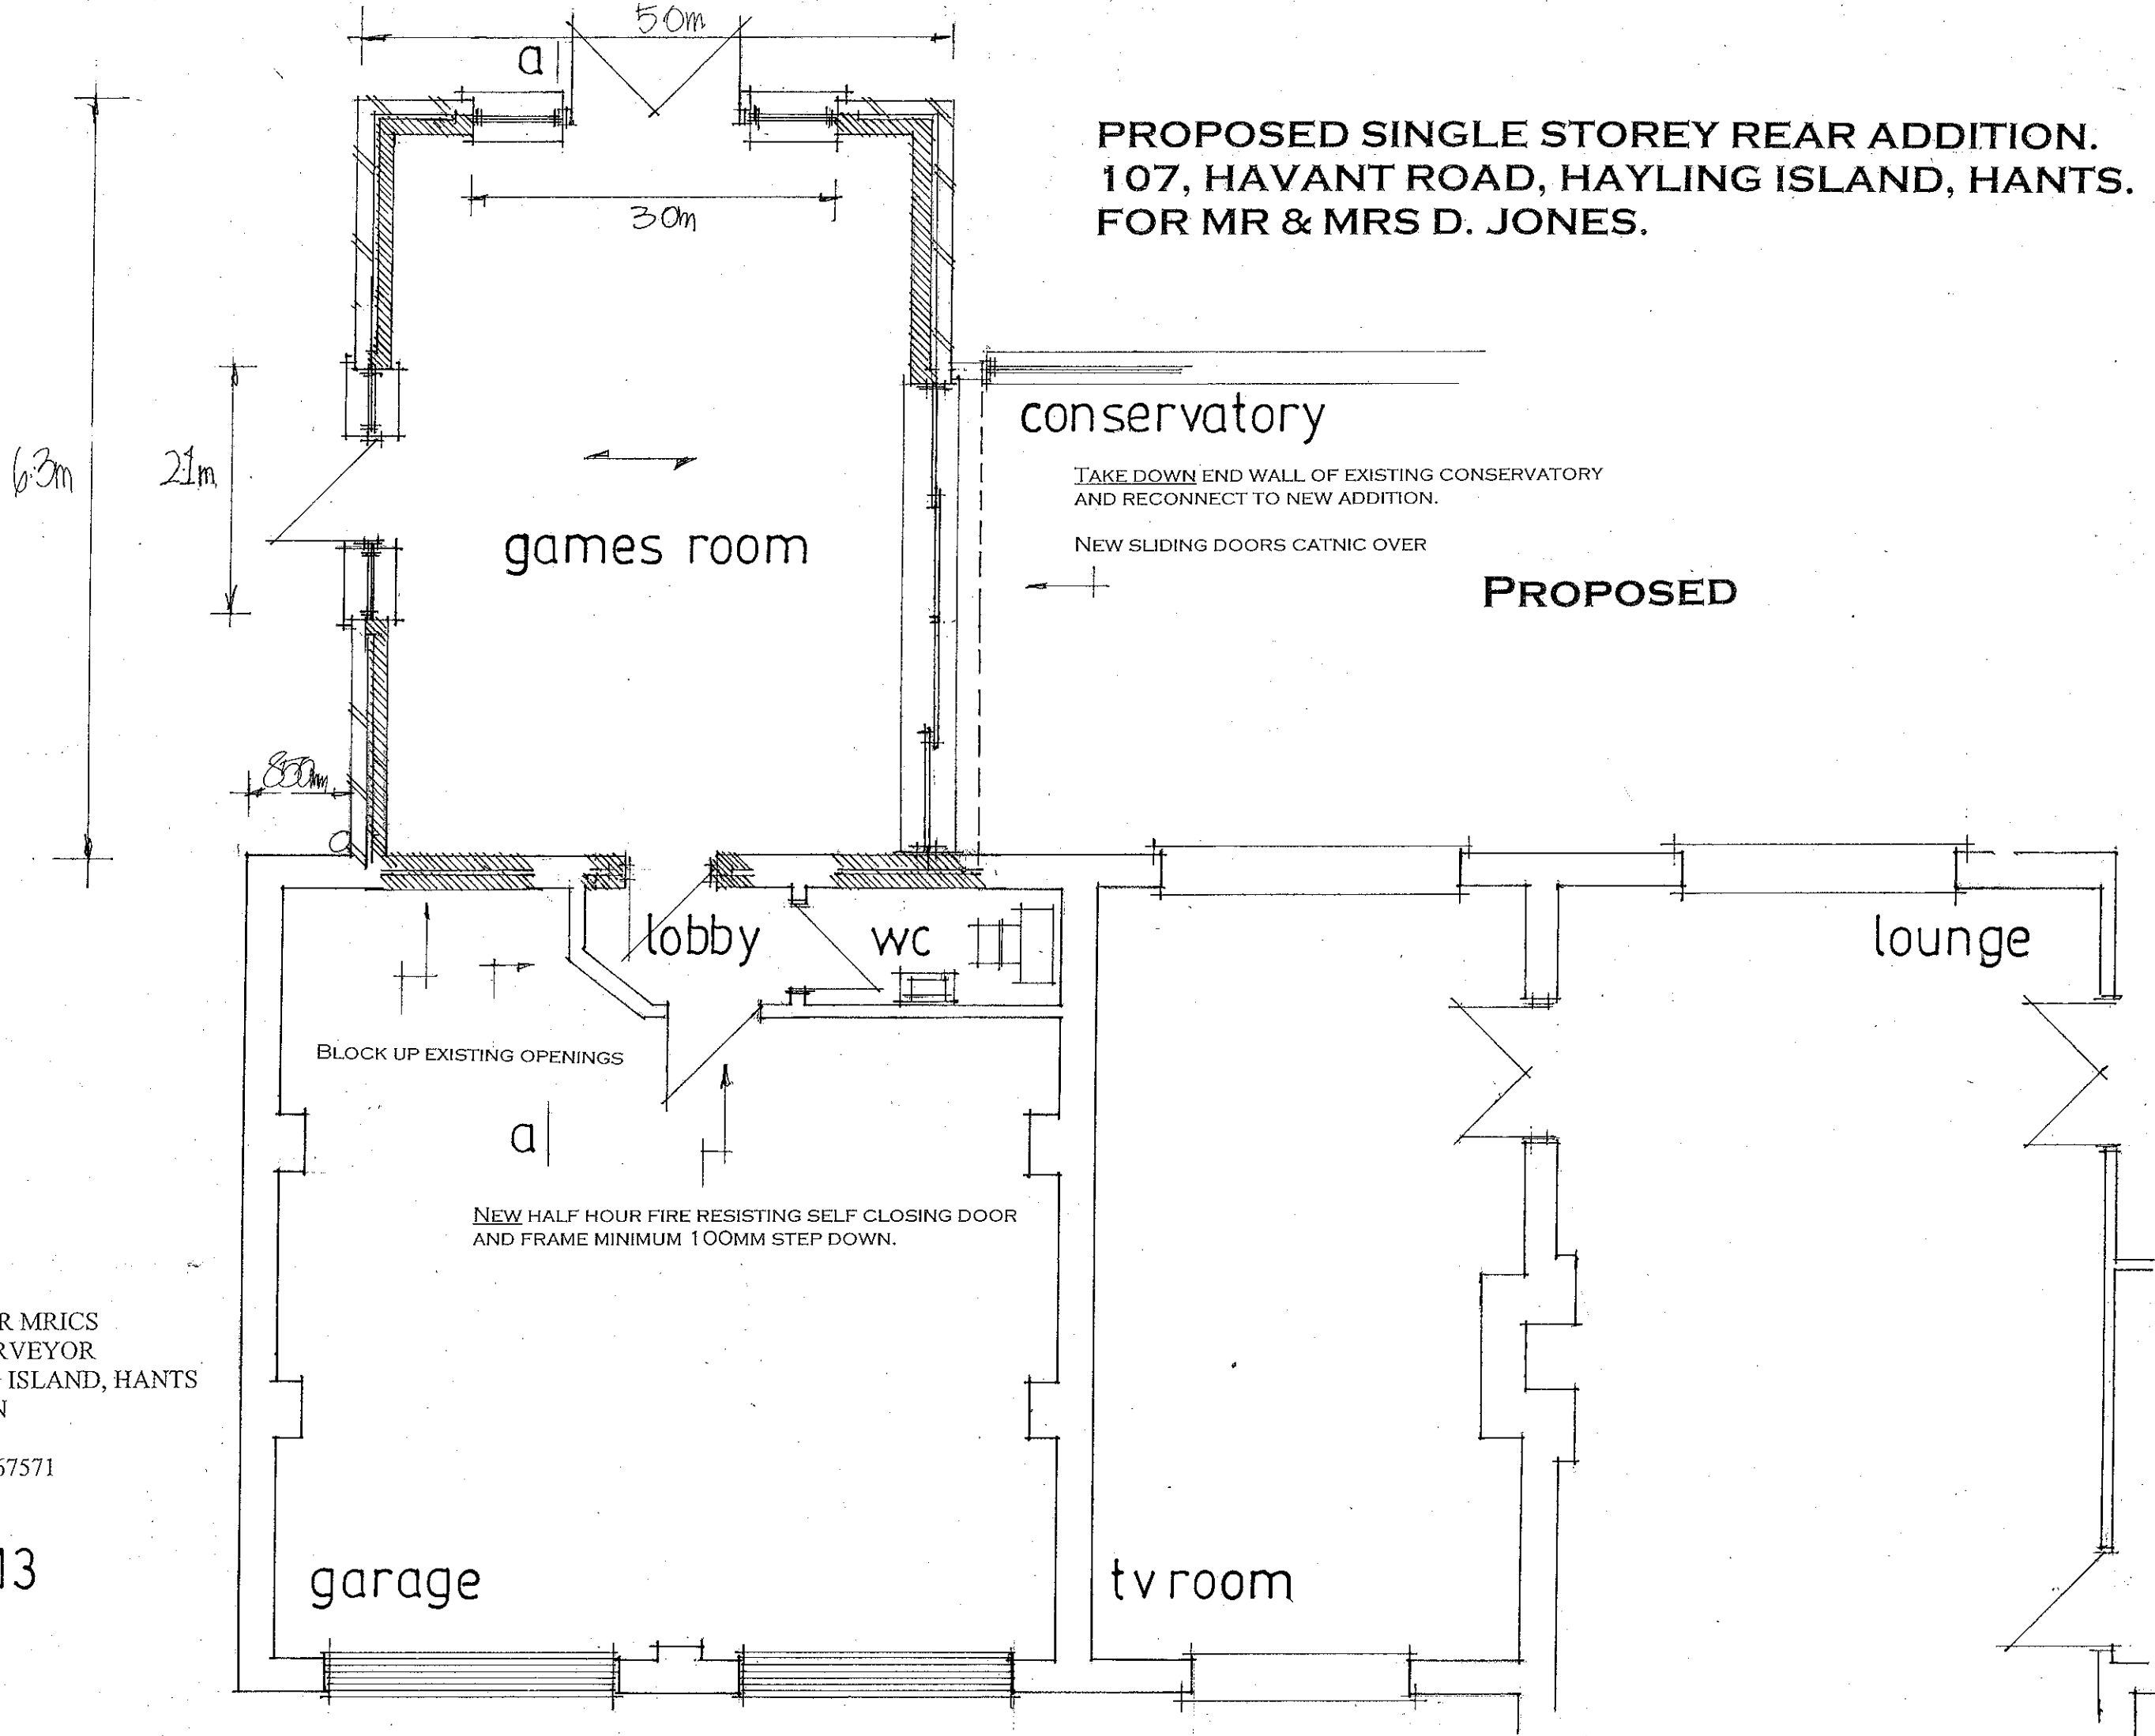

PETER J. WALKER MRICS
CHARTERED SURVEYOR
182 SEAFRONT, HAYLING ISLAND, HANTS
PO11 9 AN
TEL: 02392 467571

date sept 13
scale 1:50