
HAVANT BOROUGH COUNCIL
15 NOV 2011
RECEIVED

PERMIT


EXISTING & CURRENTLY CONSENTED

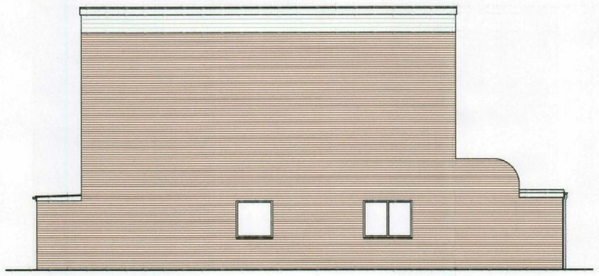

WEST ELEVATION



NORTH ELEVATION (FRONT) SOUTH ELEVATION

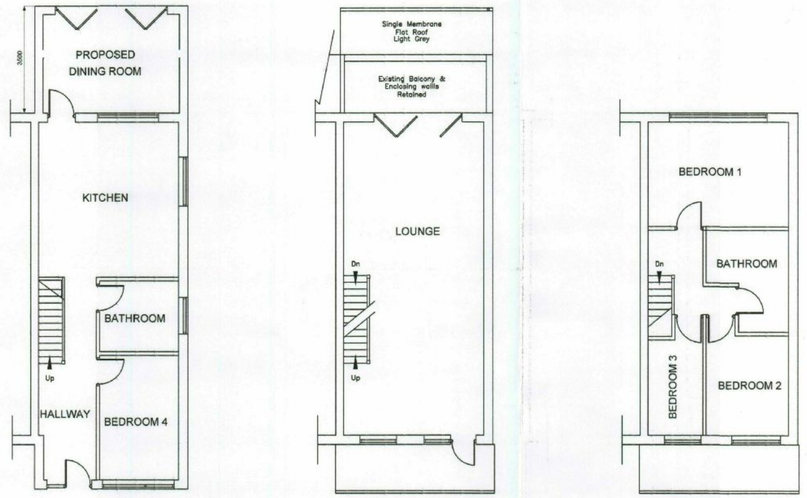

GROUND FLOOR PLAN FIRST FLOOR PLAN SECOND FLOOR PLAN

PROPOSED




WEST ELEVATION

Note
All new walls to be
Facing Brick & Cladding
To Match Existing



EAST ELEVATION NORTH ELEVATION (FRONT) SOUTH ELEVATION

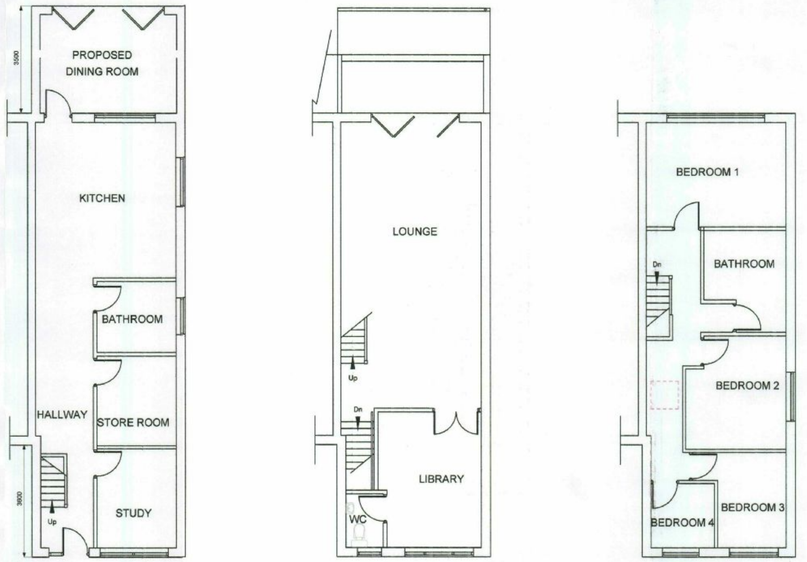

GROUND FLOOR PLAN FIRST FLOOR PLAN SECOND FLOOR PLAN

Notes
All dimensions must be checked on site

A	17/03/11	Revised to Client Requirements

GERRY CLEAR
PROJECT MANAGEMENT
BUILDING CONSULTANCY
Langdale First Avenue, Batchmere
Chichester, West Sussex, PO20 7LP
Tel.01243 513074 Fax.01243 514779
'e' mail: gerry@gerryclear.com

Clients: Graham Smith

Job Title: THREE STOREY EXTENSION TO 6 WIGHT VIEW BEMBRIDGE DRIVE HAYLING ISLAND

Drawing Title: EXISTING & CURRENTLY CONSENTED & PROPOSED FLOOR PLANS & ELEVATIONS

Scale: 1 : 100

Date: FEB 2011 Drawn by: R G C

Drg. No.: 11402-01 Rev.: A