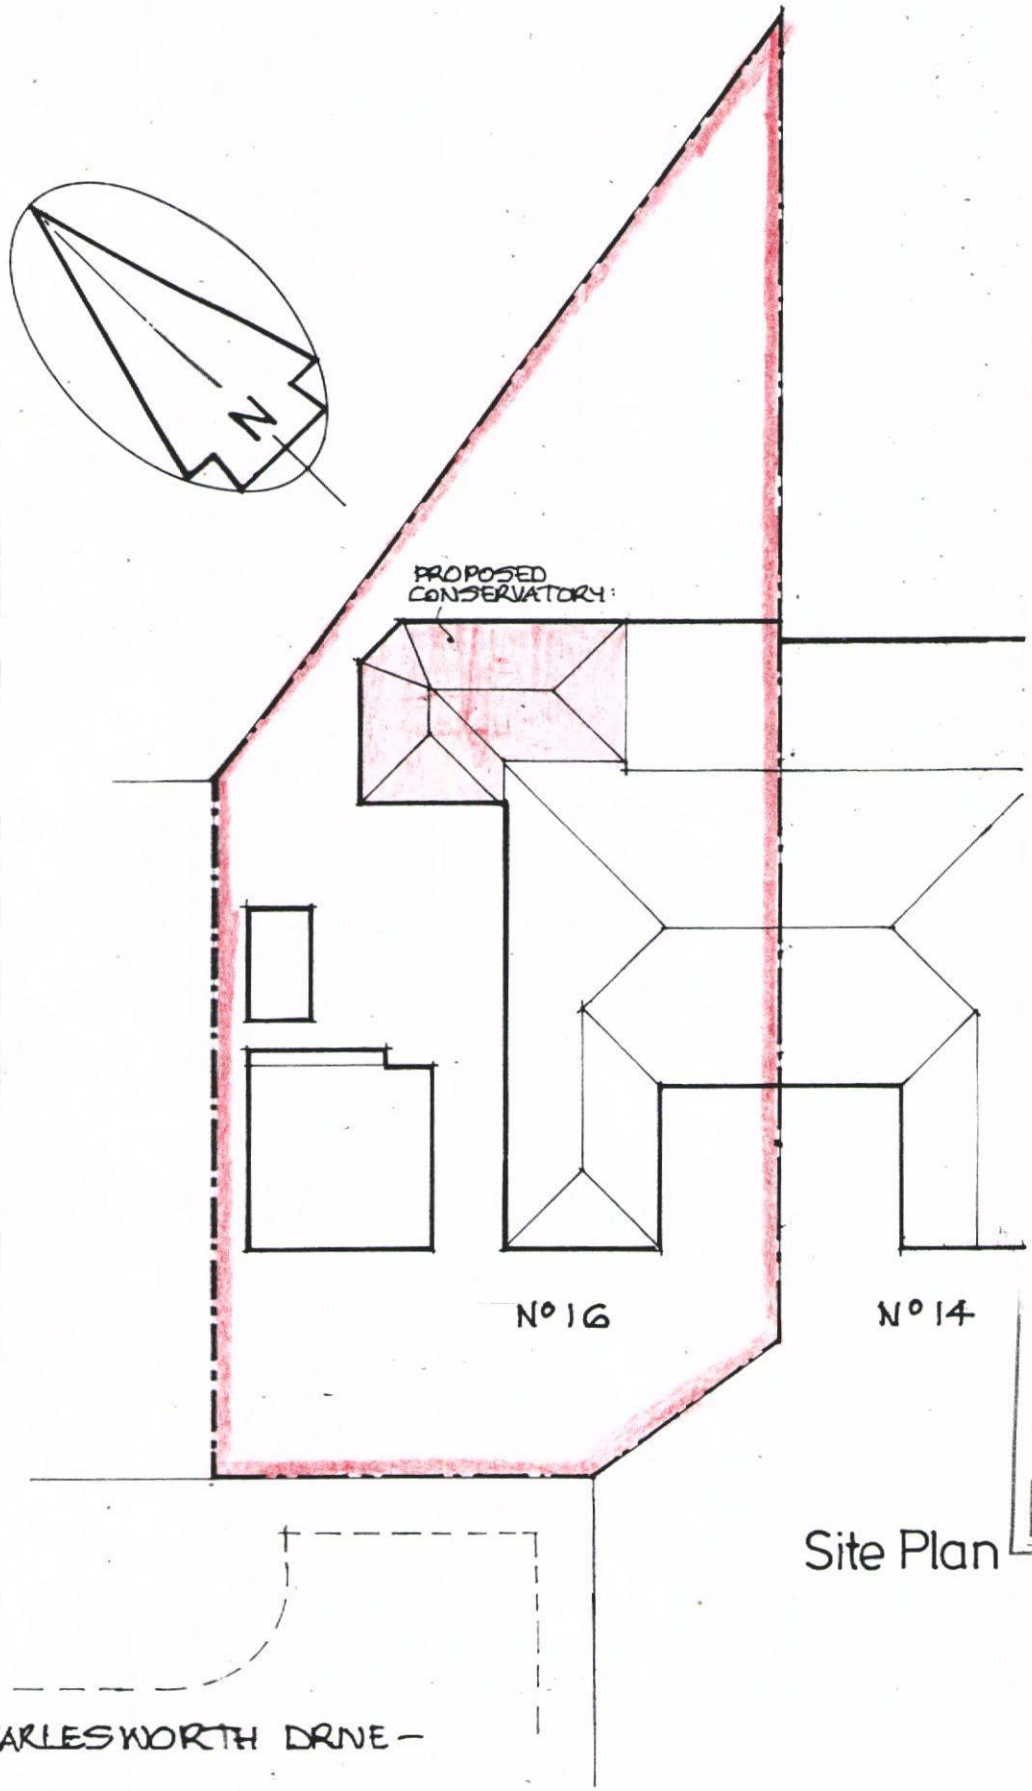

Site Plan

HAVANT BOROUGH COUNCIL
21 OCT 2011
RECEIVED

PROPOSED CONSERVATORY,
16 CHARLESWORTH DRIVE, WATERLOOVILLE.
Drg nº 04 Scale 1:200 October 2011