PERMIT

RENEW EXISTING SOIL VENT PIPE IN PLASTIC AND REPLUMB ALL EXISTING FIRST BATHROOM FITTINGS INTO IT. ALL NEW SINGLE STACK PLUMBING TO BS 5572 USE 75MM DEEP SEAL TRAPS SVP TO TERMINATE MIN 900MM ABOVE THE NEAREST OPENING WINDOW PROVIDE RODDING ACCESS AT BASE OF STACK.

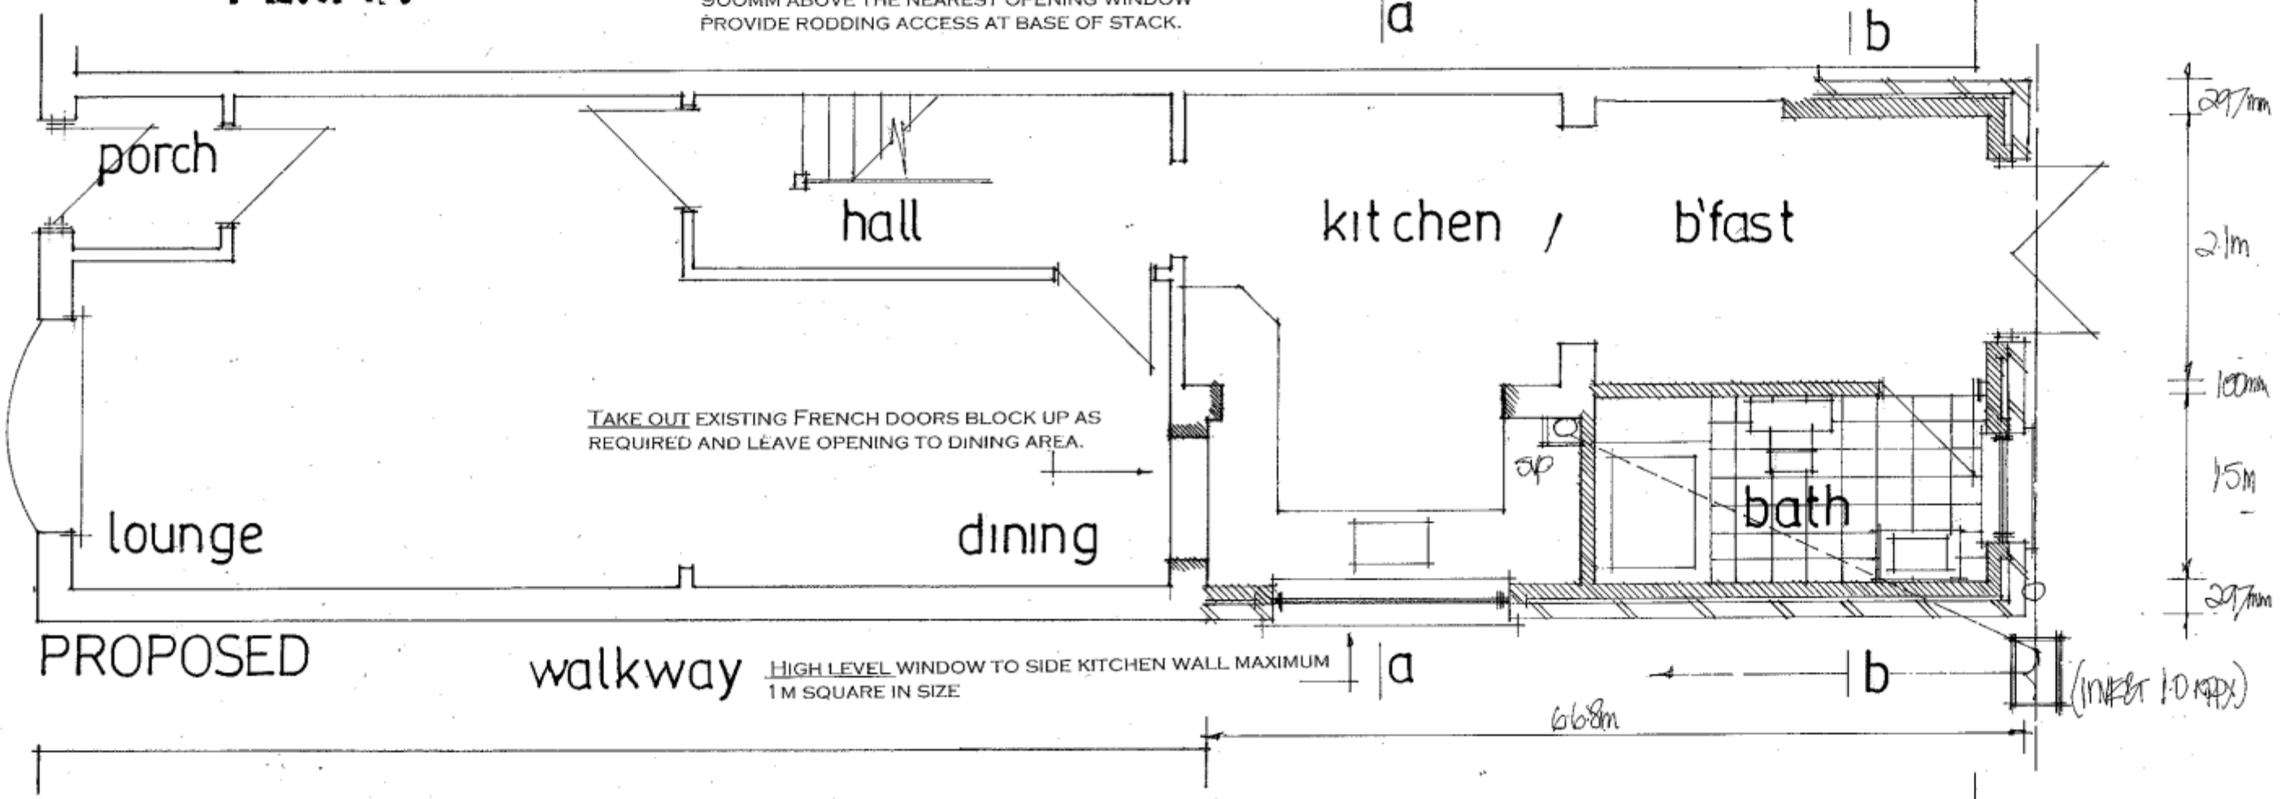

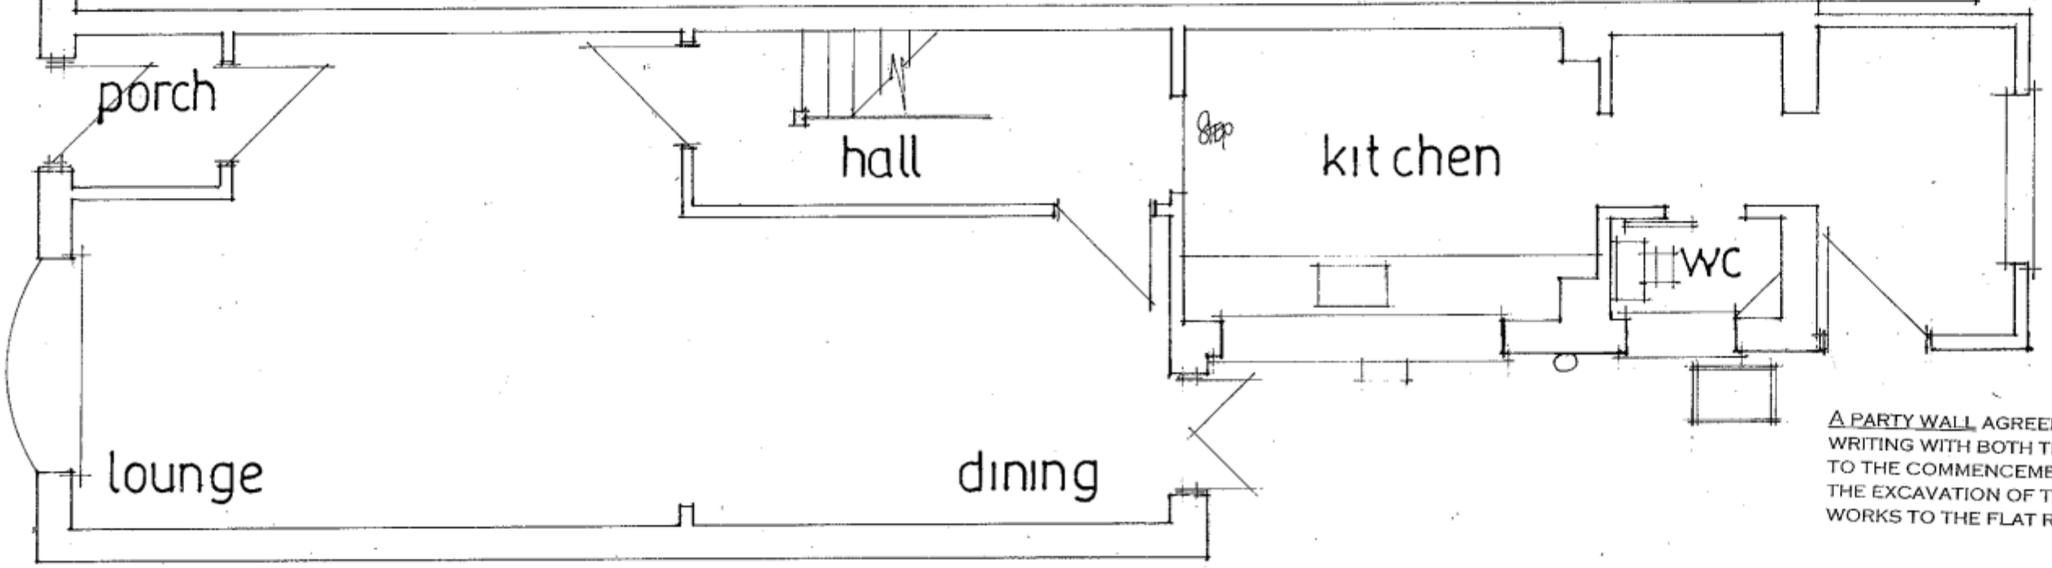

EXISTING

A PARTY WALL AGREEMENT IS TO BE OBTAINED IN WRITING WITH BOTH THE ADJACENT NEIGHBOURS PRIOR TO THE COMMENCEMENT OF ANY WORK ON SITE FOR THE EXCAVATION OF THE NEW FOUNDATIONS AND FOR WORKS TO THE FLAT ROOF.

date feb 2011
scale 1:50

PROPOSED SINGLE STOREY REAR ADDITION.
31, PARKWAY, HAVANT, HANTS.
FOR MR&MRS J. HOLMAN.

PETER J. WALKER MRICS
CHARTERED SURVEYOR
182 SEAFRONT, HAYLING ISLAND, HANTS
PO11 9 AN

TEL: 02392 467571