

Copyright JWA Architects Limited
Do not scale

DRIVE ELEVATION (NORTH)

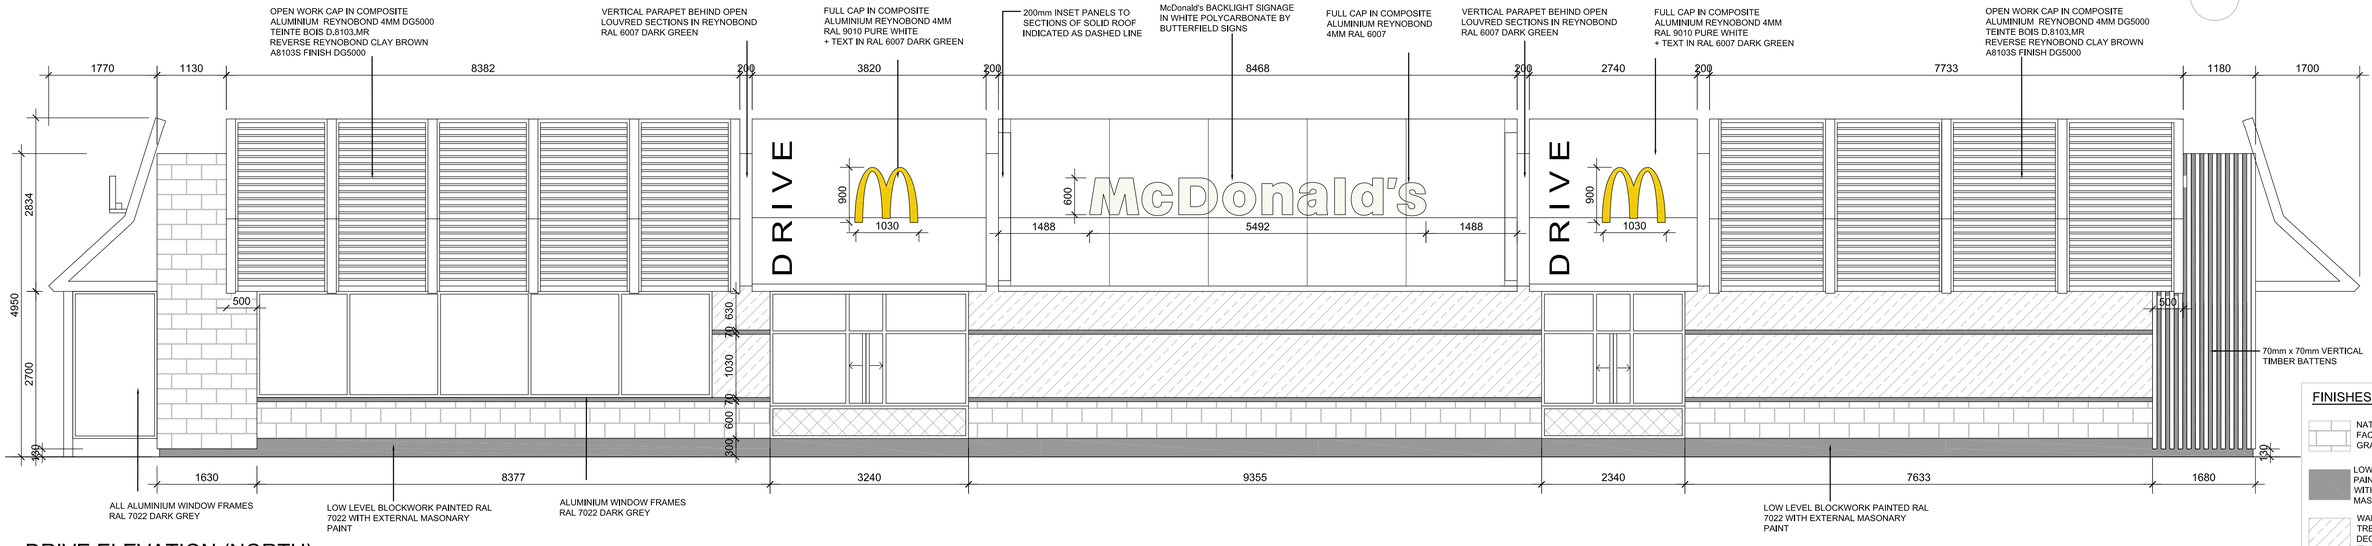

FINISHES KEY


- NATURAL STONE FACING FROM GRANITI FIANDRES
- LOW LEVEL BLOCK PAINTED RAL 7022 WITH EXTERNAL MASONARY PAINT
- WALL CLADDING TRESPA 'WOOD DECOR' NW08/ST ITALIAN WALNUT
- TRESPA METEON DARK NEUTRAL A2581

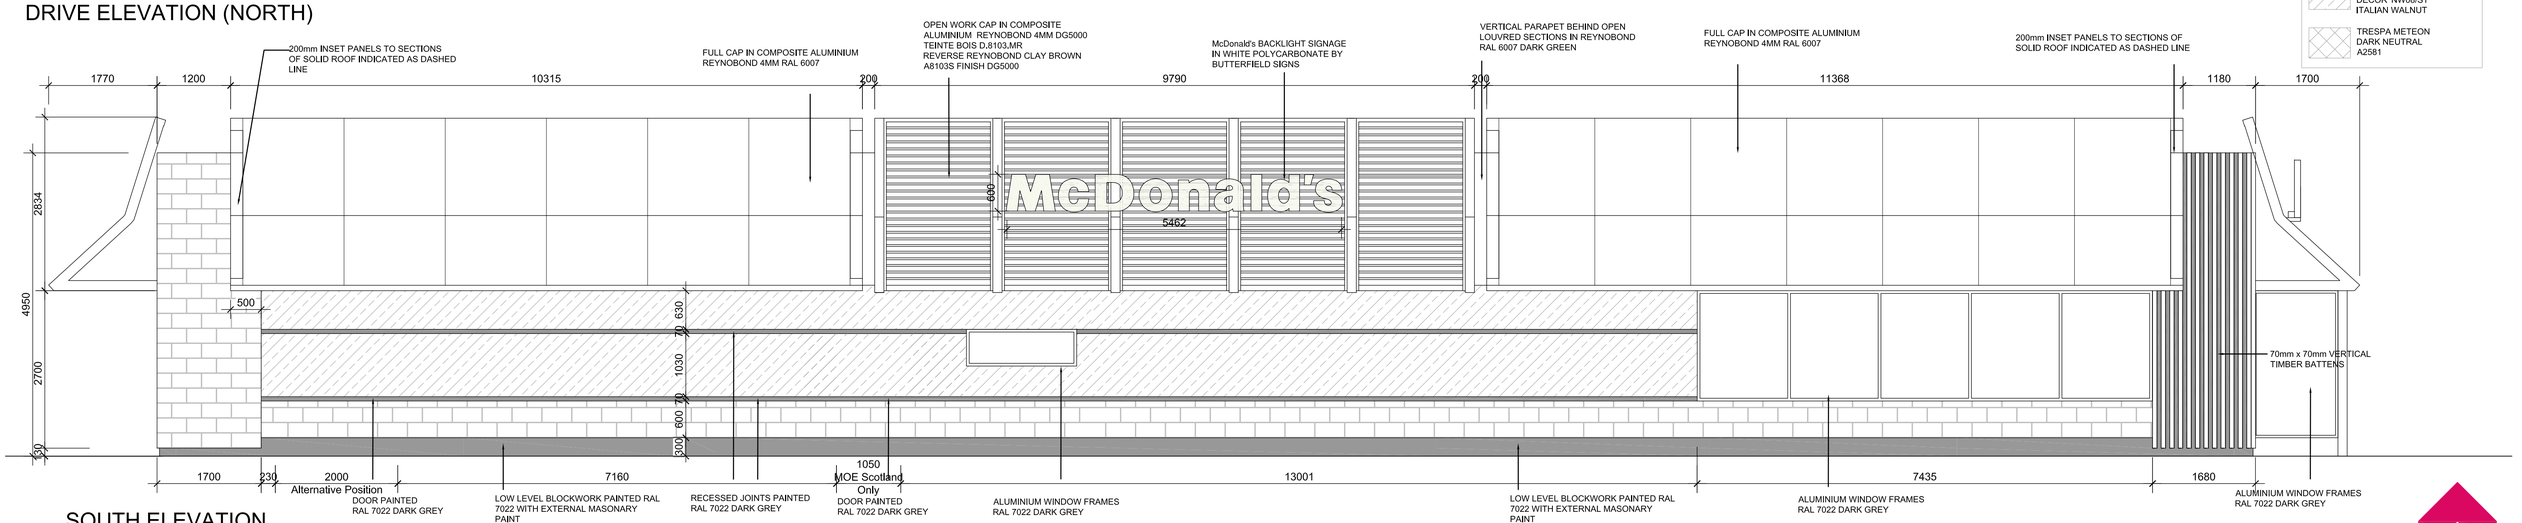

SOUTH ELEVATION



EAST ELEVATION

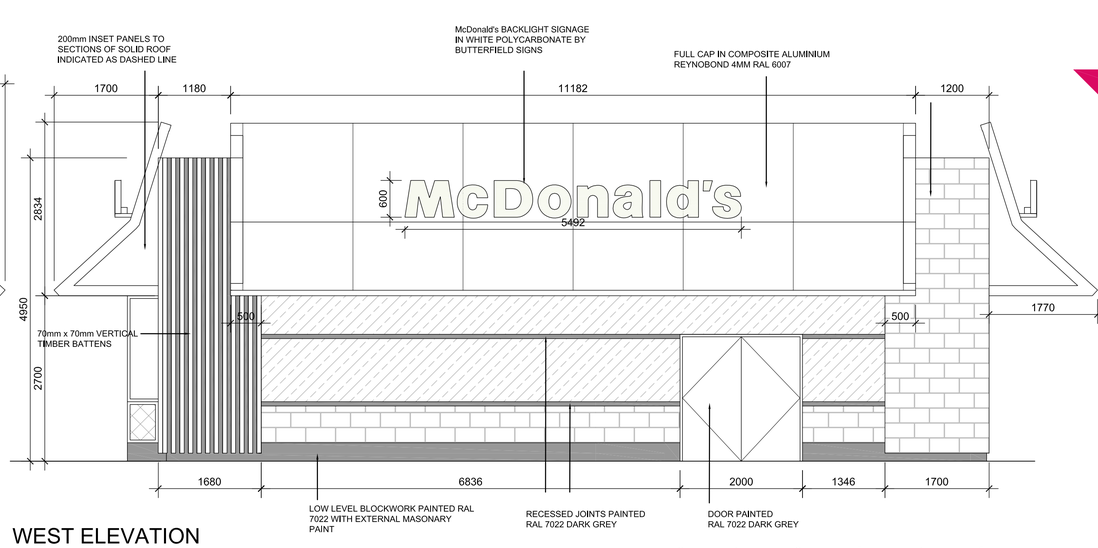

WEST ELEVATION

0 1m 2m 3m 4m 5m

JWA Architects Limited
Robert Tresham House,
Clipston, Market Harborough,
Leicestershire LE16 9RZ

T +44 (0) 1858 525343
F +44 (0) 1858 525527
E office@jwa-architects.co.uk
W www.jwa-architects.co.uk

Client: McDONALDS

Project: McDONALDS RESTAURANT
LARCHWOOD AVENUE
HAVANT

Drawing: PROPOSED
ELEVATIONS

Purpose: PLANNING
Scale: 1:50 @ A1
Dwg. No: H7113 - 07

Date: 01.11.10
Drawn: BJK
Revision: A