

1. This drawing is the copyright of MH Architects Ltd

2. Do not scale this drawing except for Local Authority planning purposes

3. All dimensions must be checked on site by the contractor


PRINTED BY THE UNIVERSITY OF CHICAGO PRESS

Rev. Revision


By

Check	Date
-------	------


Date _____

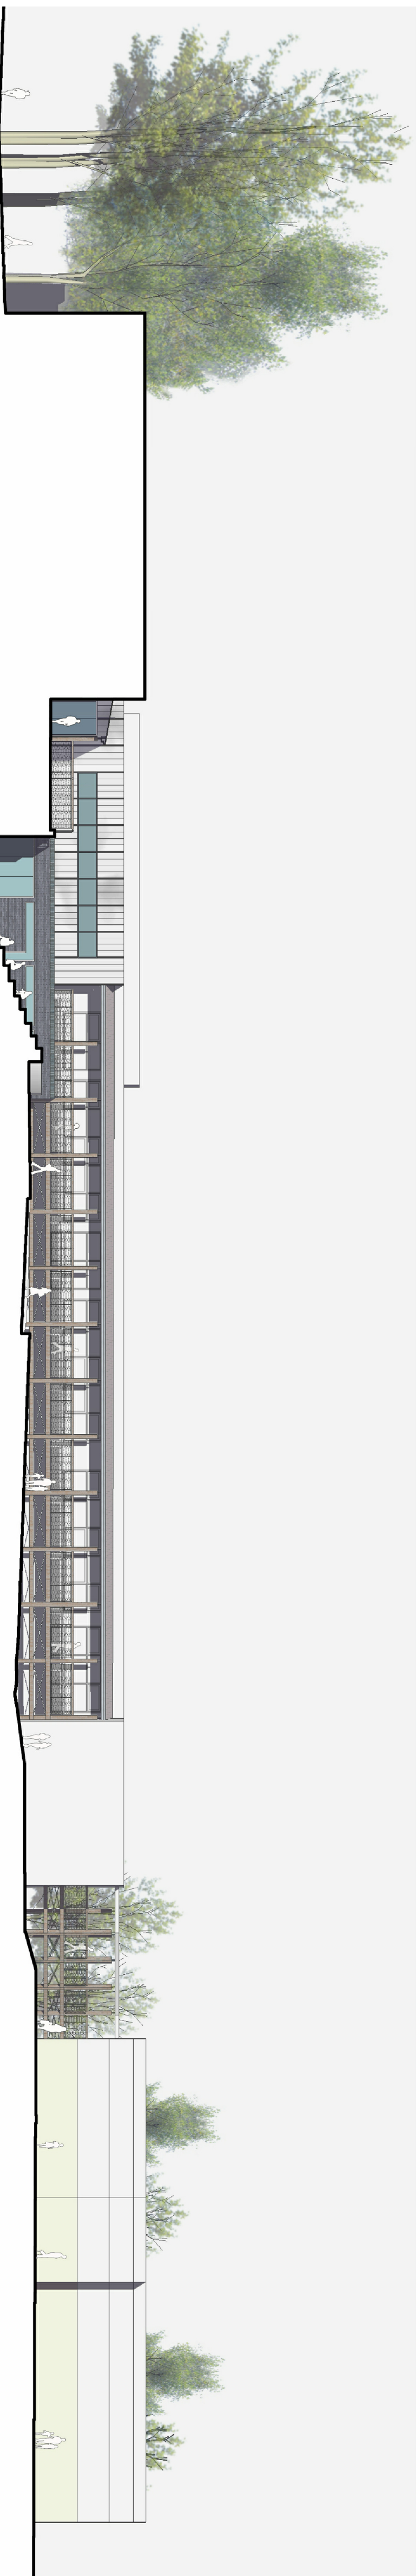

SECTION BB

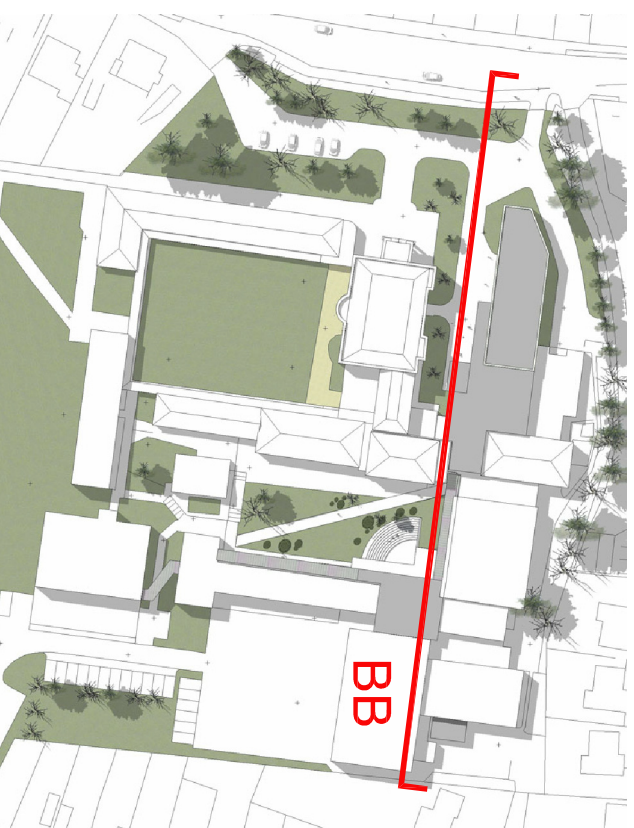


88

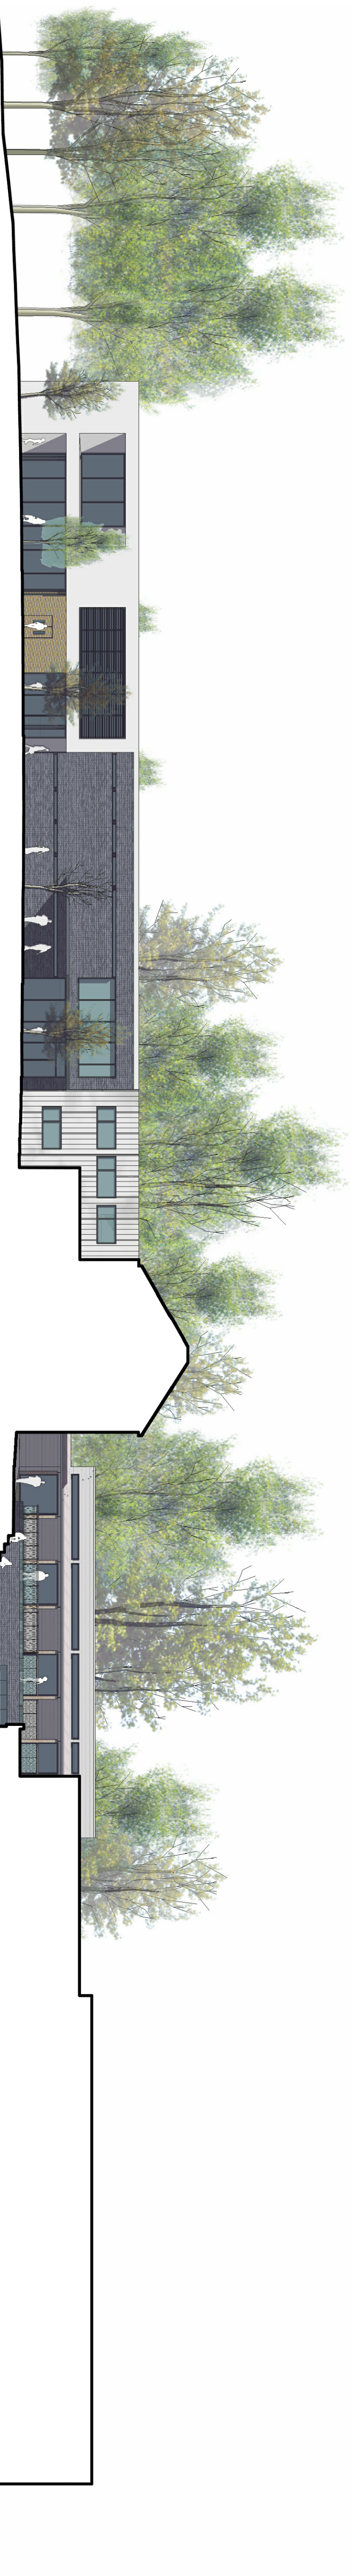

SECTION CC

Sections 1:200 @ A1

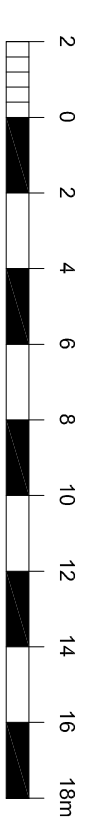

Purbrook Park School

Extensions, Internal Remodelling and External Works

Purbrook Park School, Waterloo

Purbrook Park School Trust

Project & Drawing title

Proposed Site Sections and Elevations

Sheet 3

Drawn	Date	Checked	Date	Scale at All
CK	30/06/14	HJS	30/06/14	1:200

Job N° : 13/083
Drawing N° : P123

Rev.

State

PLANNING

Ground Floor | Bicentennial Building
Southern Gate | Chichester
West Sussex | PO19 8EZ
t. 01243 774748
e. admin@mharchitects.co.uk
www.mharchitects.co.uk
Limited Company