


NOTES:

Dimensions to be checked on site before commencing work. Any discrepancies shall be reported to the architect immediately. Do not scale from these drawings except for planning purposes.


Use figured dimensions only.

Where applicable this drawing is to be read in conjunction with other consultant's drawings.



All drawings to be read in conjunction with specification and all other drawings including structural engineer and mechanical and electrical drawings / specification

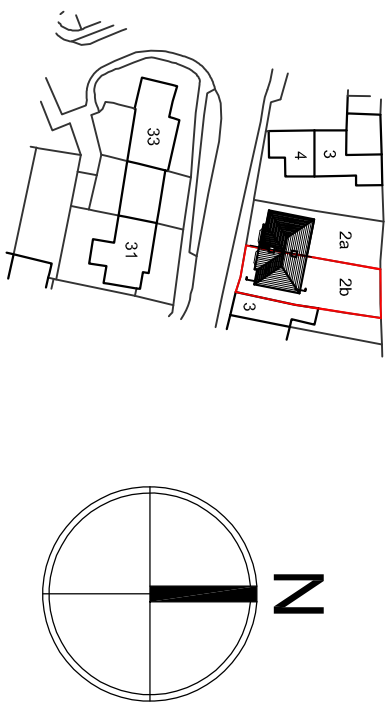



Ordnance Survey, (c) Crown Copyright 2014. All rights reserved.
number 100022432

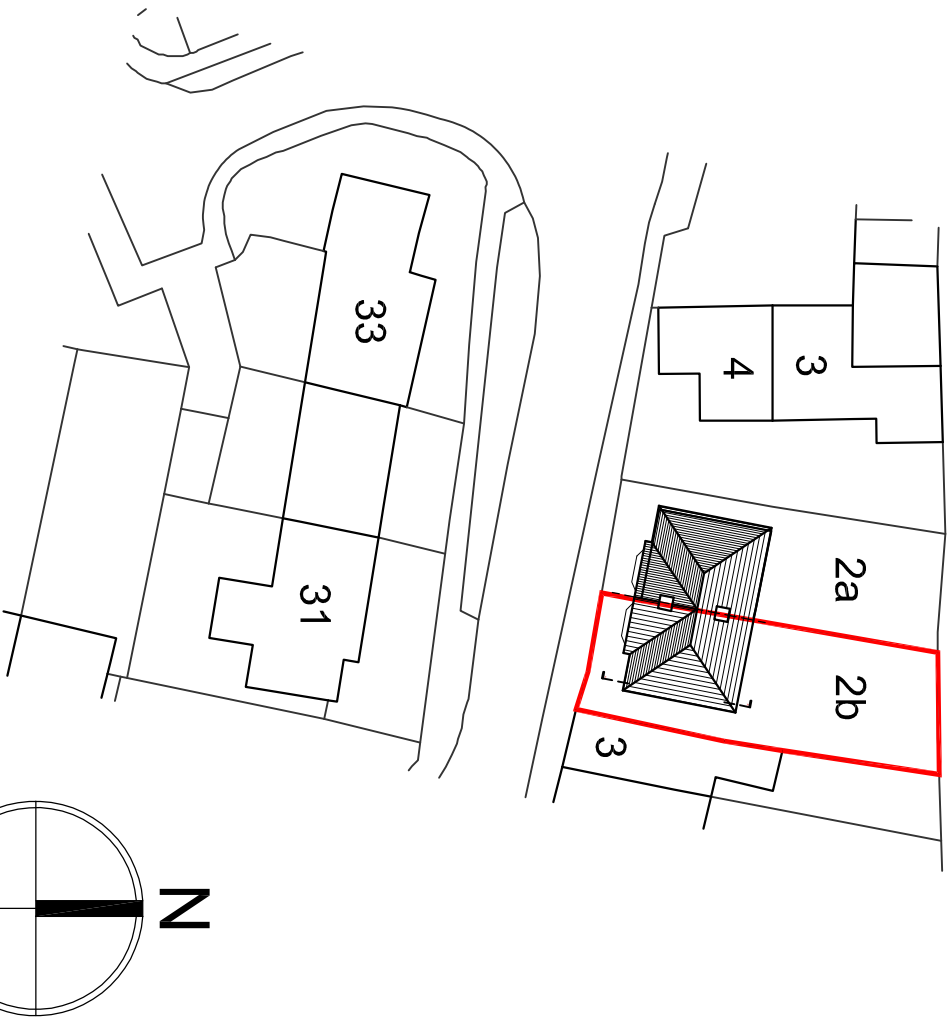


Existing Site Plan @ 1:500

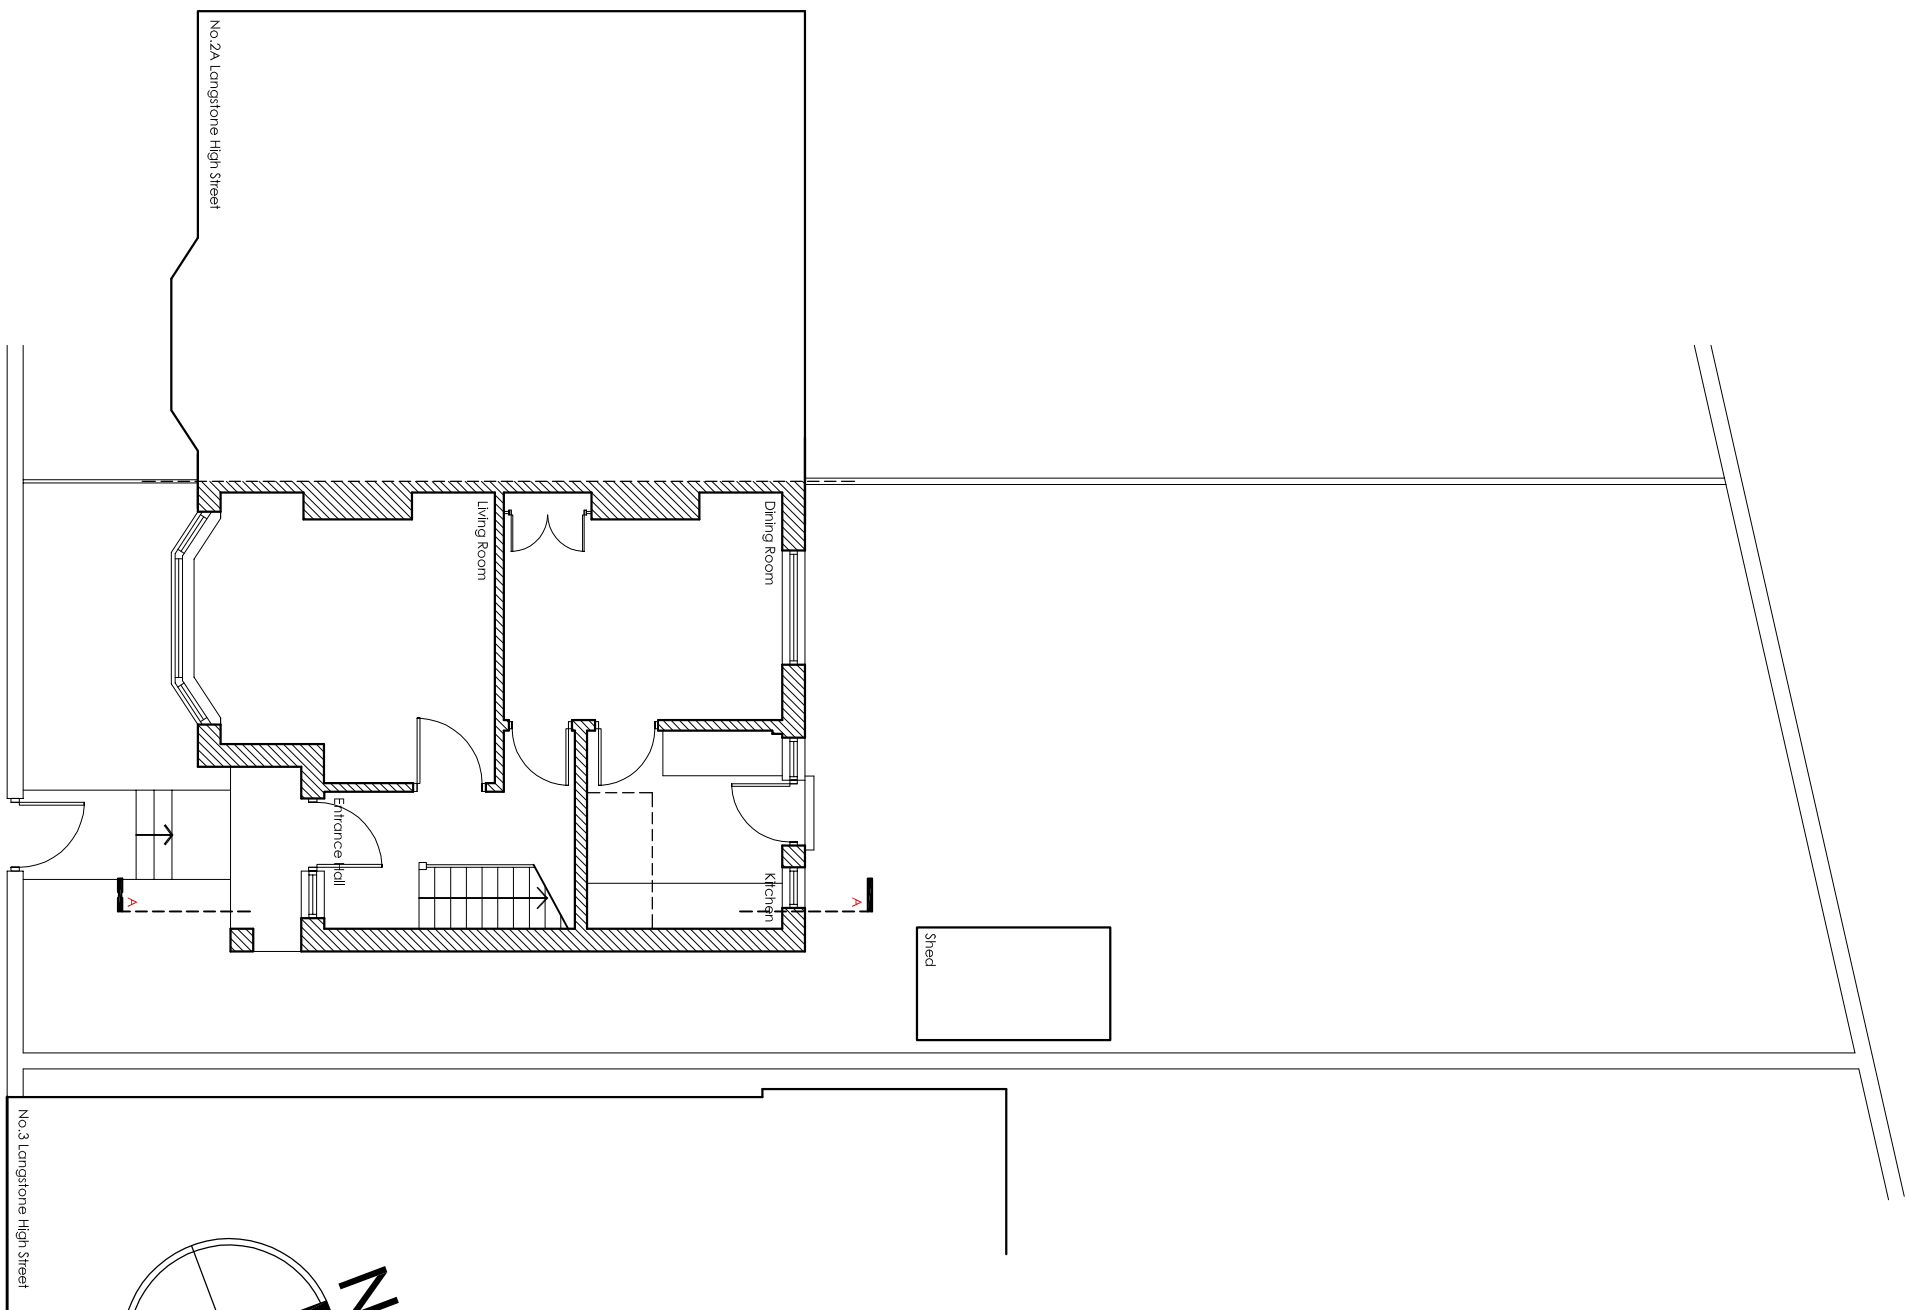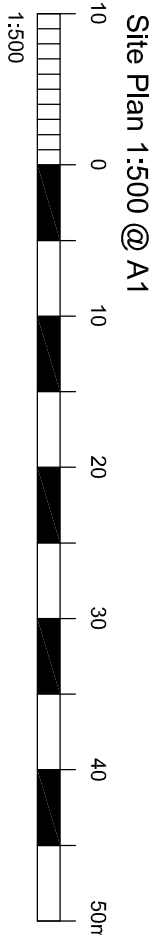


Existing Ground Floor Plan @ 1:100

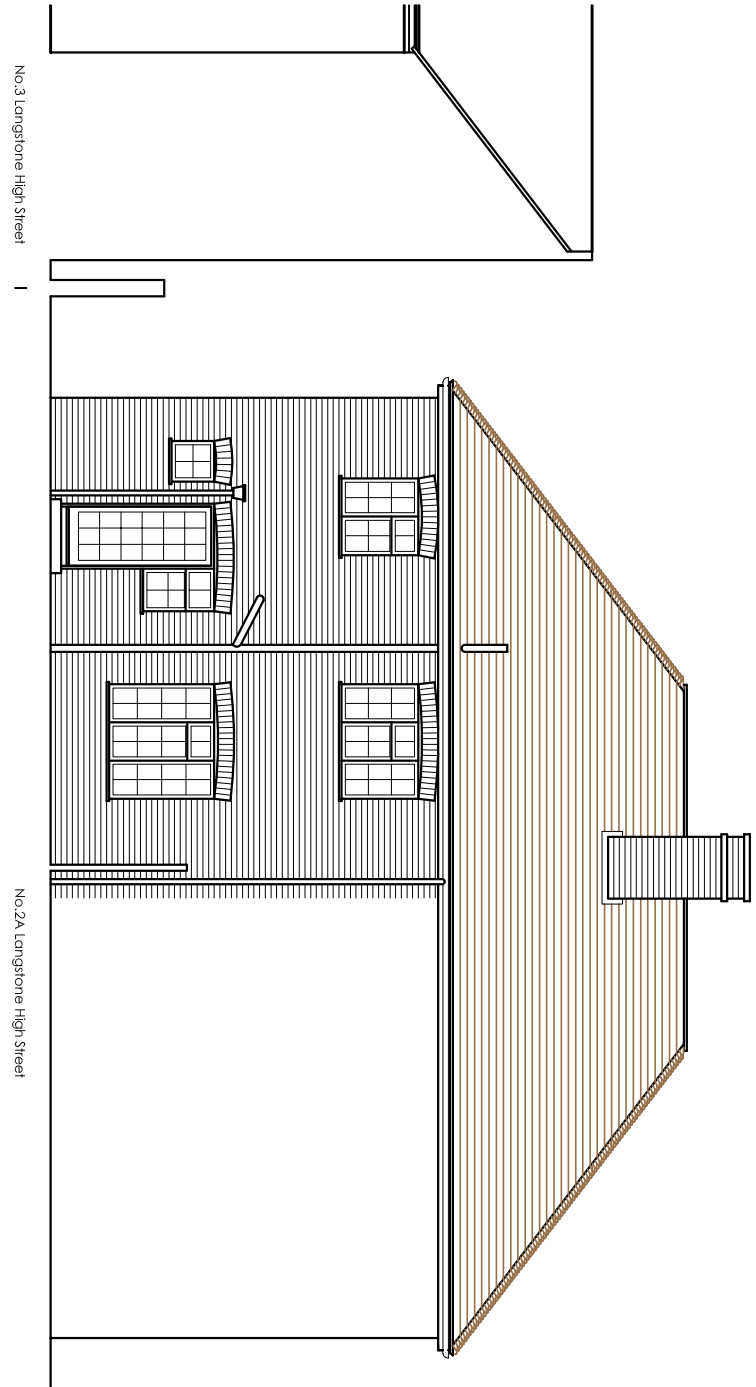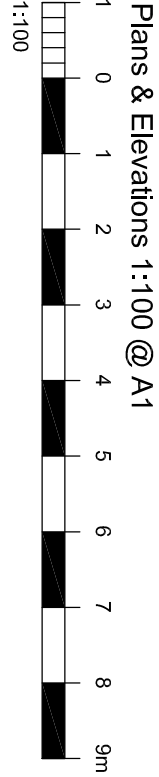


Existing North Elevation @ 1:100

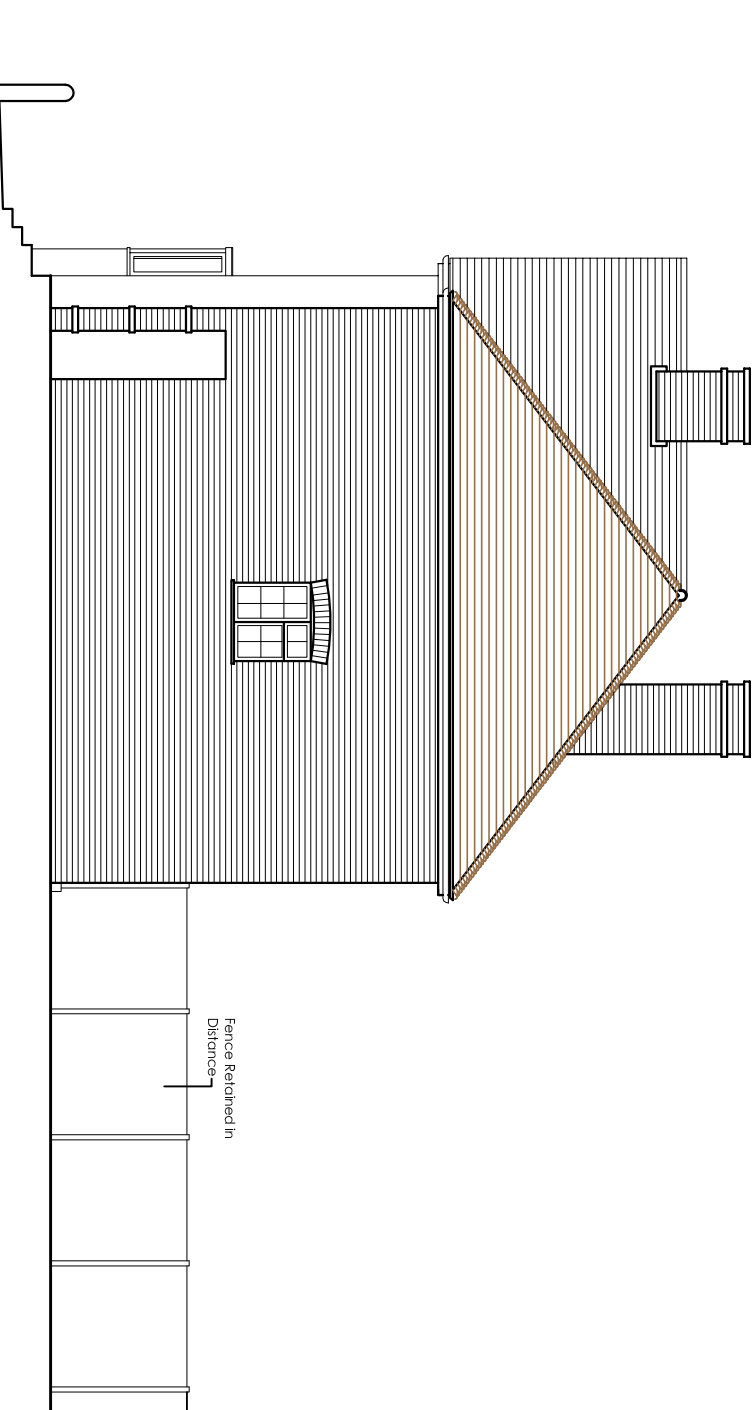


Existing East Elevation @ 1:100

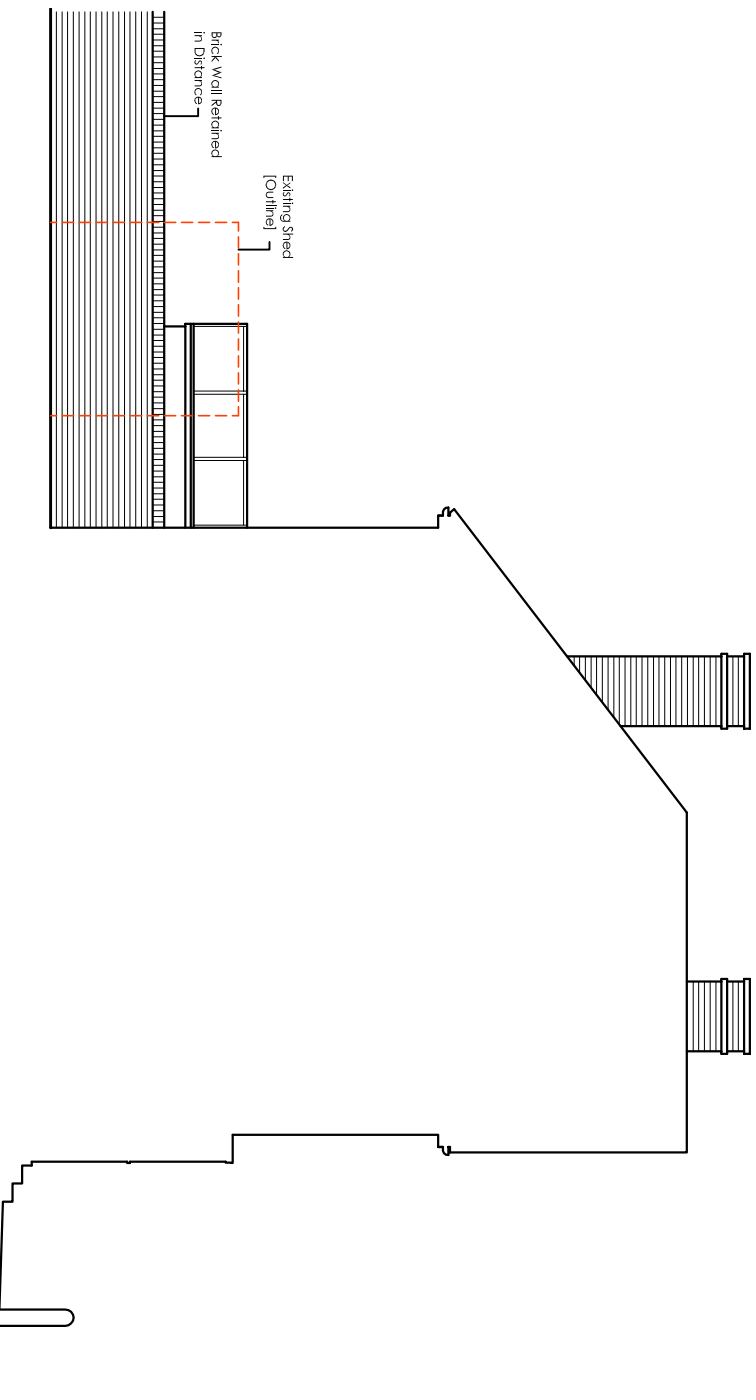

Existing West Elevation @ 1:100

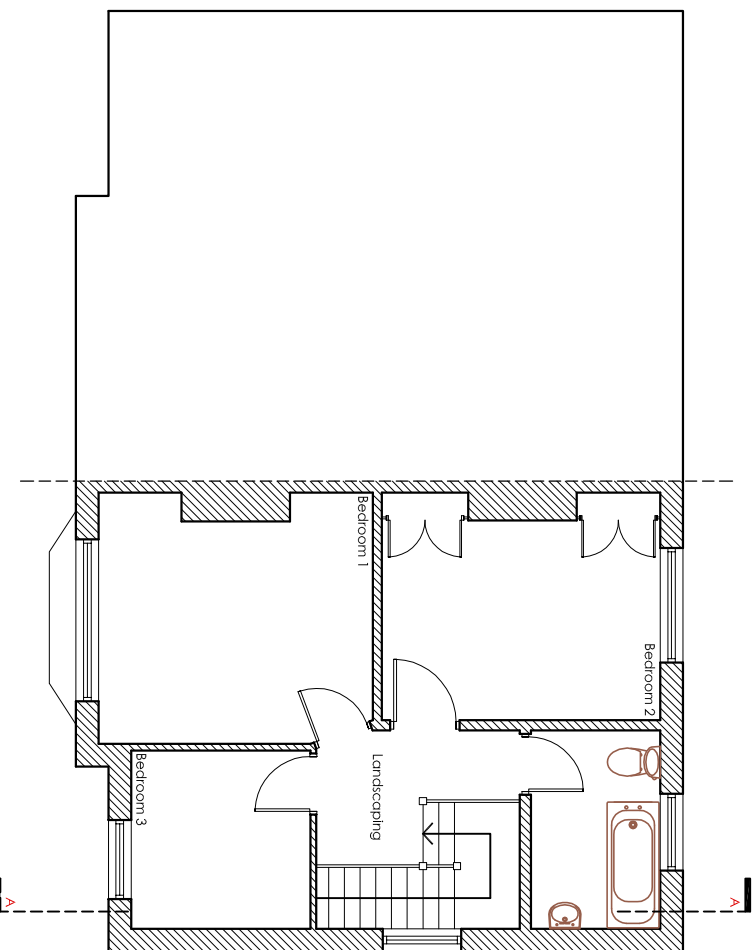

Existing First Floor Plan @ 1:100

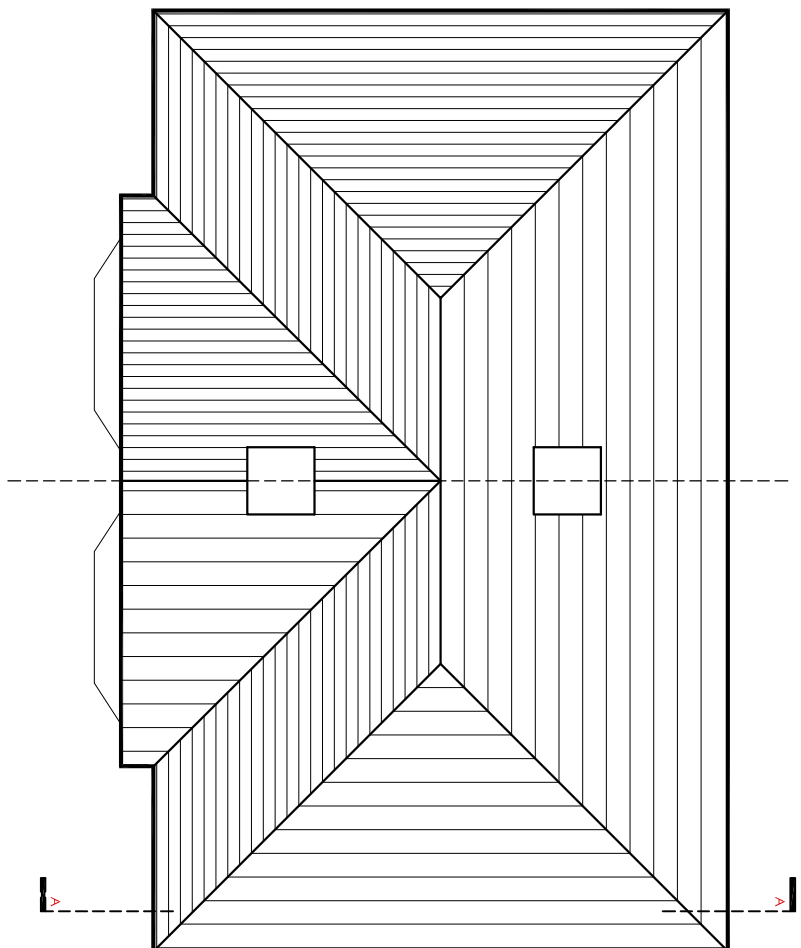

Existing Roof Plan @ 1:100

REV	DATE	AMENDMENT	DRAWN

hd
architects

Hayter Davies Architects Ltd
1 The Old Flour Mill,
Emsworth, PO10 7BT
01243 370 715
www.hdachitects.co.uk mail@hdarchitects.co.uk

CLIENT
T Davies

PROJECT
20 Langstone High Street
Hampshire

DRAWING
Existing
SCALE
Varies

DATE	DRAWN	REVISION
June 2014	SP/TO	
1407101	PLANNING ISSUE	