



EXISTING SOUTH ELEVATION

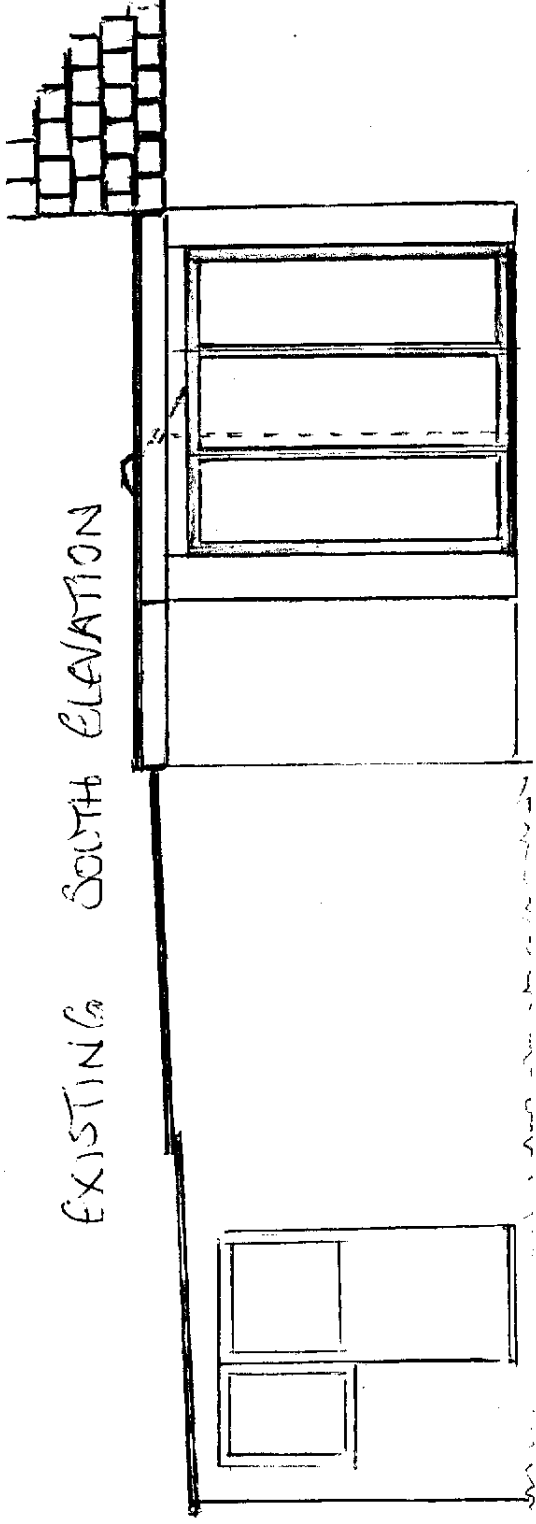

PROPOSED SOUTH ELEVATION

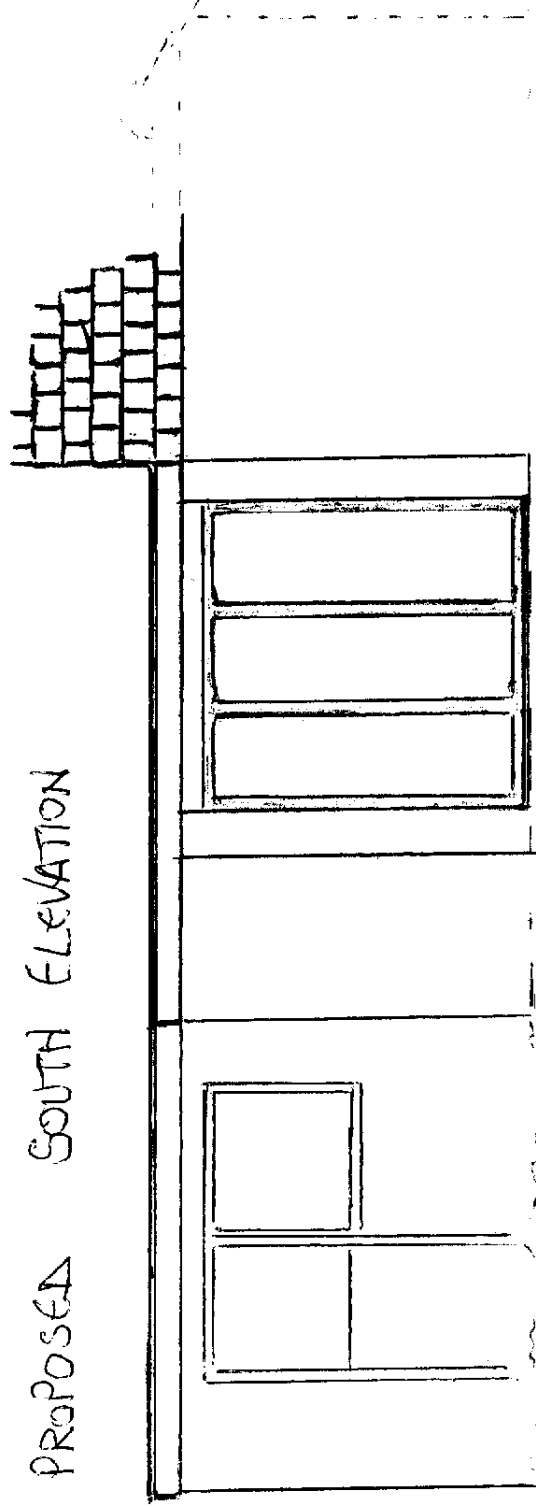

27 HOLLYBANK LANE, EMSWORTH, PO10 7UE

ORIG REF: GEN/14/00089
YOUR REF: APP/14/00155