
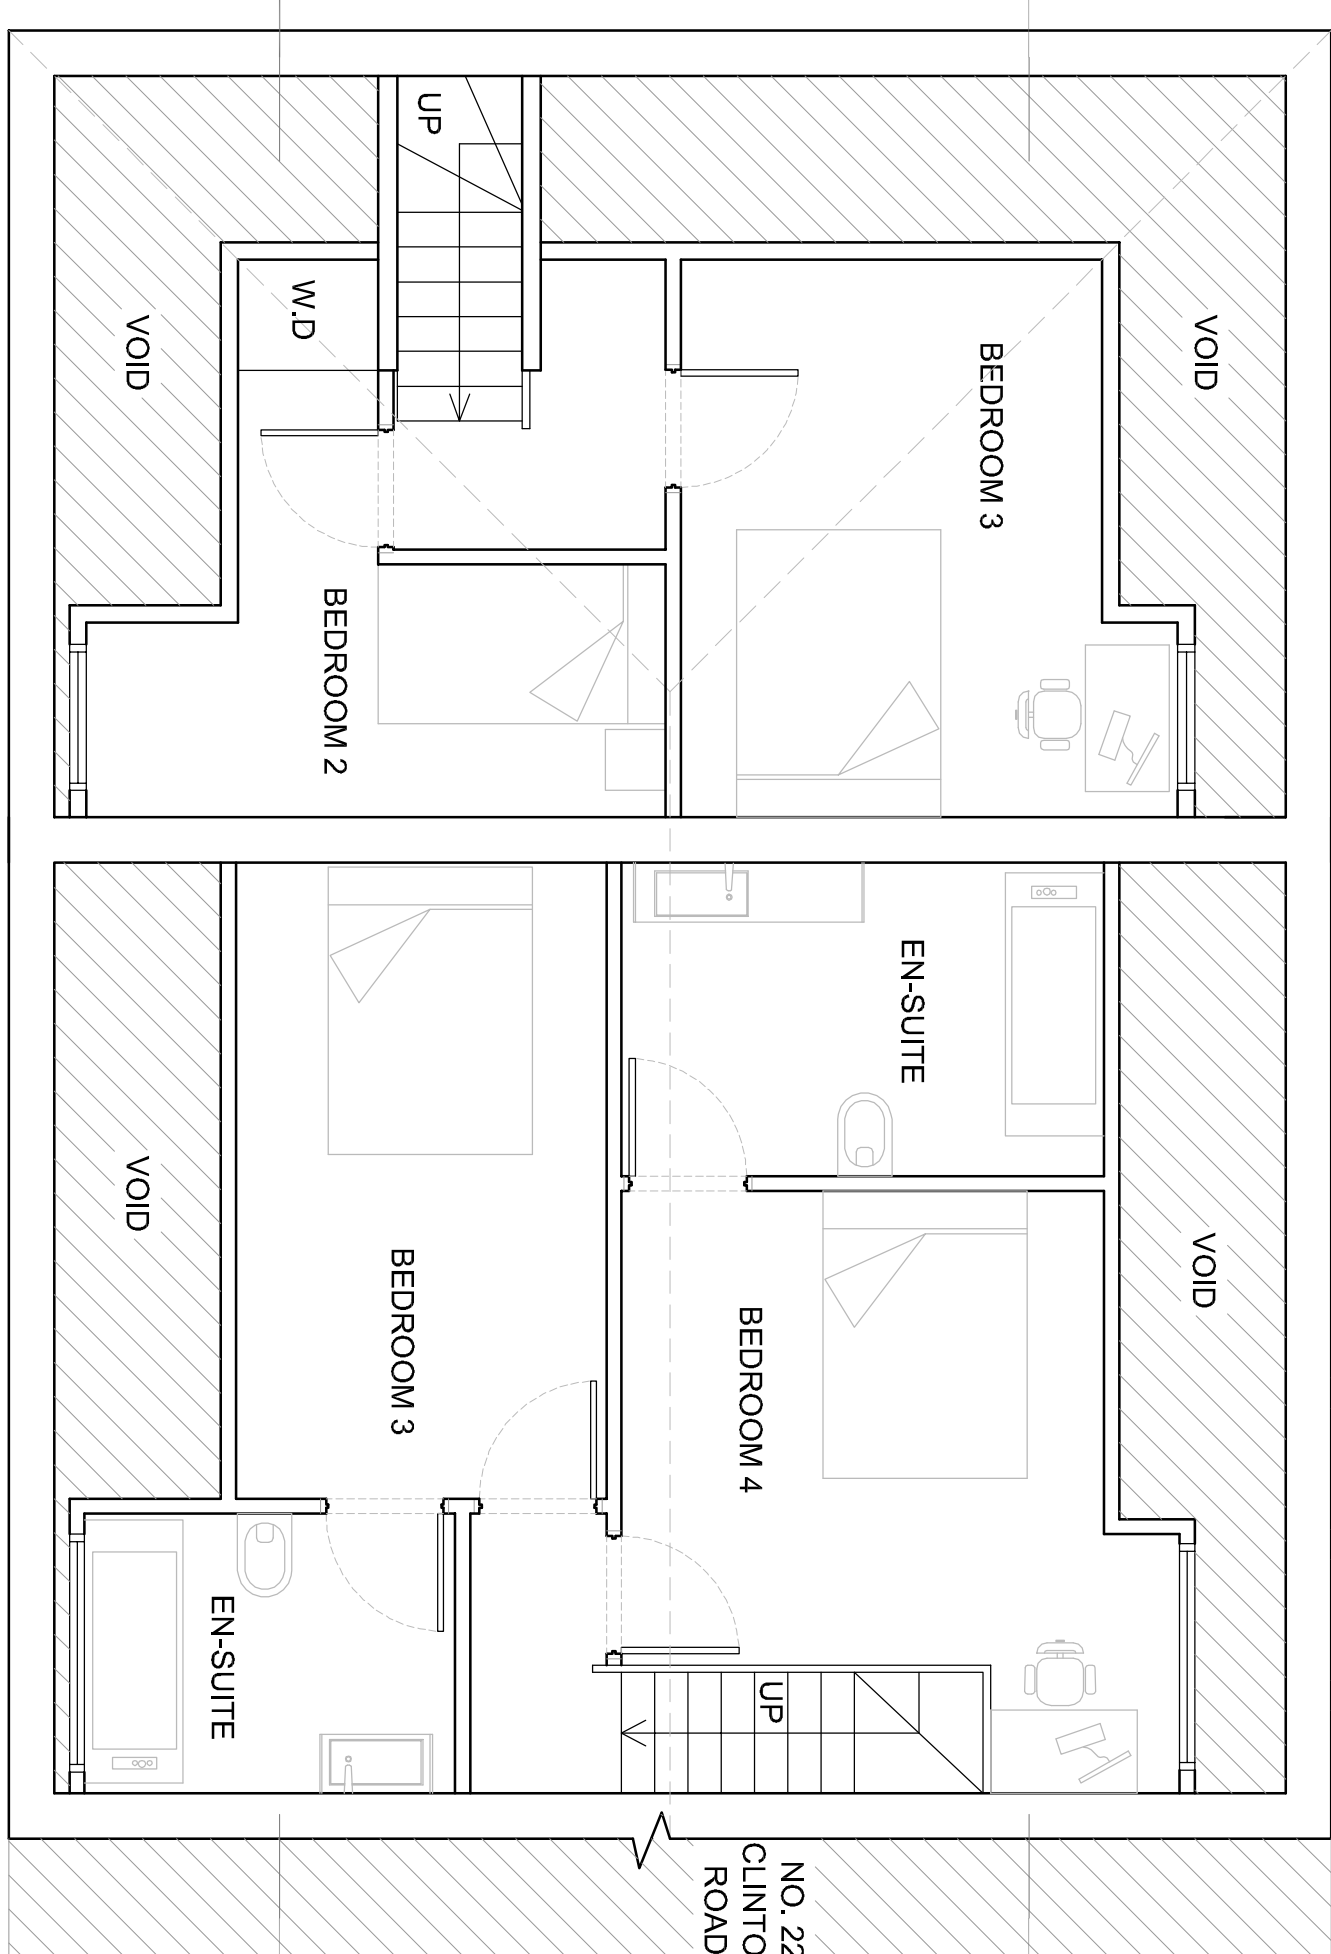
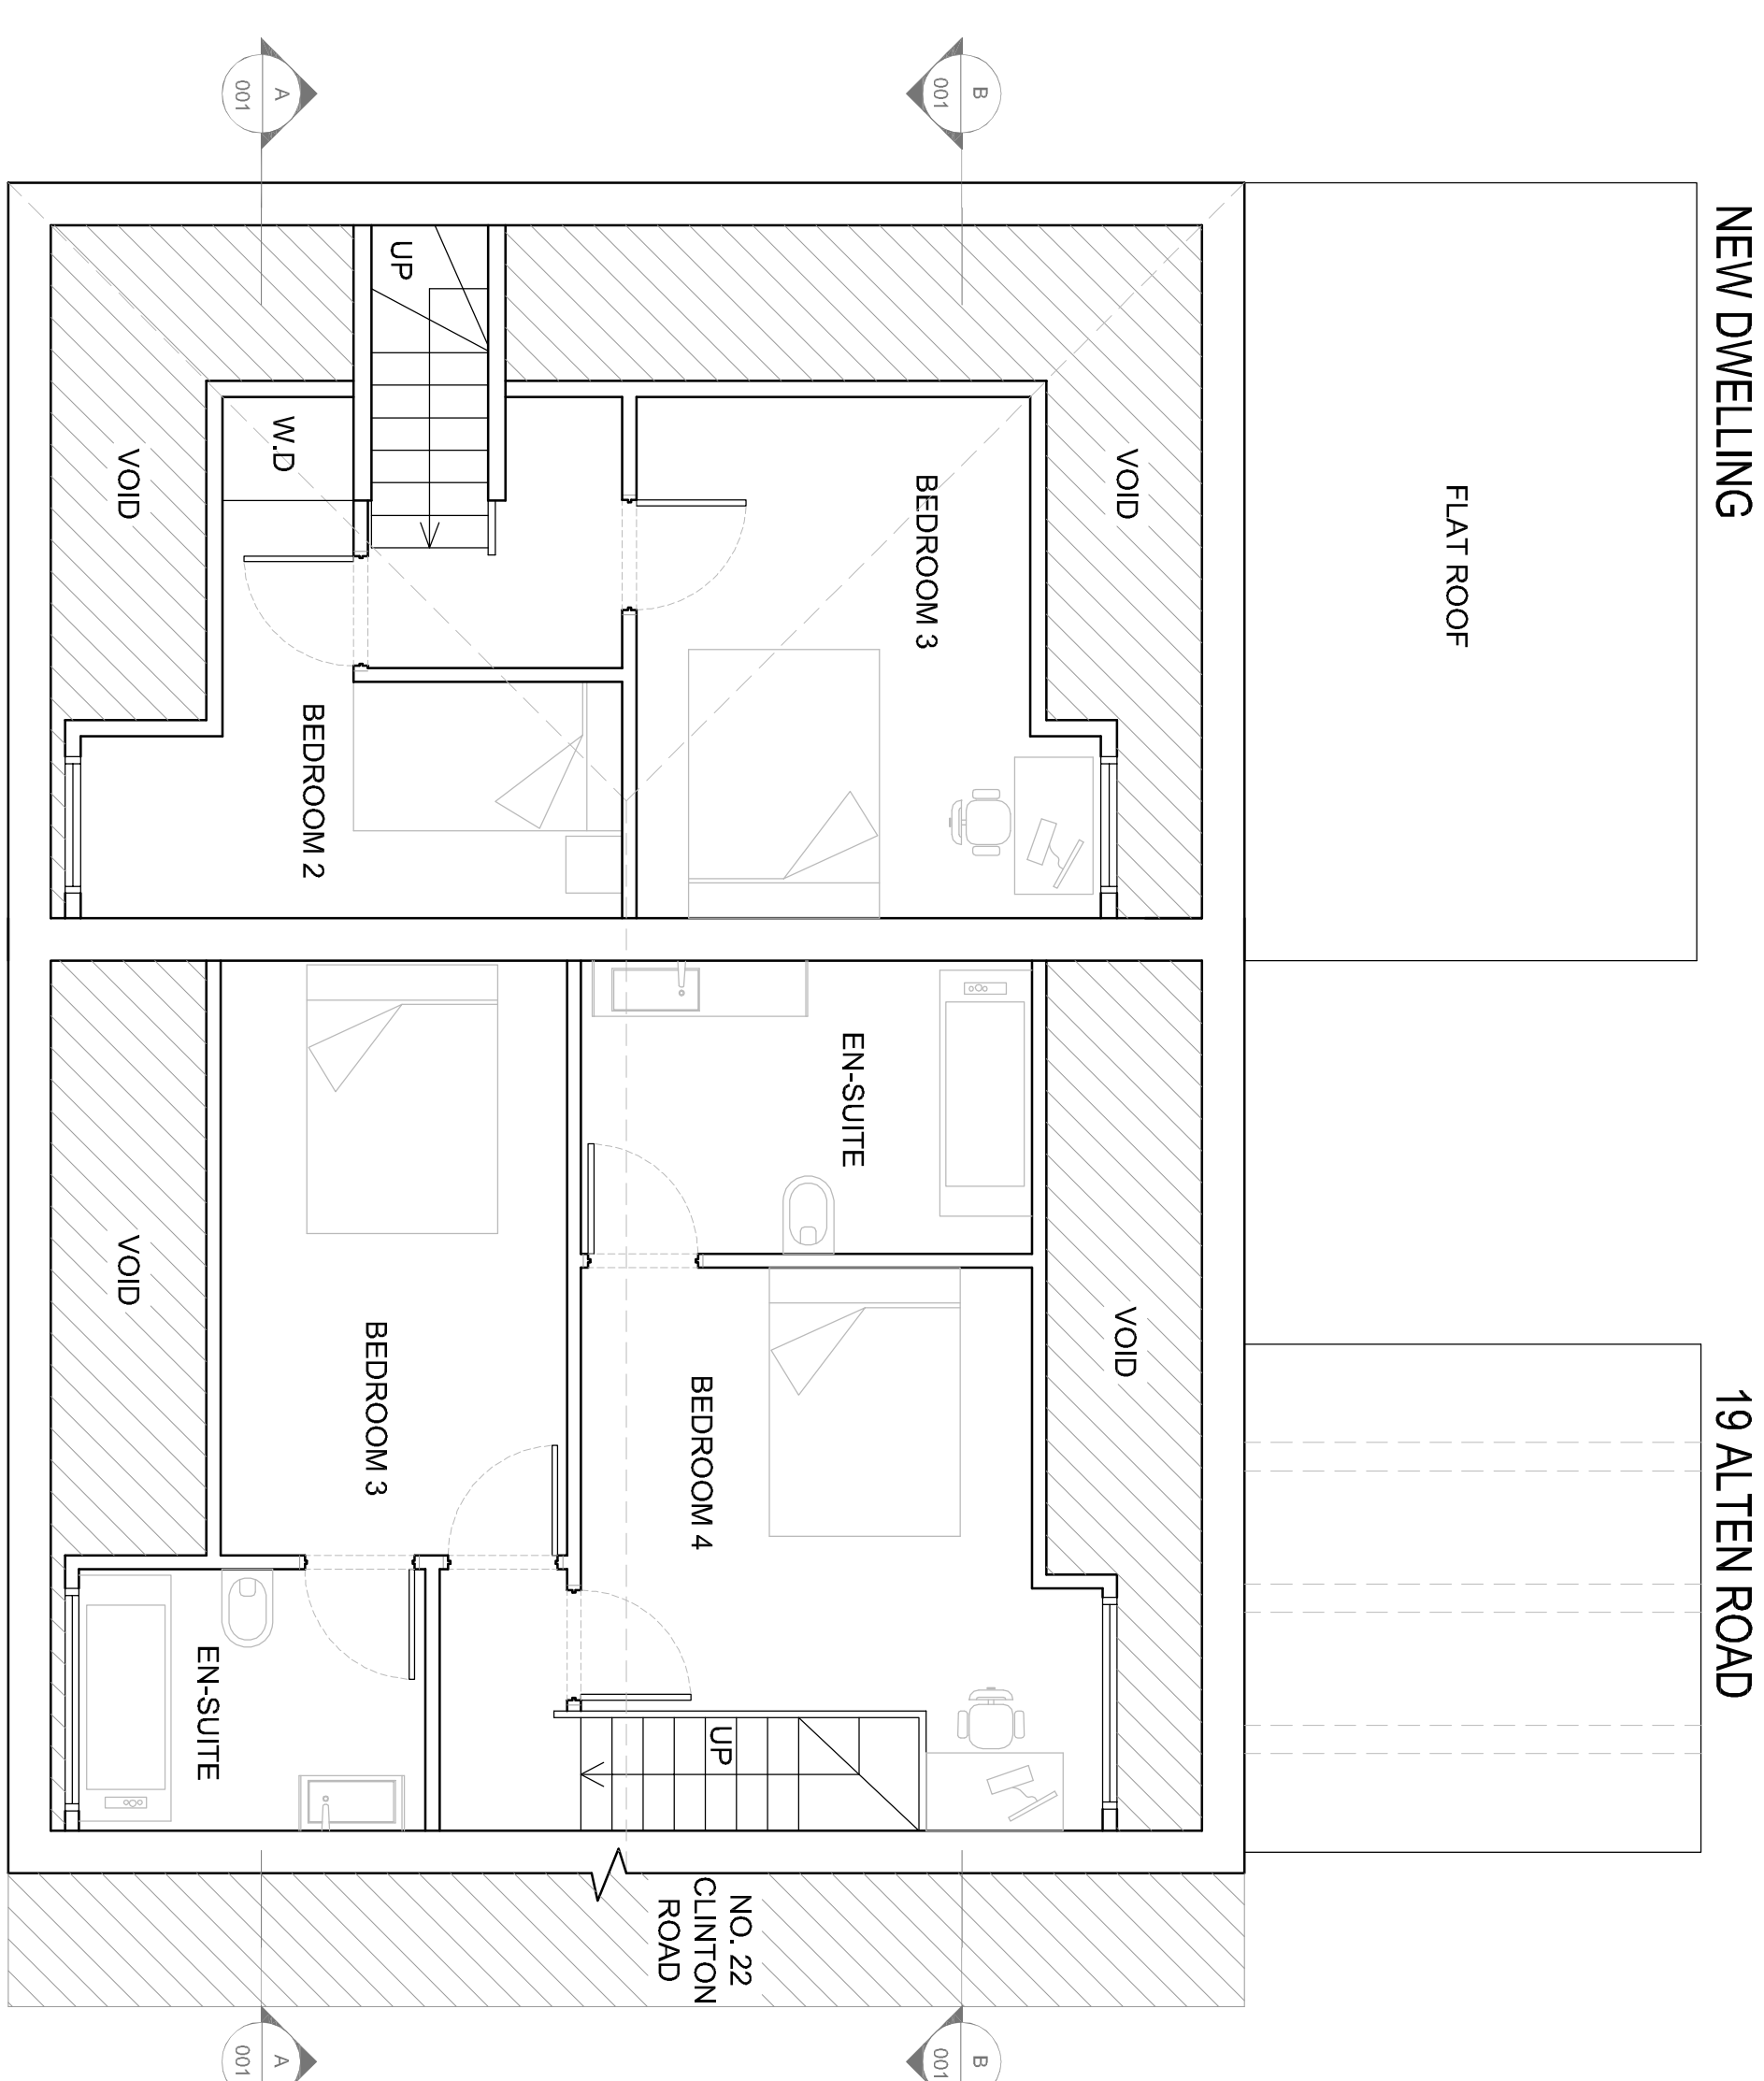
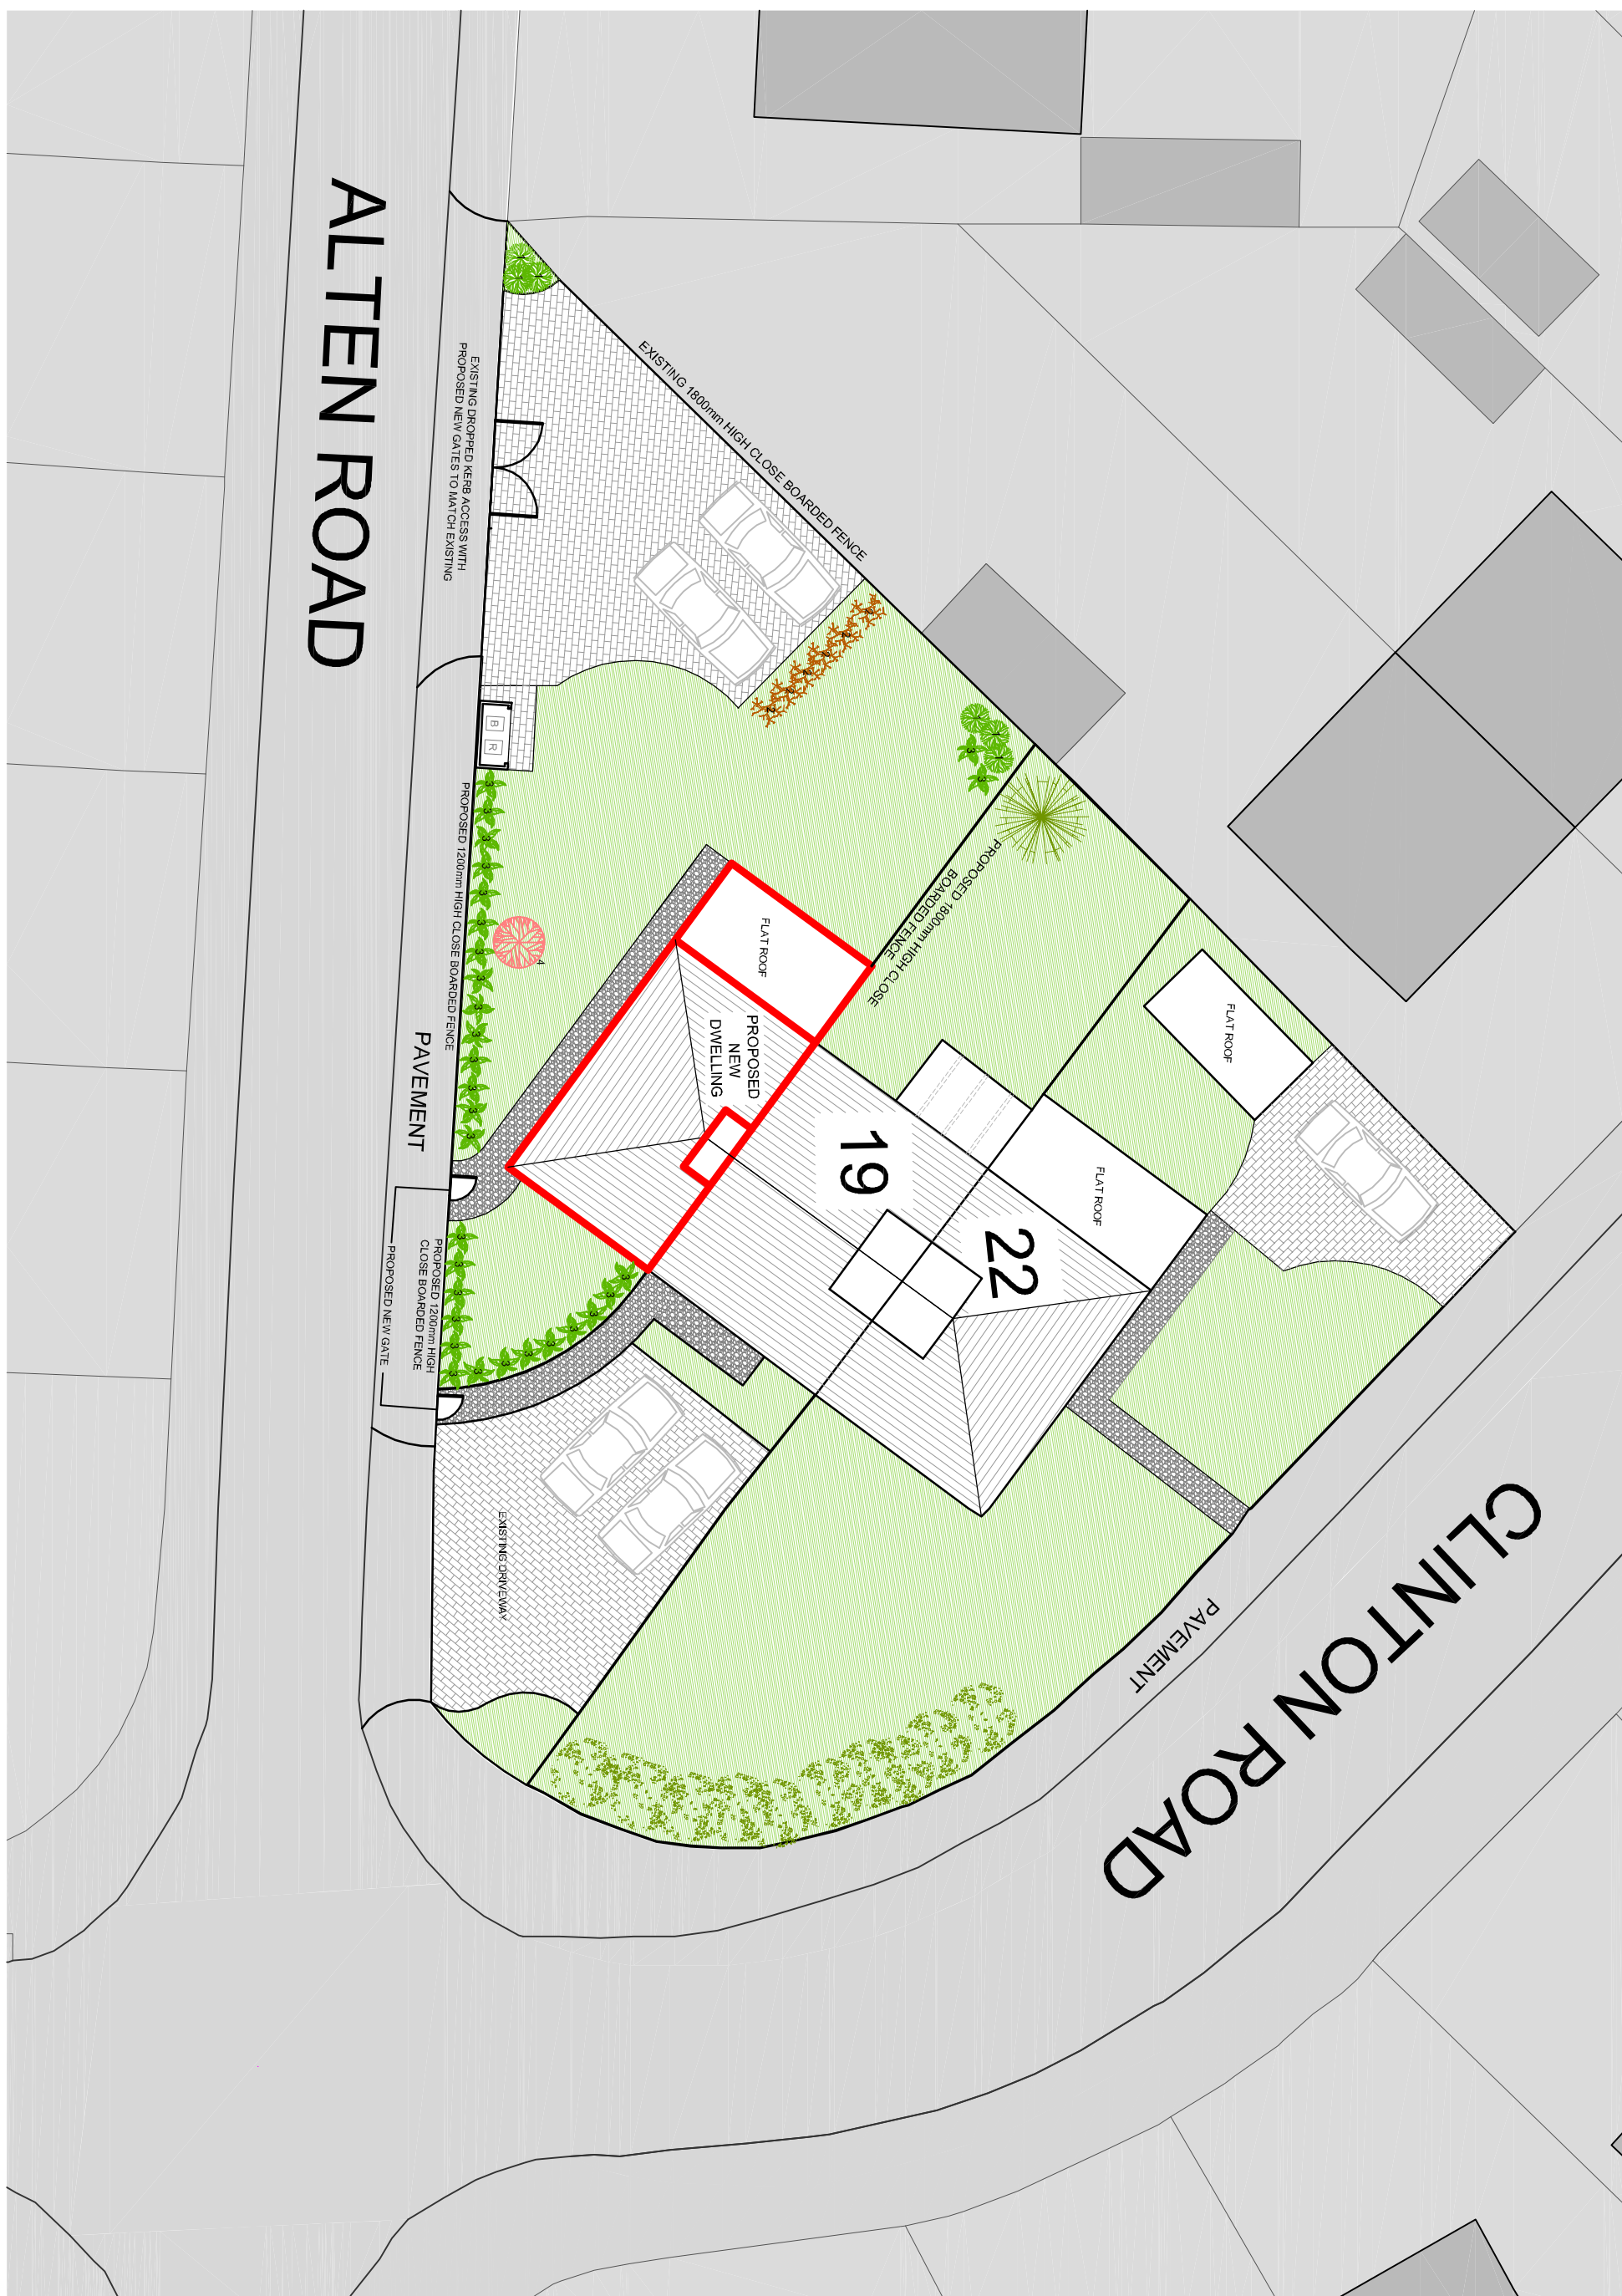
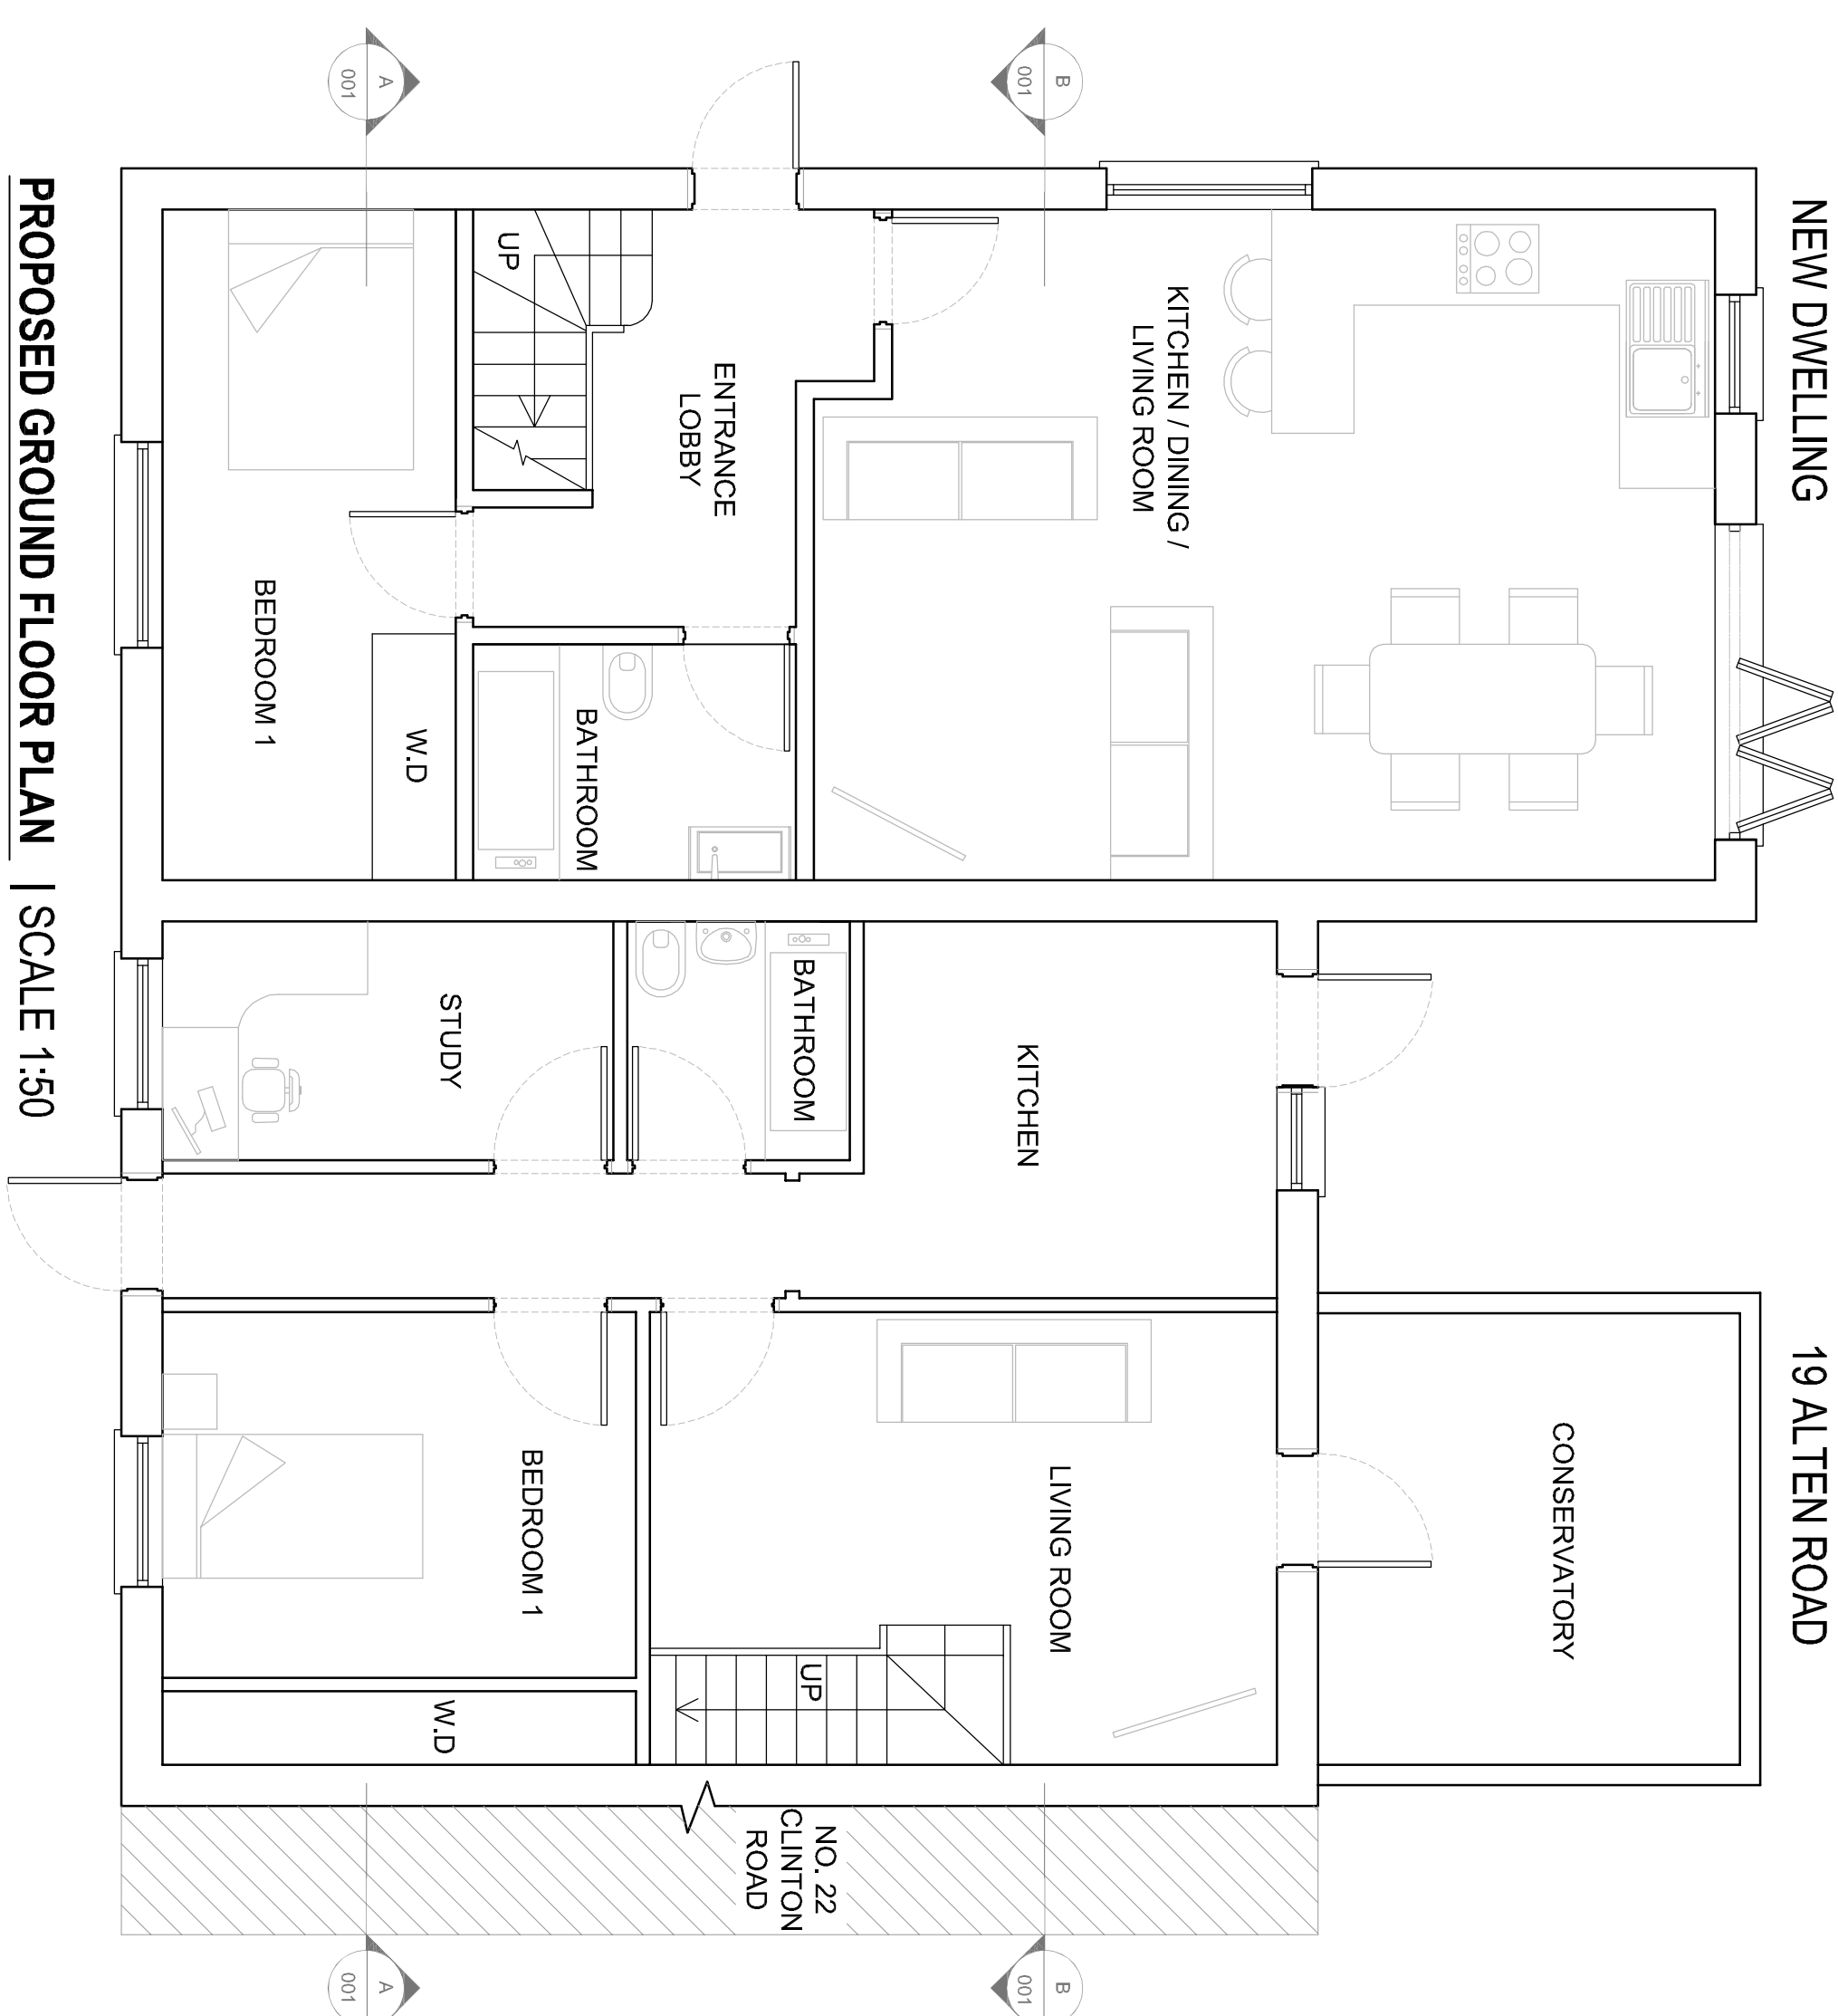
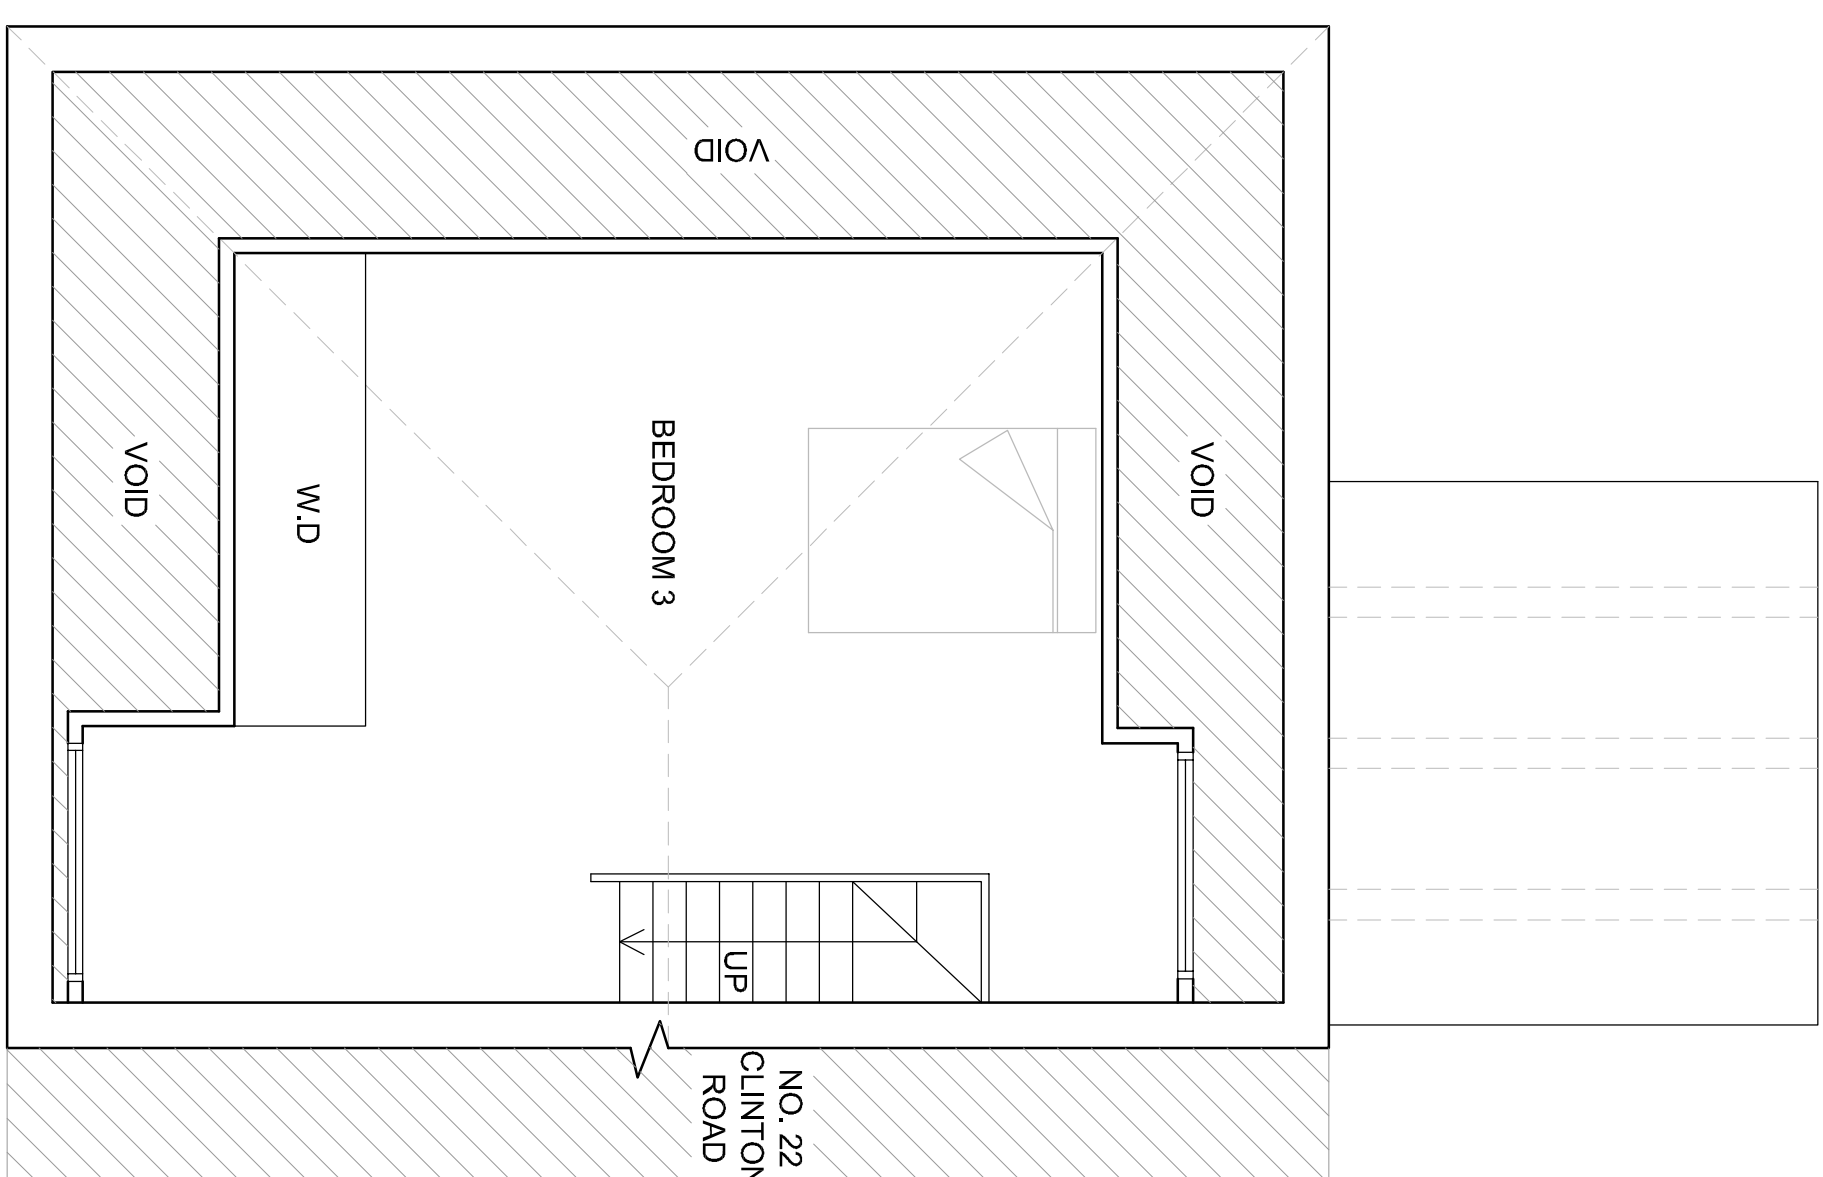


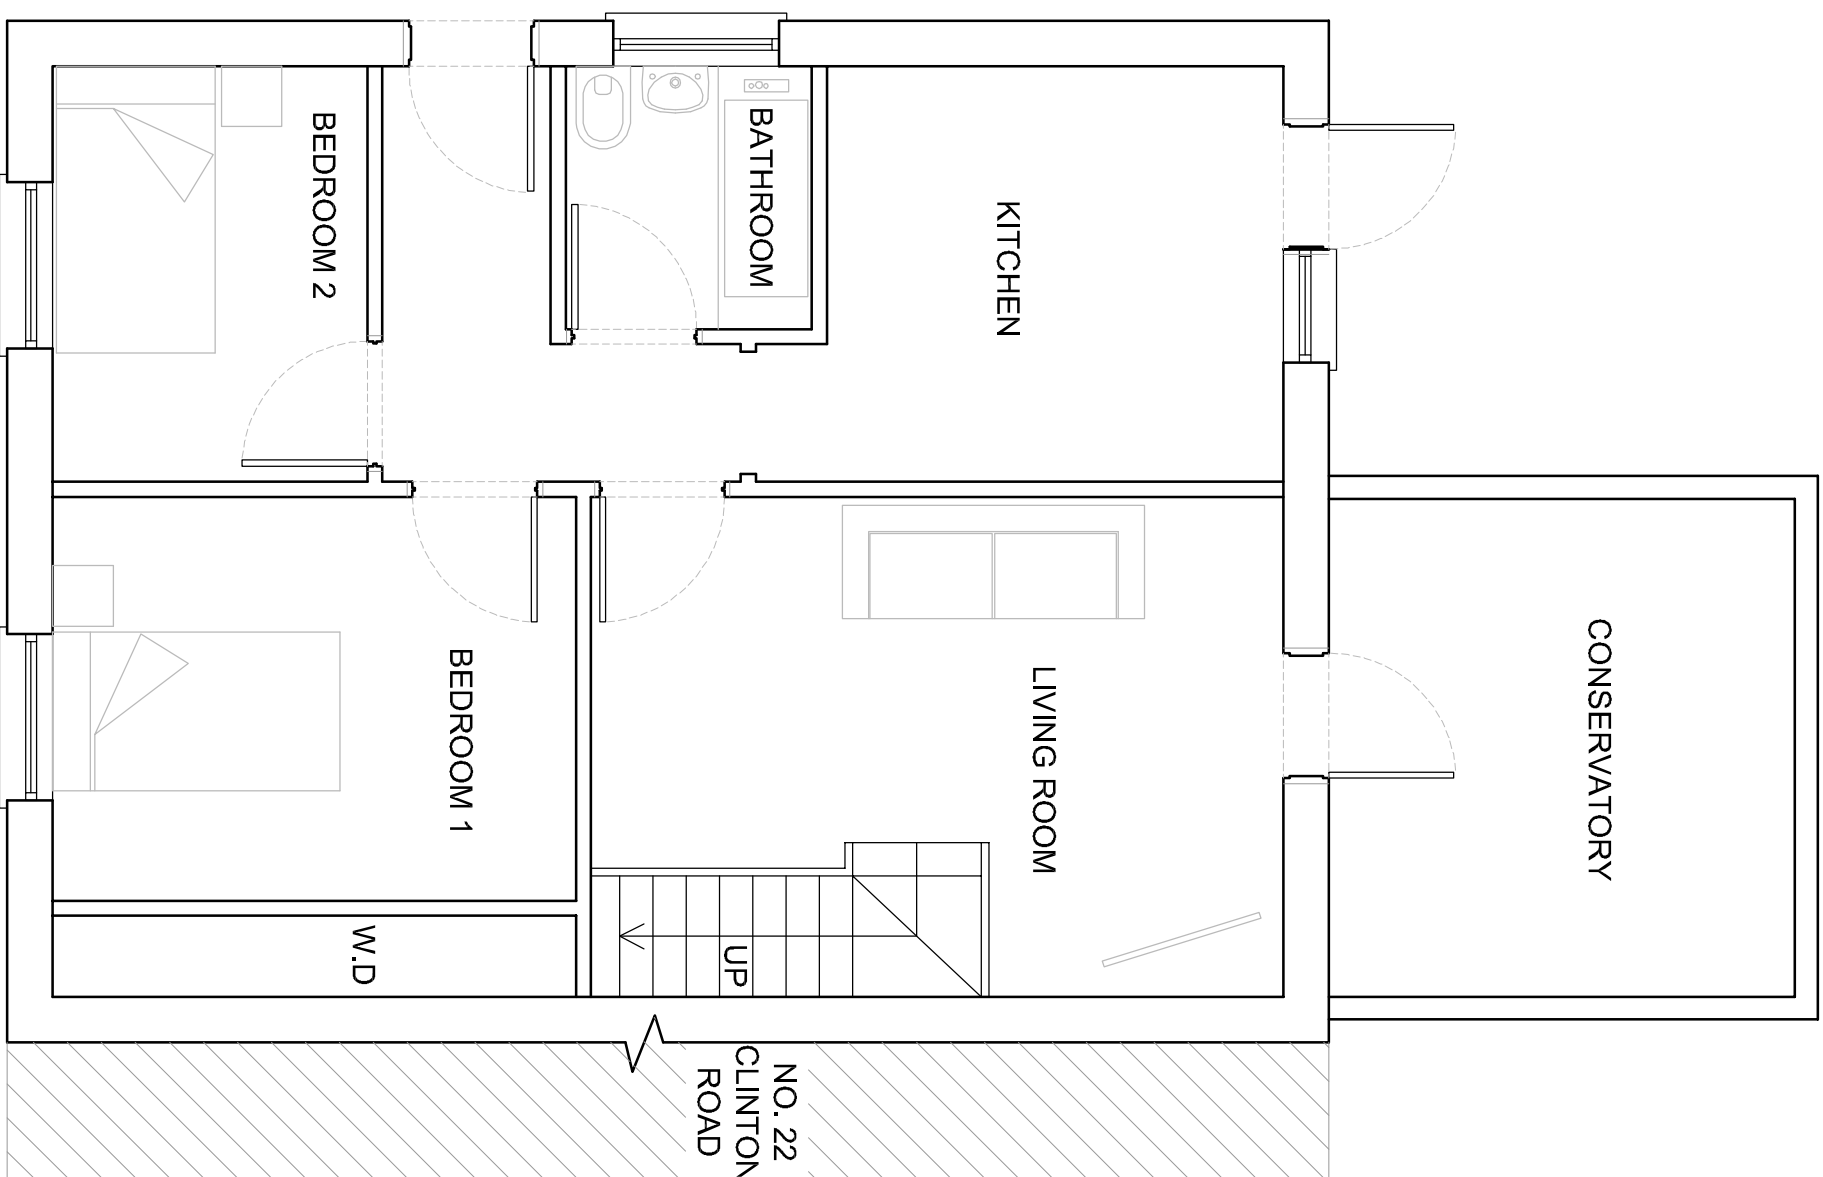

GENERAL NOTES

This drawing is the property of McAndrew Marlin and must not be reproduced in part or whole or used for the execution of works without their permission.

All dimensions to be checked on site prior to commencement of any construction works and McAndrew Martin notified of any discrepancy via the Supervising Officer.

Figured dimensions are to be used in preference to scaled dimensions. However for Planning purposes scaling is permitted.

No deviation from this drawing will be permitted without the express consent of McAndrew Martin via the Supervising officer.

All works are to comply with the current edition of the Building Regulations and British Standards.

It is the contractors responsibility to check all dimensions and quantities on site prior submitting his tender for the works

CDM REGULATIONS 2007 RISK ASSESSMENT

M & E

Standards required - CIBSE, BAFE, NICEIC, Gas safe
 Damage to ducting where required

Fire stopping where required.

engine bearings to be 1. The raised wheels collings are the separation.

Fire Officer Testing and Certificate.

BUILDING REGULATIONS

To Building regulation and British Standard Requirements in all respects.

The Building Contractor must include for all works required by the M&E Contractors,

HEALTH & SAFETY

Refer to Designers Risk Assessment.

Refer to Designers Risk Assessment.

Full access to existing dwelling unavailable. All dimensions are approximate only. A full measured survey is to be undertaken by the Contractor and all dimensions checked and confirmed prior to commencement on site.

PROJECT INFORMATION

CLIENT: MR N. BIRD
39 MURRAY ROAD
HORDEAN
HAMPSHIRE
PO8 9UQ

PROJECT: 19 ALTEN ROAD
WATERLOOVILLE
HAMPSHIRE
PO7 6DR

DATE: 10.07.2014

DRAWN BY LD	CHECKED BY LS	SCALE: SEE INDIVIDUAL
DRAWING TITLE: EXISTING AND PROPOSED PLANS PLANS - 02		

REVISION:	B
DRAWING NO:	053.02
	141P
P	©

[illegible]

McANDREW
MARTIN

SURVEYING, ENGINEERING, ARCHITECTURE, DESIGN

ONE LINKS HOUSE
FAIRWAY BUSINESS
CENTRE
DUNDAS LANE
PORTSMOUTH
HAMPSHIRE
PO3 3BL

office@mcandrewmartin.co.uk

TEL. 023 9266 7
FAX. 023 9266 6

office@meandrewmartin.co

TEL. 023 9269 7
FAX. 023 9266 4

TEL. 023 9269 7
FAX. 023 9266 4





Chartered Building Consultancy
 RICS
 BSI

www.mcandrewmartin.com

WWW.MCANDREW MARTIN.COM