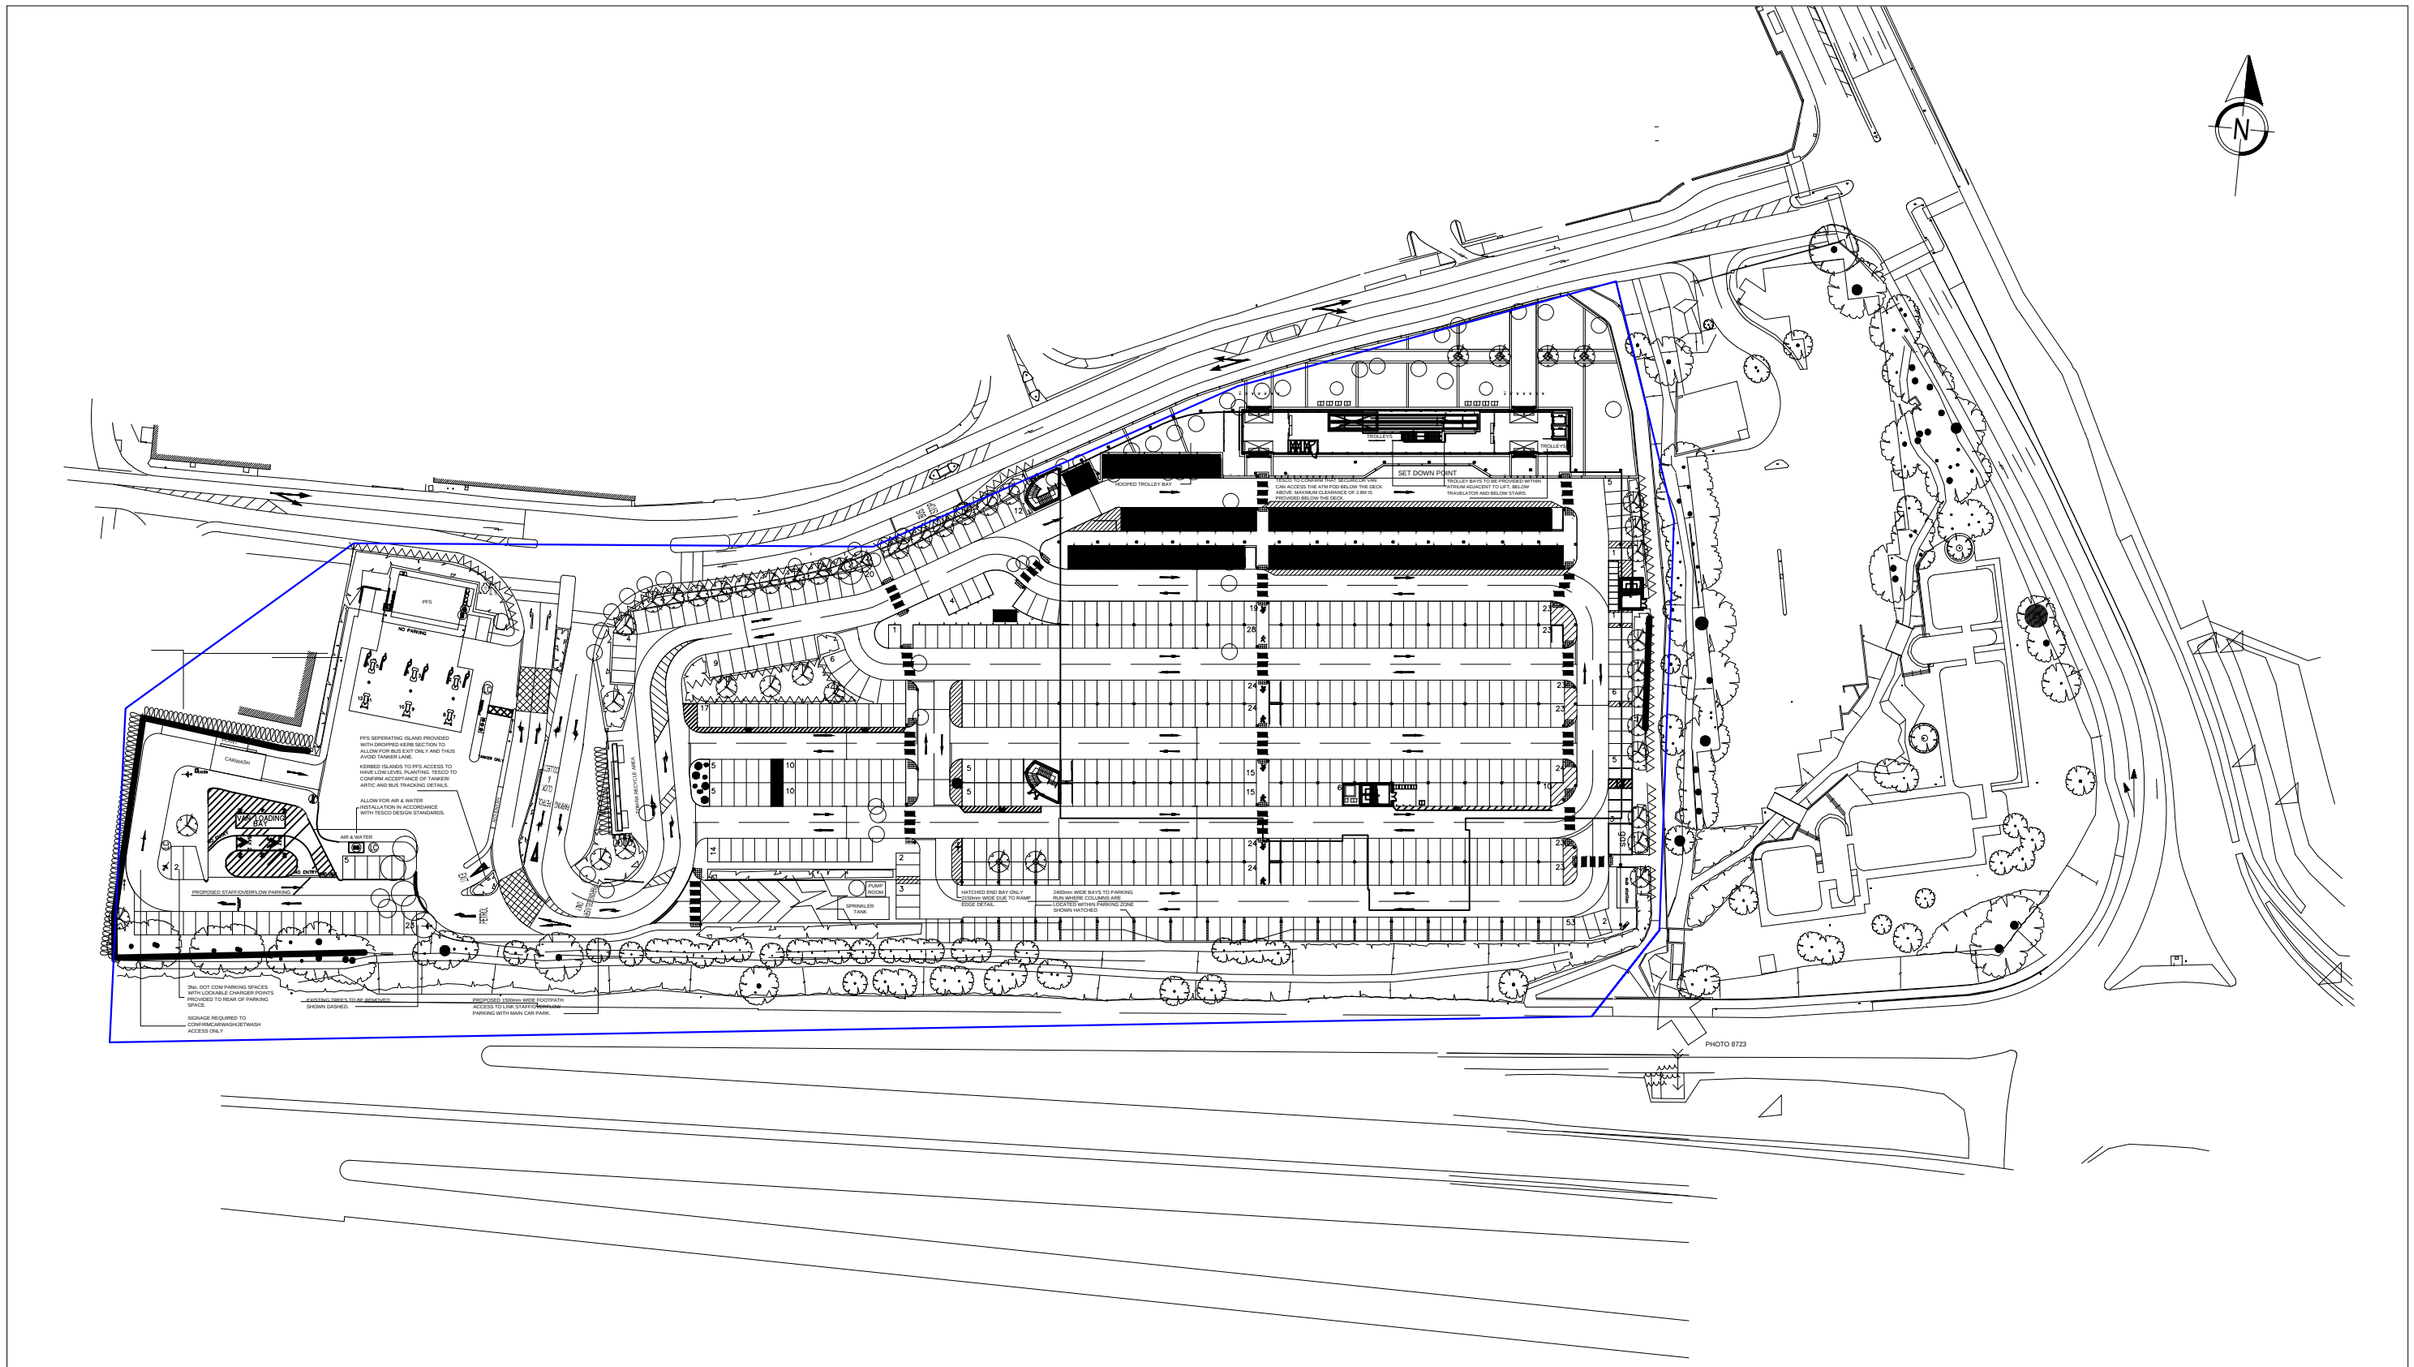

0 50m

Project **Tesco Havant hand car wash**		
Drawing Title **Existing site plan**		
Scale **1:1250 @ A3**	Date **09.09.2014**	Drawn By **JPB**

Waves