



SCALING AND DIMENSIONS:
** CONTRACTORS MUST NOT SCALE FROM THIS DRAWING **
PLANNING DEPARTMENTS MAY SCALE FROM THE DRAWING FOR PLANNING PURPOSES BUT MUST NOT SCALE FROM THE DRAWING FOR CONSTRUCTION PURPOSES. ALL DIMENSIONS MUST BE CHECKED ON SITE PRIOR TO COMMENCEMENT OF ANY WORK. Notify designer of any discrepancies before ordering materials.

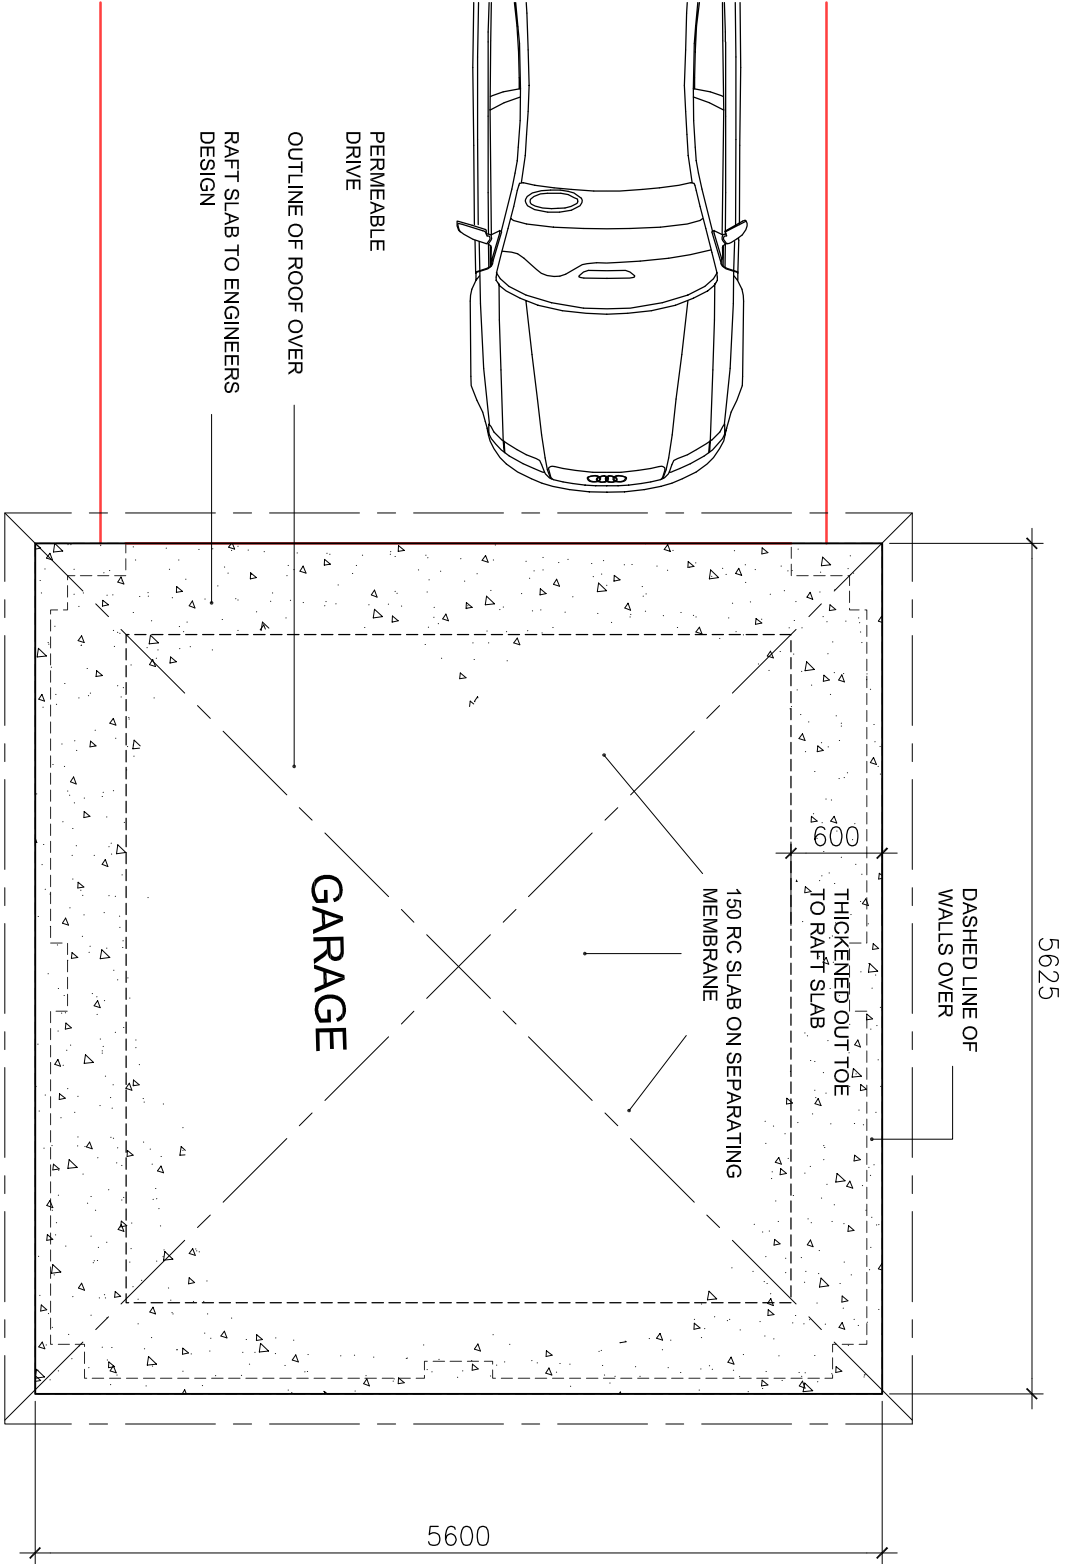

NOTE: DRIVEWAY WITHIN RPA.

DRIVEWAY WITHIN RPA's TO BE OF NO DIG' PERMEABLE CONSTRUCTION OF WASHED 4mm PLUS ANGULAR GRAVEL SURFACING - OR 20 - 40mm CLEAN ANGULAR STONE - (TO BE APPROVED) ON Messrs Geosynthetics' CELLWEB TRP' 3D CELLULAR CONTAINMENT SYSTEM TO BS 5837:2012 OVER 'TREETEX' PERMEABLE GEOTEXTILE PROTECTION LAYER (OR SIMILAR SYSTEM TO BS 5837:2012 AND TREE OFFICERS REQUIREMENTS).

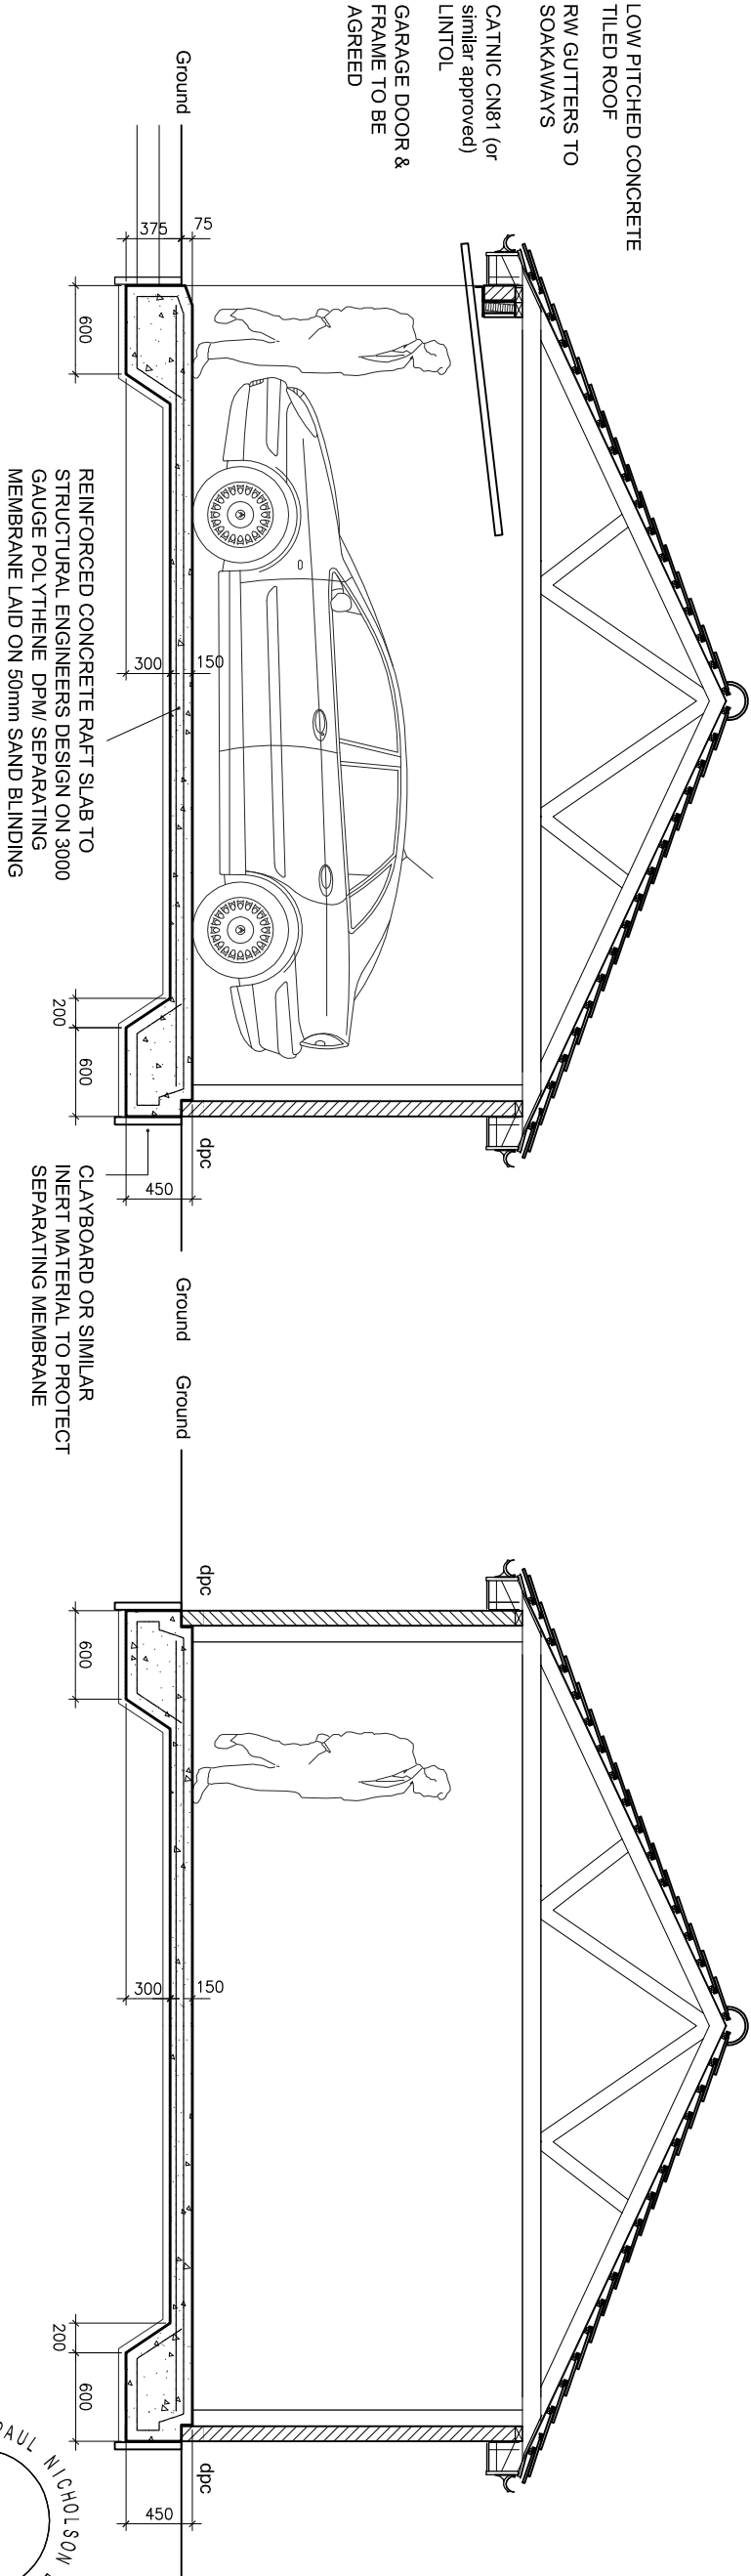

e-mail to : nicholsonsdn@talktalk.net

Building Design - Fine Art & Design - Computer Graphics - Animation

Paul Nicholson


D e s i g n

36 Nichol Place, Colford St. Luke, Somerset TA4 7LD - Tel: 01823 619 090

Rev.	Details	Date

Client :	Mr. M. Patterson
Project:	Site at Leigh Road, Havant

Title :	Proposed Garage slabs and drive construction
Scale	1:50
Date	09 January 2014
Drawn by	pn
Checked by	

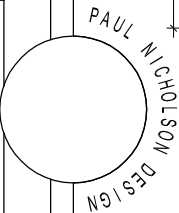

Drawing no.
0213 / 10

Revision : .