


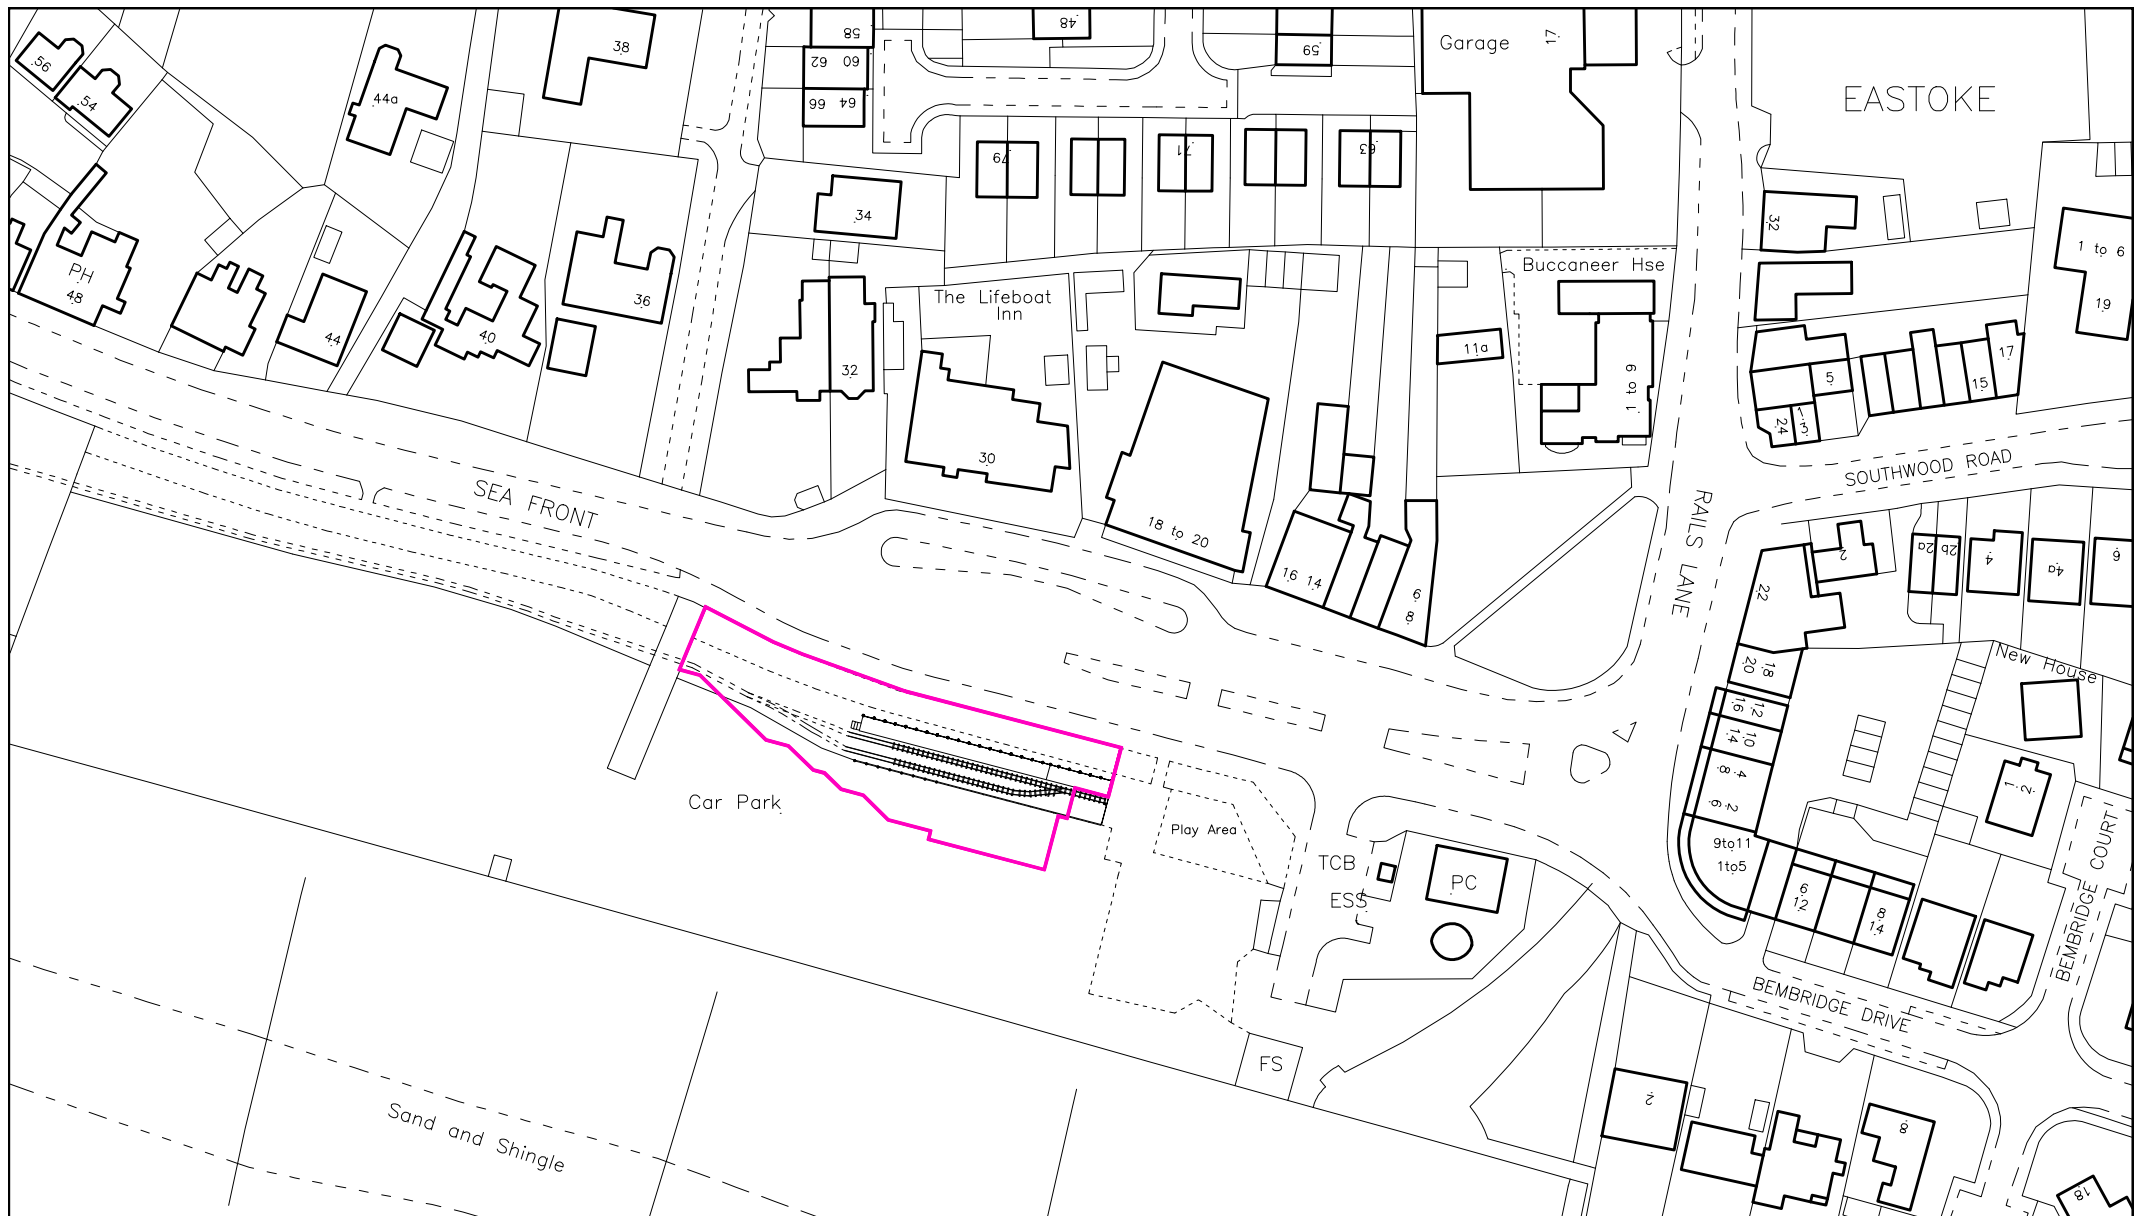

EXISTING LOCATION PLAN

DWG. NO.: BD533 LP01-E
 DATE: 23 07 2014
 SCALE: 1:1250 @ A4
 OS LISCENSE NO.: 100041040
 ORDER NO.: BW1-334400-14571-010314
 ADDRESS OF SITE: EASTOKE CORNER, HAYLING SEASIDE RAILWAY, HAYLING ISLAND, HAMPSHIRE PO11 9LU
 DATE OF DOWNLOAD: 01 03 2014
 OS map Extracted from Blackwell Business Services/(www.blackwellmapping.co.uk) / CROWN COPYRIGHT 2014

0 20 40 60 80 100 Metres

