



Existing Plan SCALE 1:100

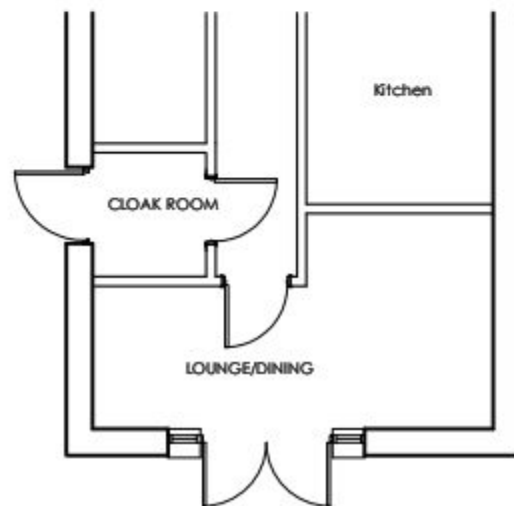

Proposed Plan SCALE 1:100

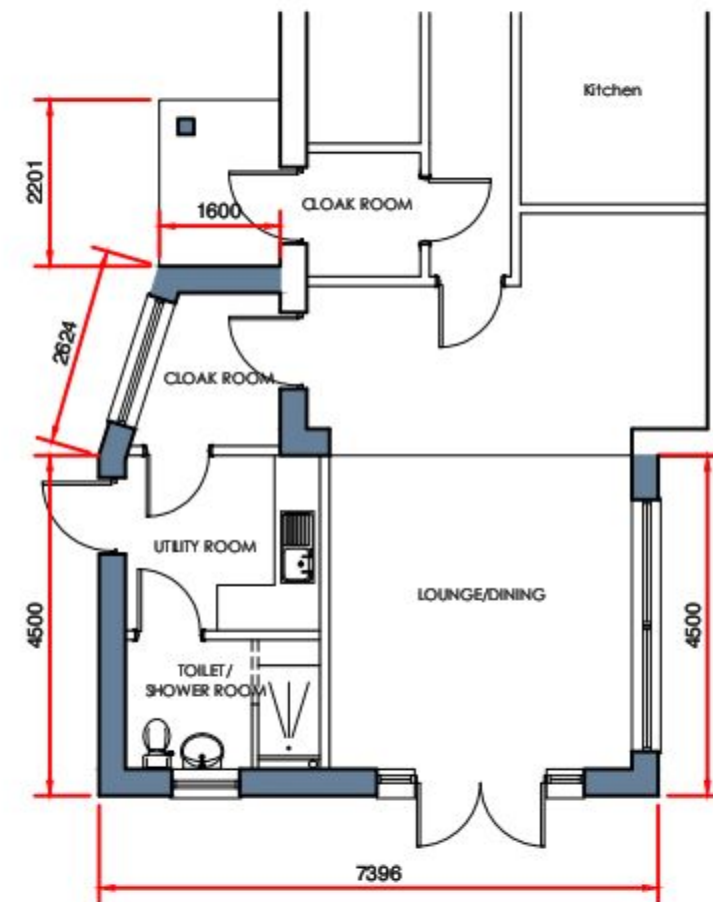

Rev A: 29/04/2013 - Added the windows to plan.

PLANNING

PROJECT

FRASER ROAD, BEDHAMPTON

DRAWING TITLE

PLAN

Date	Drawn by	Scale		Drawing No.	Rev.
FEB 2013		1:100	A3	101-PD-02	A