


Floor & Site Levels

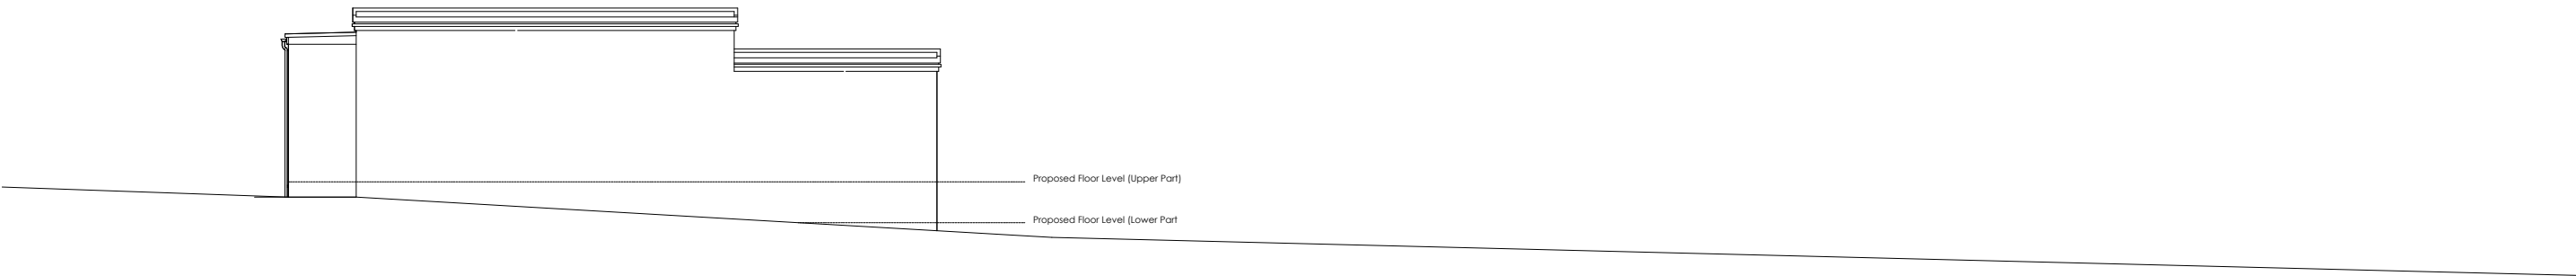

Copyright is reserved by GBS Designs and is issued on the condition that it is not copied or disclosed by or to any unauthorised persons without prior consent in writing from GBS Designs. All dimensions to be checked on site All structural elements to be specified by a suitably qualified structural engineer.	REV	DESCRIPTION	DRAWN	DATE	Scale Bar 0 5	Drawing Ref		Drawing Title	
	-	Initial design	GBS	07.07.14		SHAR 08		Mr & Mrs P Sharman	
	A	Extension section reduced and lower	GBS	20.10.14		Scale at A1	Scale at A3	Workshop conversion to annexe at	
						1:50	1:100	33 The Brow	
						Date		Widley	
						7 JULY 2014		Hampshire PO7 5BY	
						Drawn by			
						GBS			



CAD - ARCHITECTURE - DESIGN

6 Shillinglee Waterloooville
Hampshire PO7 5RW
Tel 023 9225 8315
www.gbsimages.co.uk