

THE DEVELOPMENT

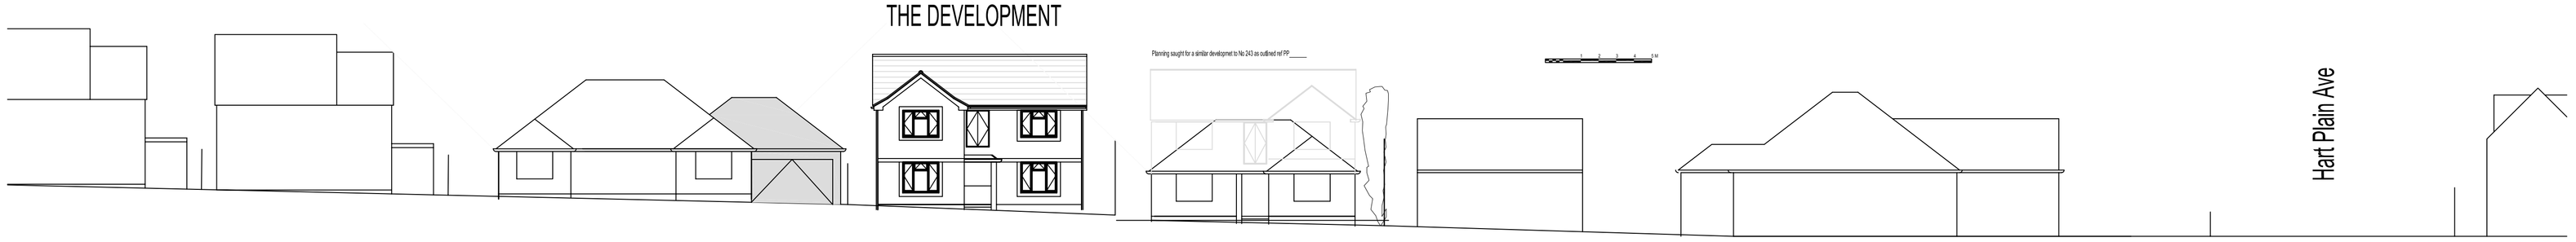


STREET VIEW 239 241 243 243 Hart Plain Ave

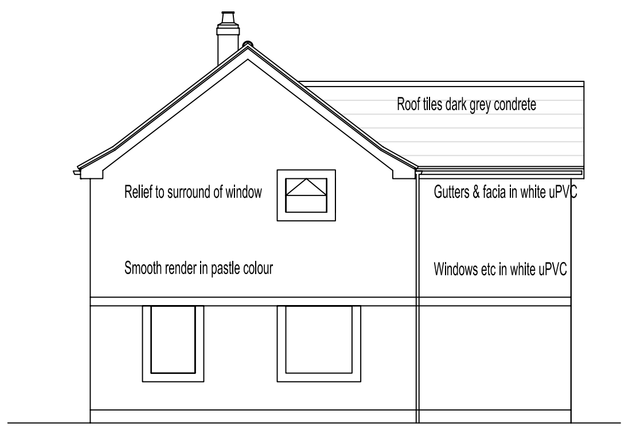


PROPOSED SIDE VIEW FROM 239




FRONT VIEW

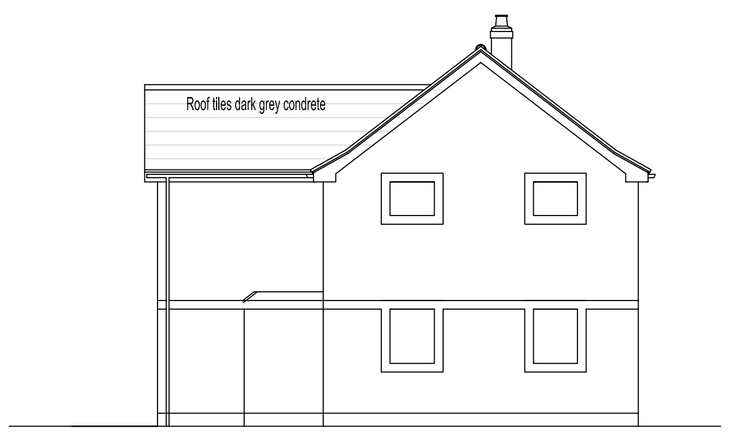


PROPOSED SIDE 243

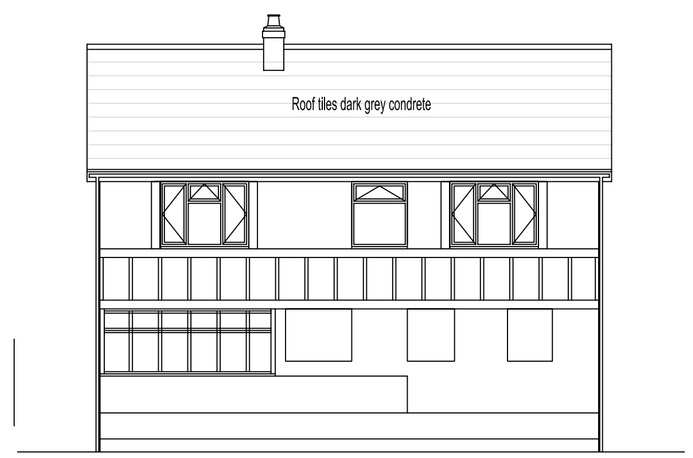


REAR VIEW

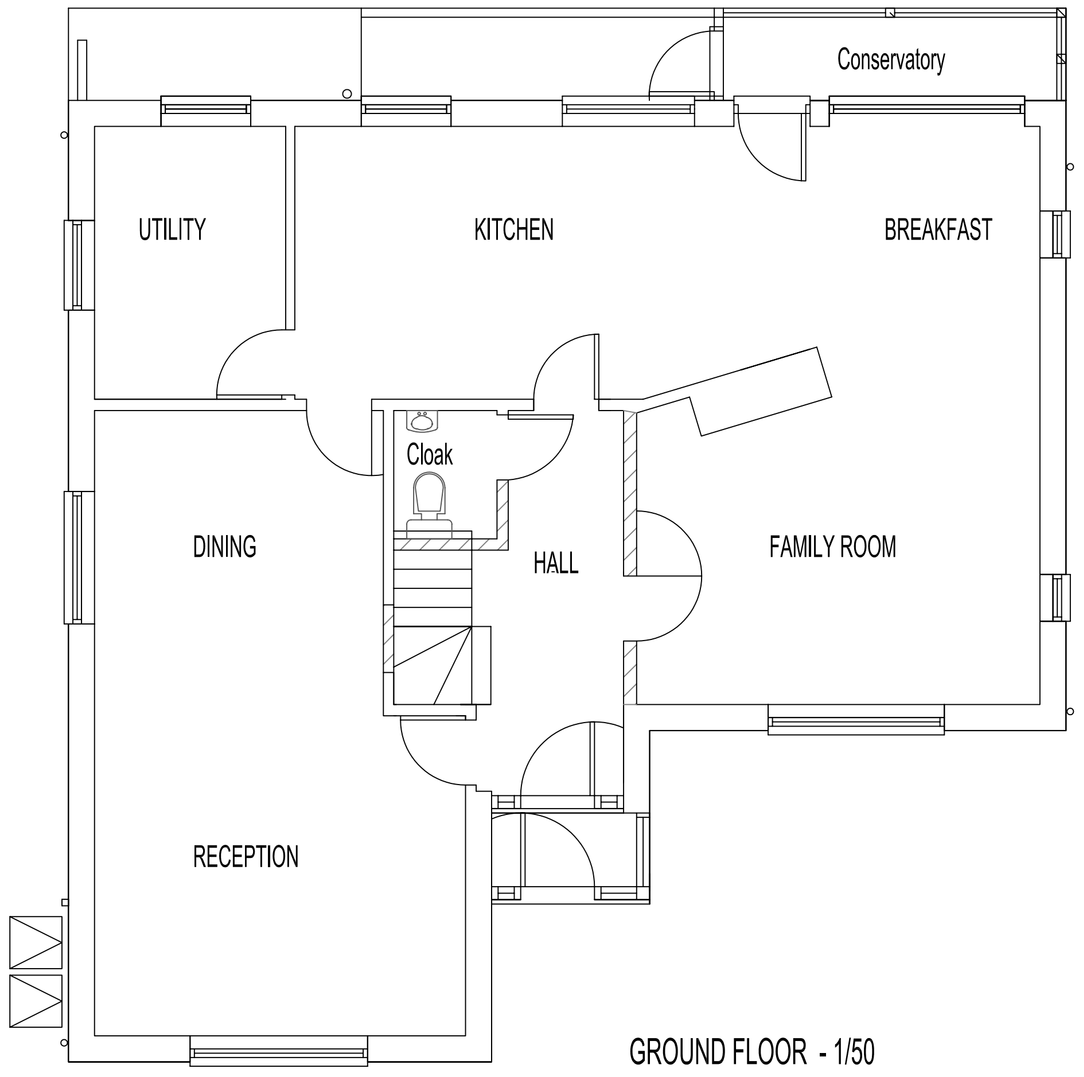

GROUND FLOOR - 1/50

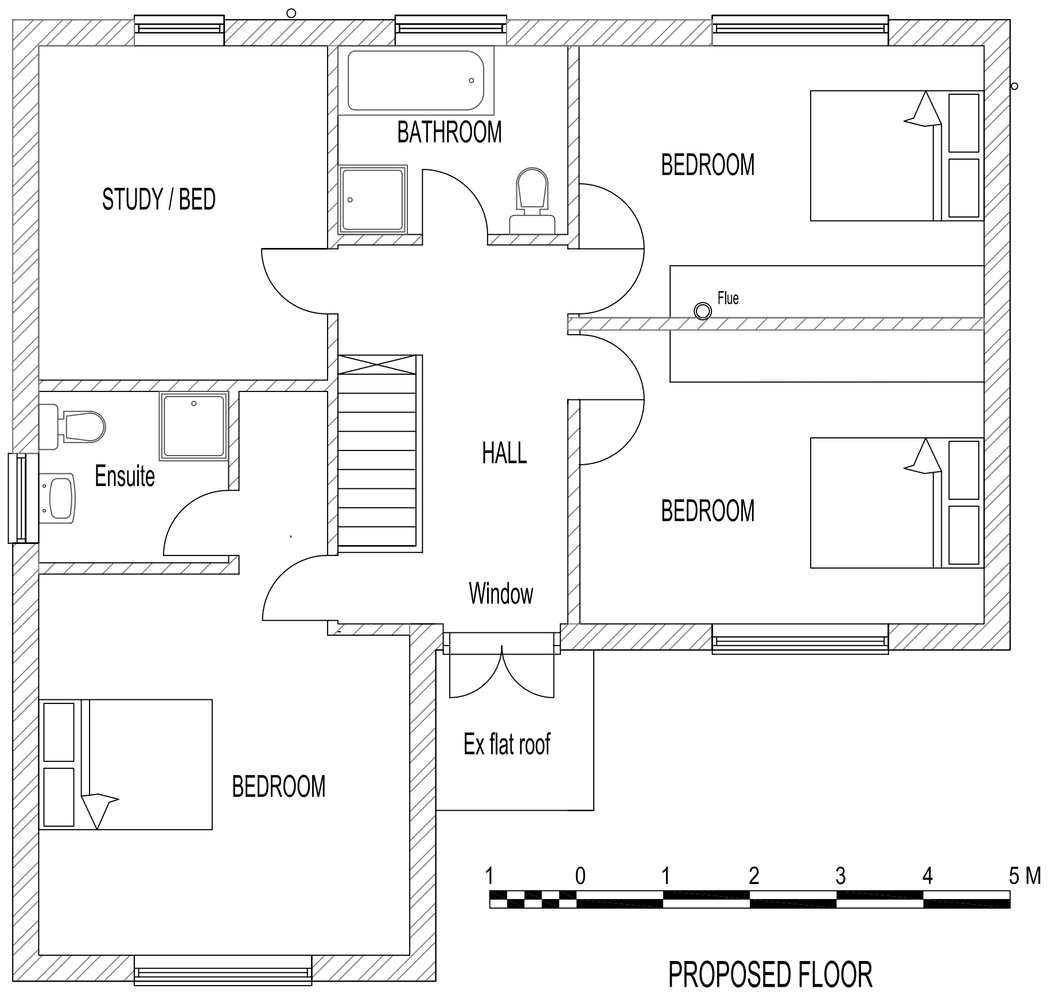

PROPOSED FLOOR

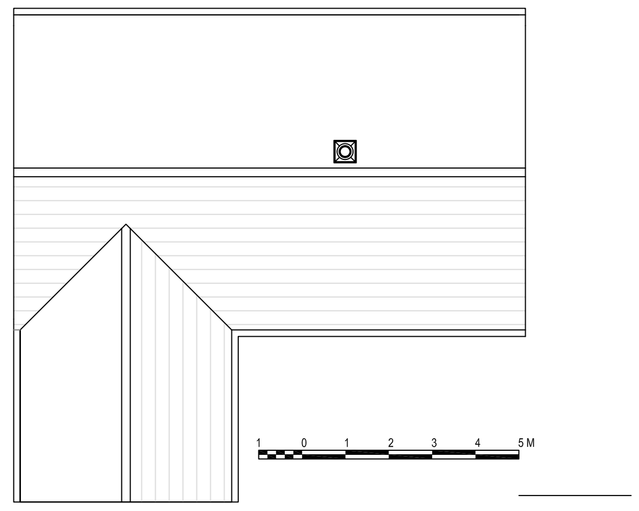

	Date	Revisions

(C) copyright

Materials of construction to match existing

Client

Job Title

241 LONDON ROAD
Waterlooville, PO8 8DD

ADDITIONAL FLOOR

Drawing Title

PROPOSED VIEWS & PLANS

T&CP Act

Scale
1/200, 1/100 & 1/50

Date	Drawn by
	CTL

Printed
13-Aug-14 A1

Drg No.	Rev
11/01-1/05	L