




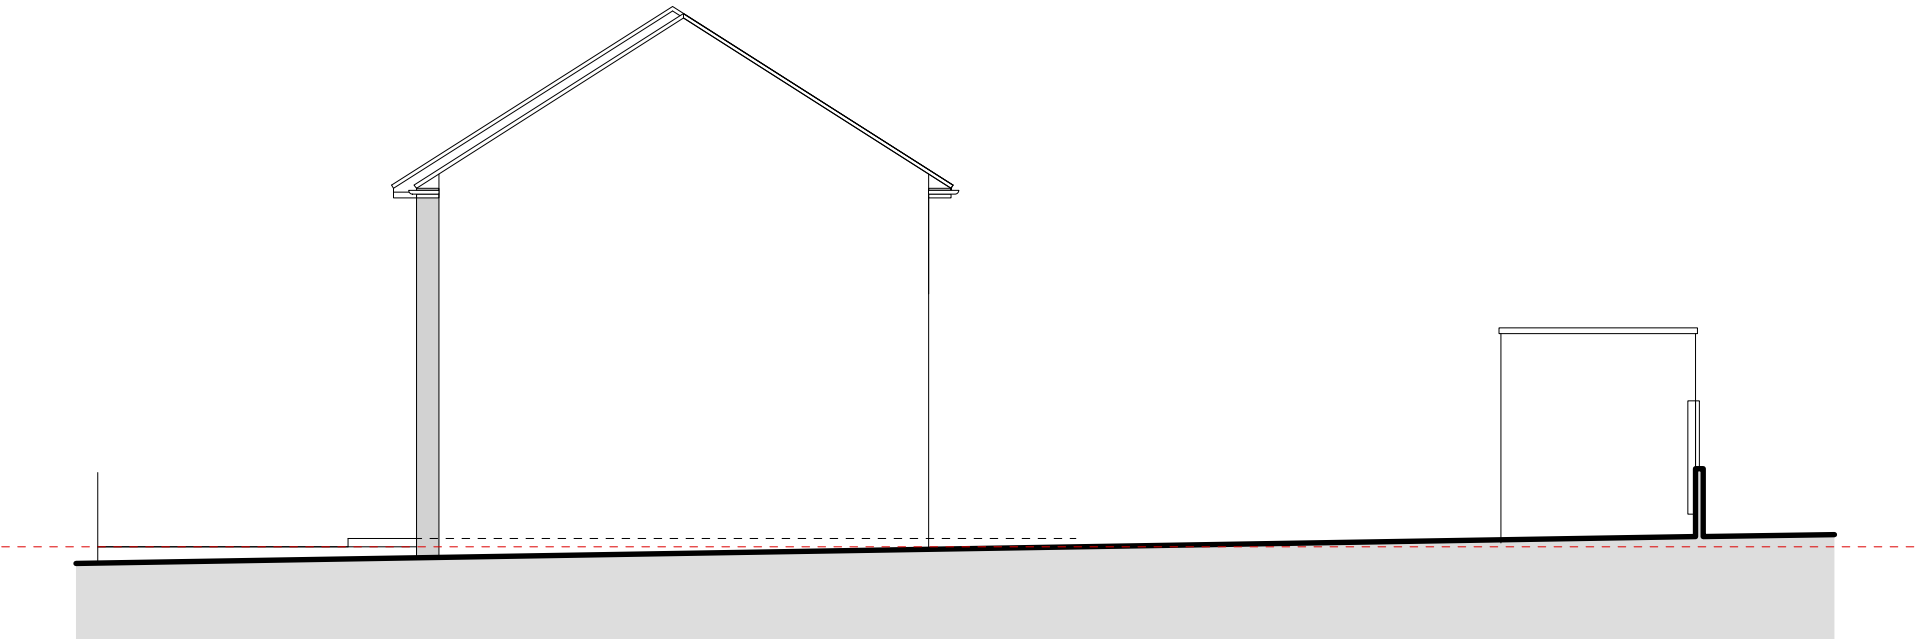

PROPOSED SIDE (NORTH) ELEVATION 1:100

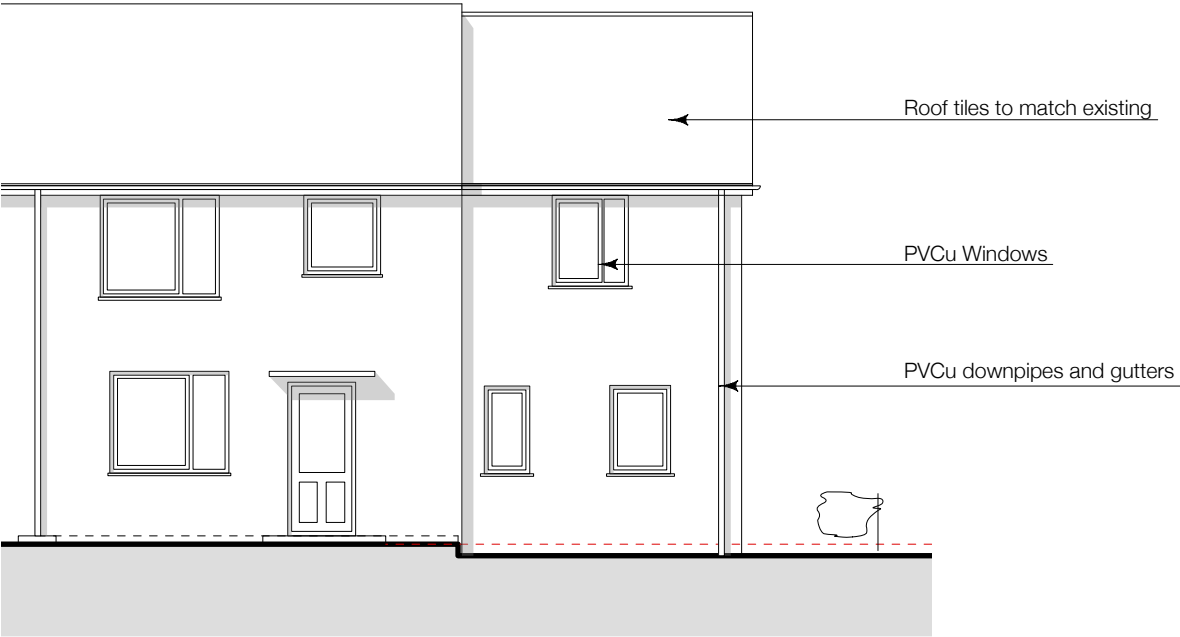

PROPOSED FRONT (EAST) ELEVATION 1:100

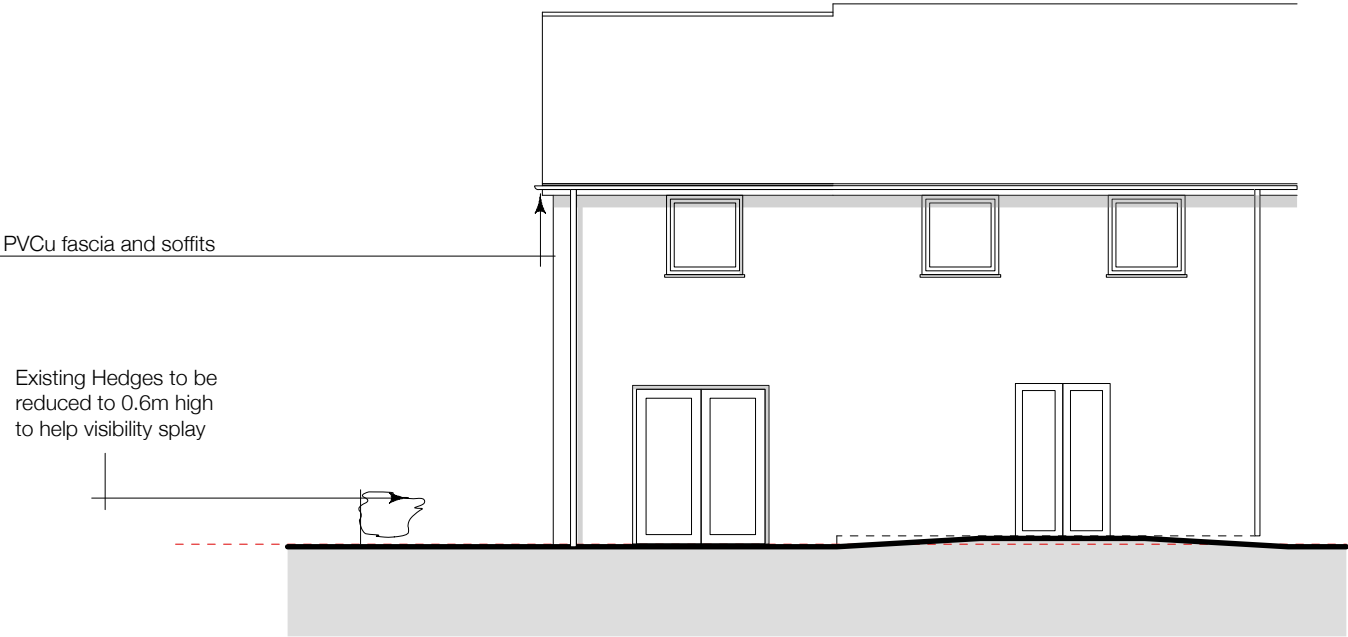

PROPOSED REAR (WEST) ELEVATION 1:100

general note

DO NOT SCALE FROM THIS DRAWING.
Scaling only for Local Authority purposes.
Dimensions to be checked on site.
All dimensions are in millimetres unless stated.
This drawing and information displayed is the confidential property of
RMW Associates and shall not be copied or used for any purpose without the written consent of the company.
© RMW Associates.

revision

P1:29/04/14: ISSUED FOR COMMENT
P2:JULY 2014: ISSUED FOR COMMENT
P3:23 JULY 2014: ISSUED FOR PLANNING APPROVAL

RMW Associates

Studio 2 Mary Rose Court Portsmouth Hants PO5 2JD
T: +44(0)77 8066 7466 F: +44(0)70 9286 4487 E: mail@rmw-associates.co.uk

client

Mr & Mrs Coles
46 Bondsfields Crescent
Leigh Park
Hampshire

project

Proposed Side Extension at 67 Bondfields Crescent
Leigh Park
Hampshire

drawing title

PLANNING
Proposed Elevations

scale @ A1

scale @ A3

1:100

date

APRIL 2014

drawing no.

151-1002

drawn by

GMP

checked by

GMP

revision no.

P3

status

PRELIMINARY