


The Leopard Inn

RECEIVED
HAVANT BOROUGH COUNCIL
25 OCT 2013

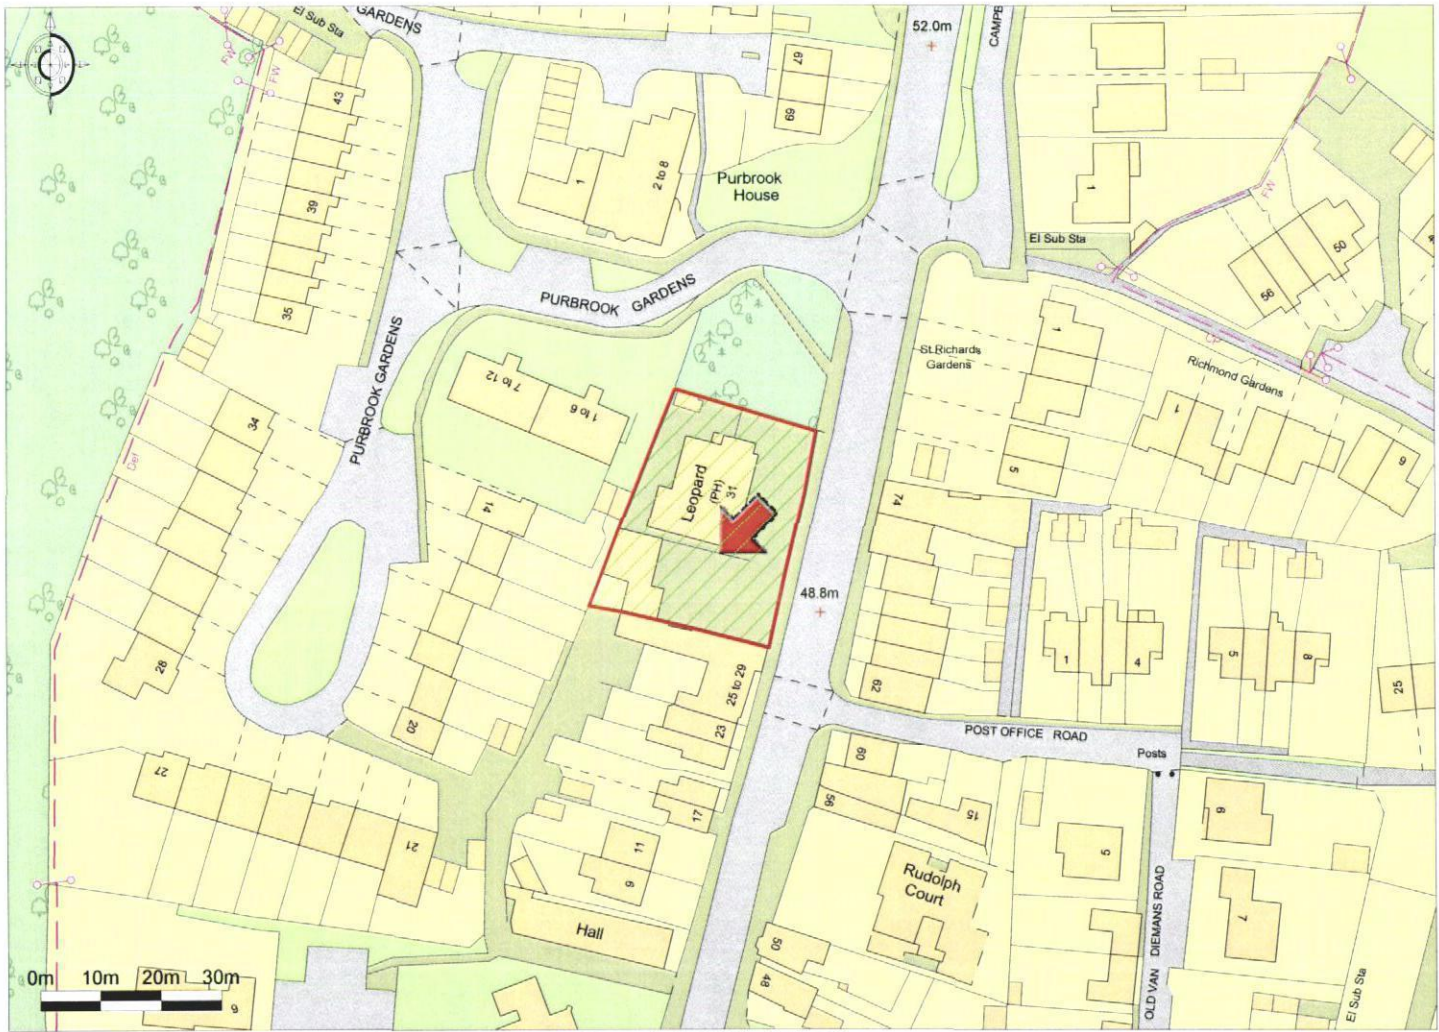

Site Location Plan Scale 1:1250