
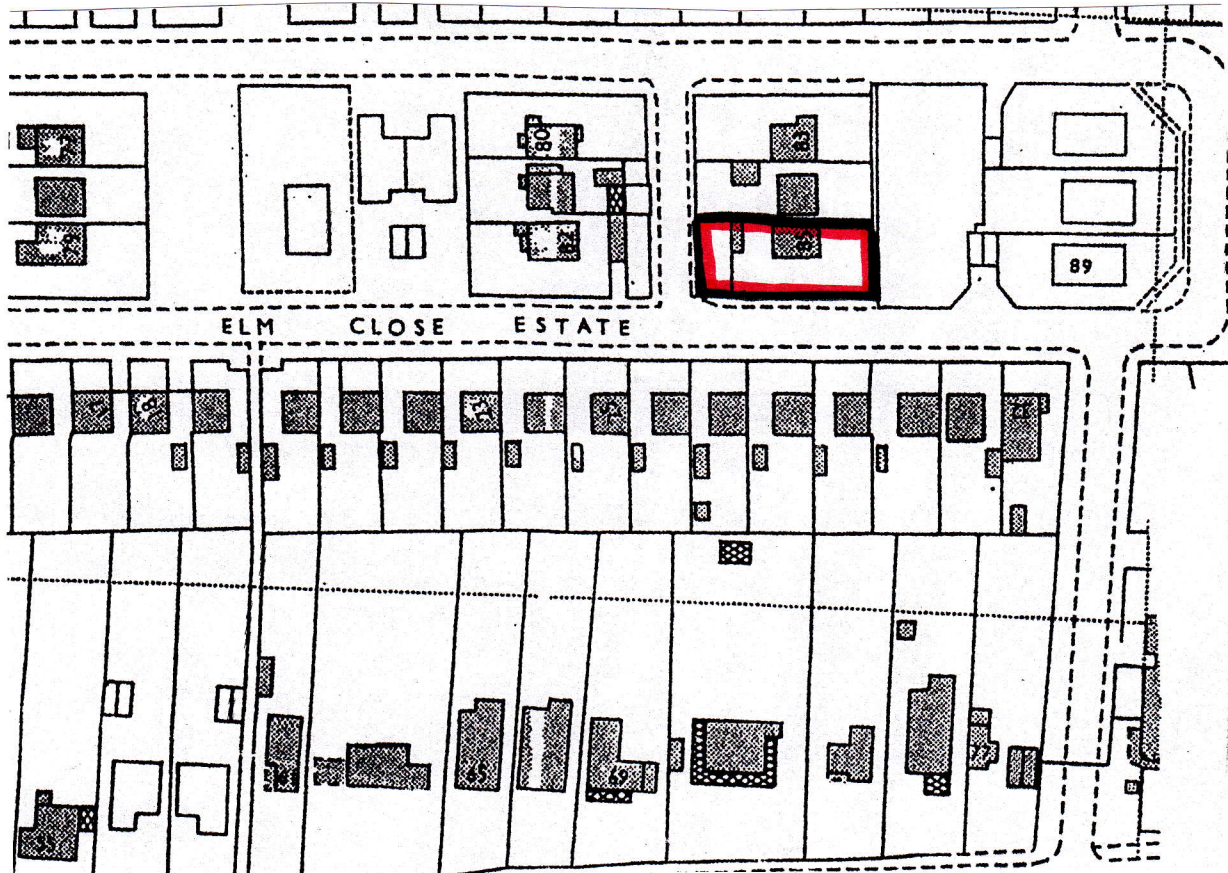


© Crown copyright.
All rights reserved.
Reproduced by permission.
License No. 100046837

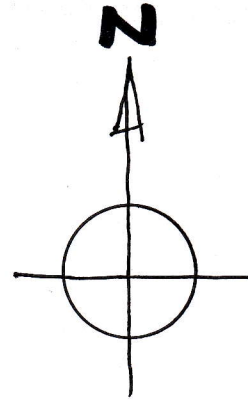

Martin Critchley
Chartered Architect
7 North Street
Havant, Hampshire, PO9 1PW
023 92 474 919
critchleyarchitect@hotmail.com

Job

85 Elm Close Estate
Hayling Island

Job No.

1333

Date: 10/07/13

Scale: 1:1250

Drawn: LRCP

Title

Location Plan

Drawing No.

202