




NOTES:
Dimensions to be checked on site before commencing work. Any discrepancies shall be reported to the architect immediately.
Do not scale from these drawings except for planning purposes. Use figured dimensions only.
Where applicable this drawing is to be read in conjunction with other consultants' drawings.

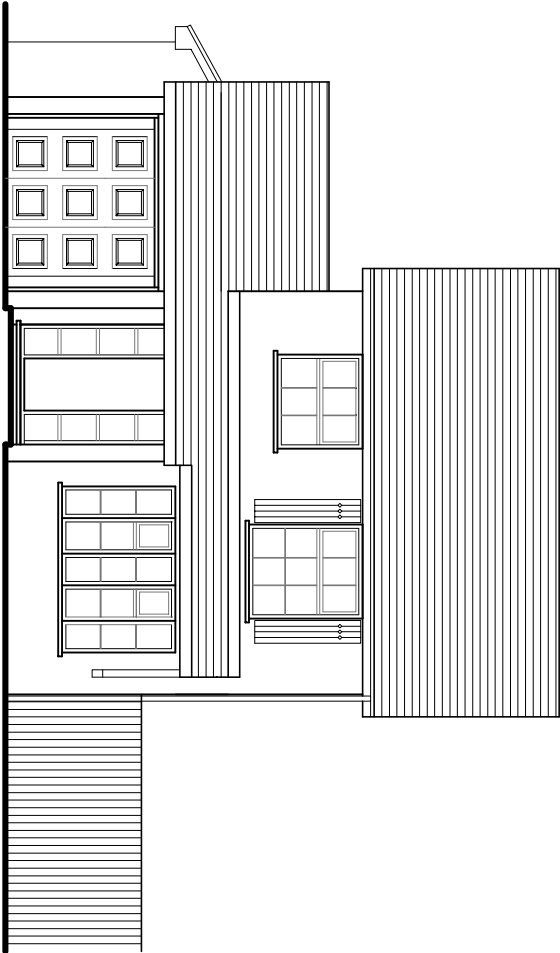


North (front) elevation

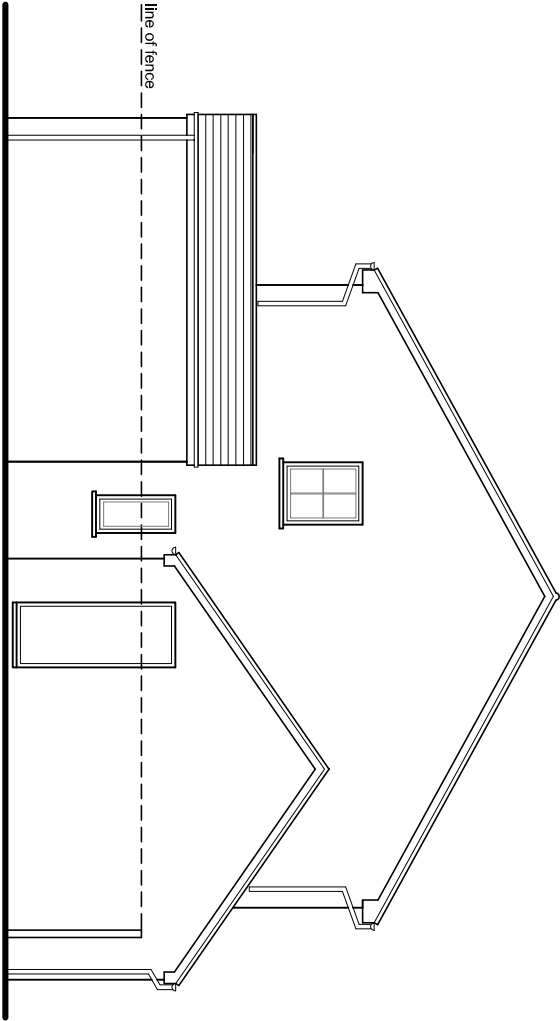

East (side) elevation - unchanged in proposal

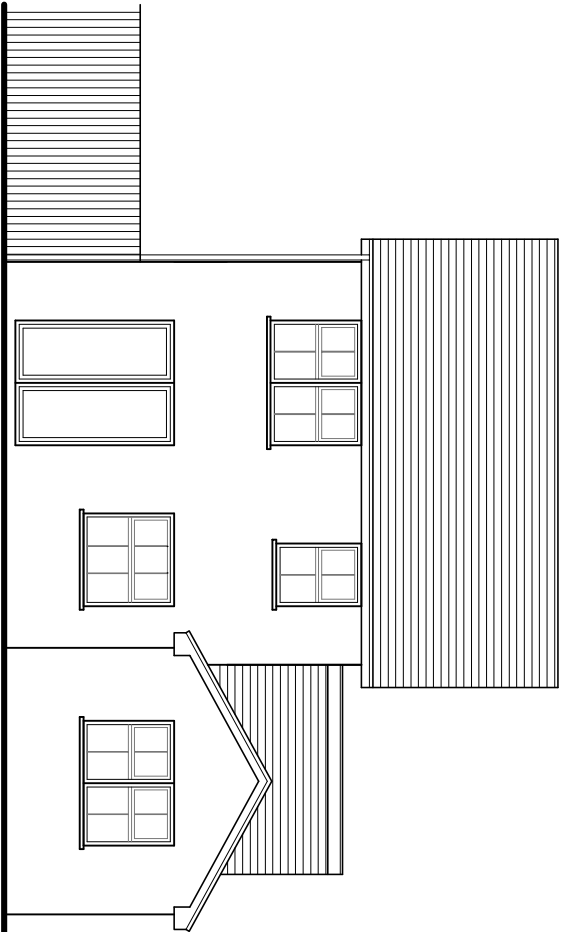


South (rear) elevation

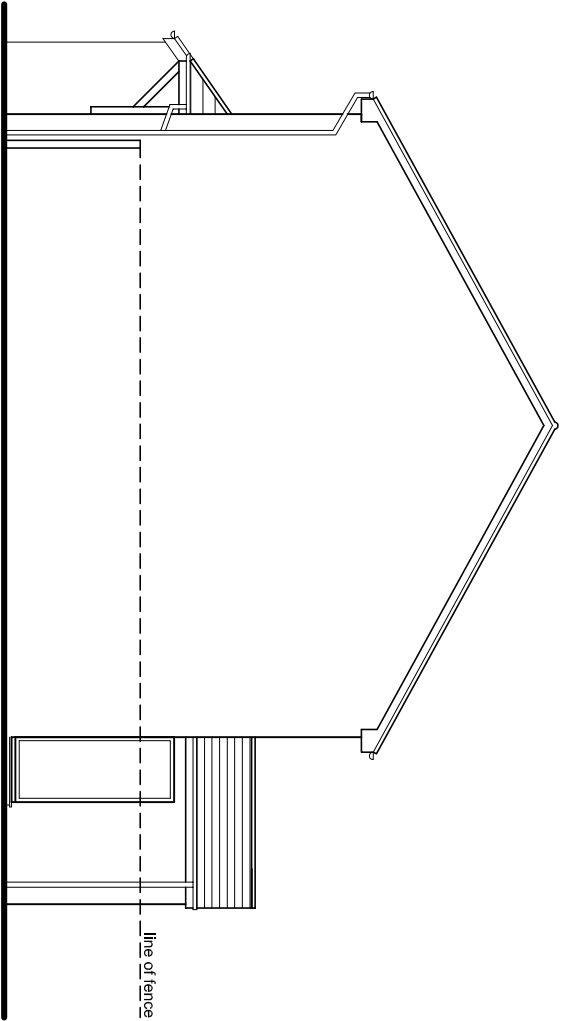

West (side) elevation

Existing elevations scale 1:100

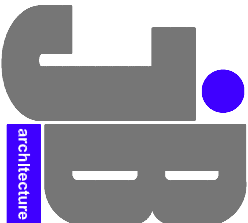

JIMMY BESSANT ARCHITECTURE
TEL: 01243 373620 M: 07769904282
E: jimmy@jb-architecture.co.uk
Web: www.jb-architecture.co.uk

For
MR & MRS WALSH
Project
**PROPOSED SIDE EXTENSION
AT 63 WESTBOURNE AVENUE
EMSWORTH
PO10 7QJ**

Title
EXISTING ELEVATIONS

Date	Drawn	Scale	Checked
JULY 2014	JB	As shown @ A3	-
Job Number	Drawing Number	Revision	
PL0814	403		