



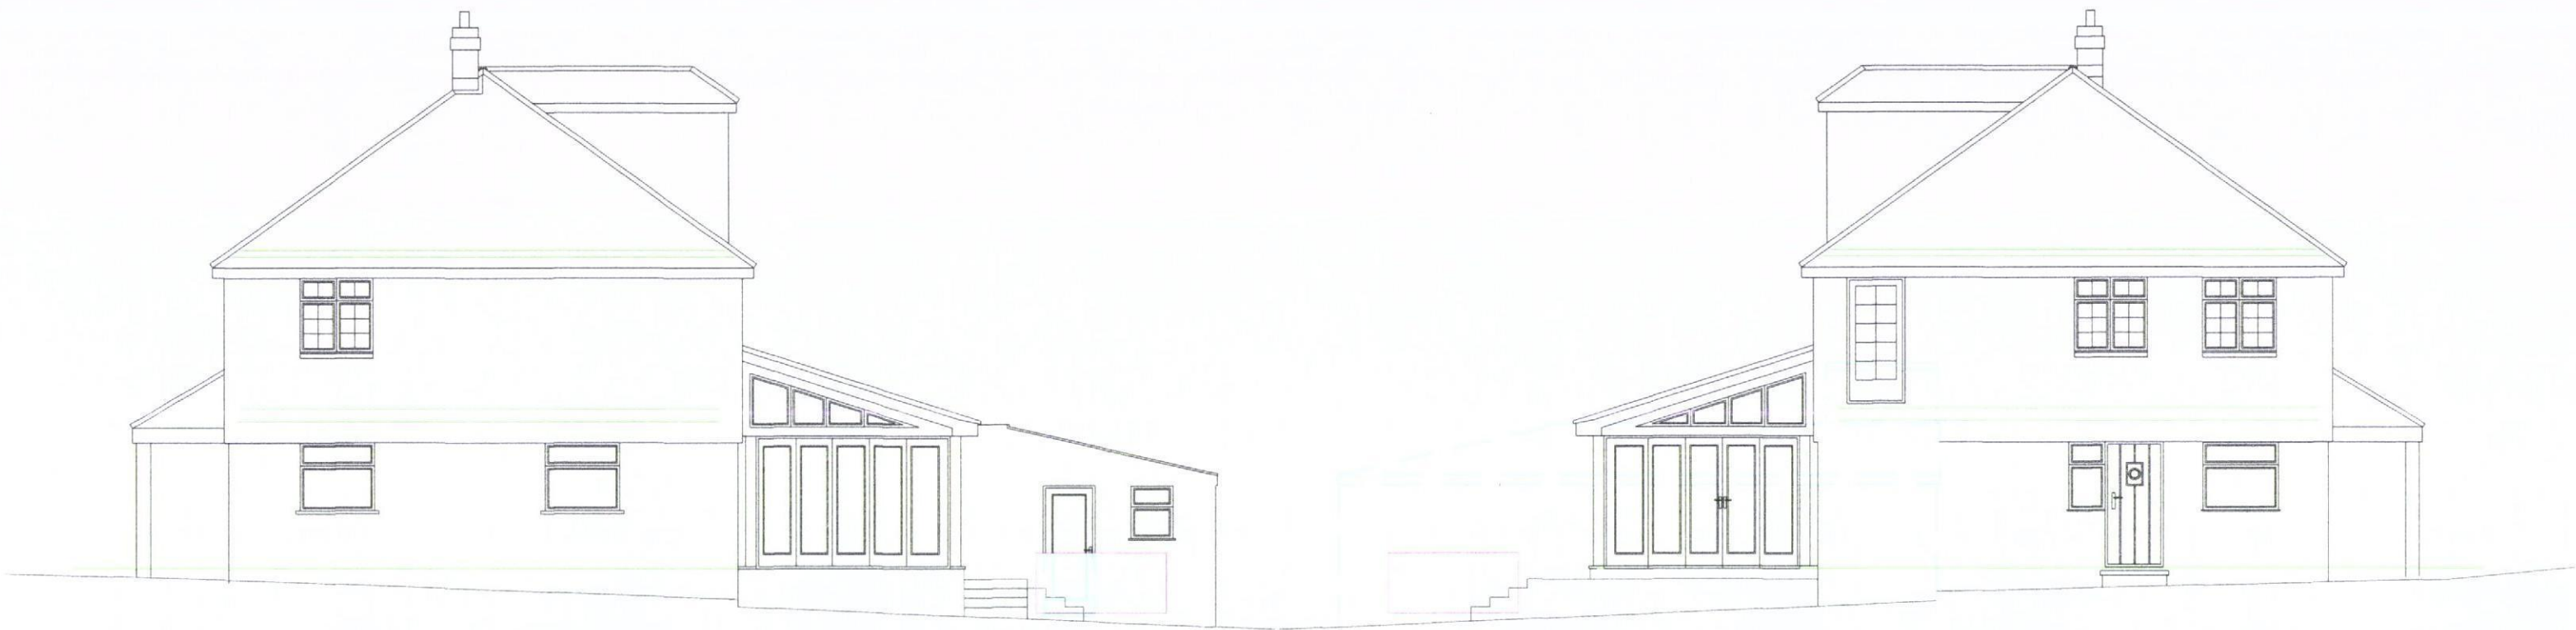

EXISTING SIDE ELEVATION

EXISTING SIDE ELEVATION

scale 1:100

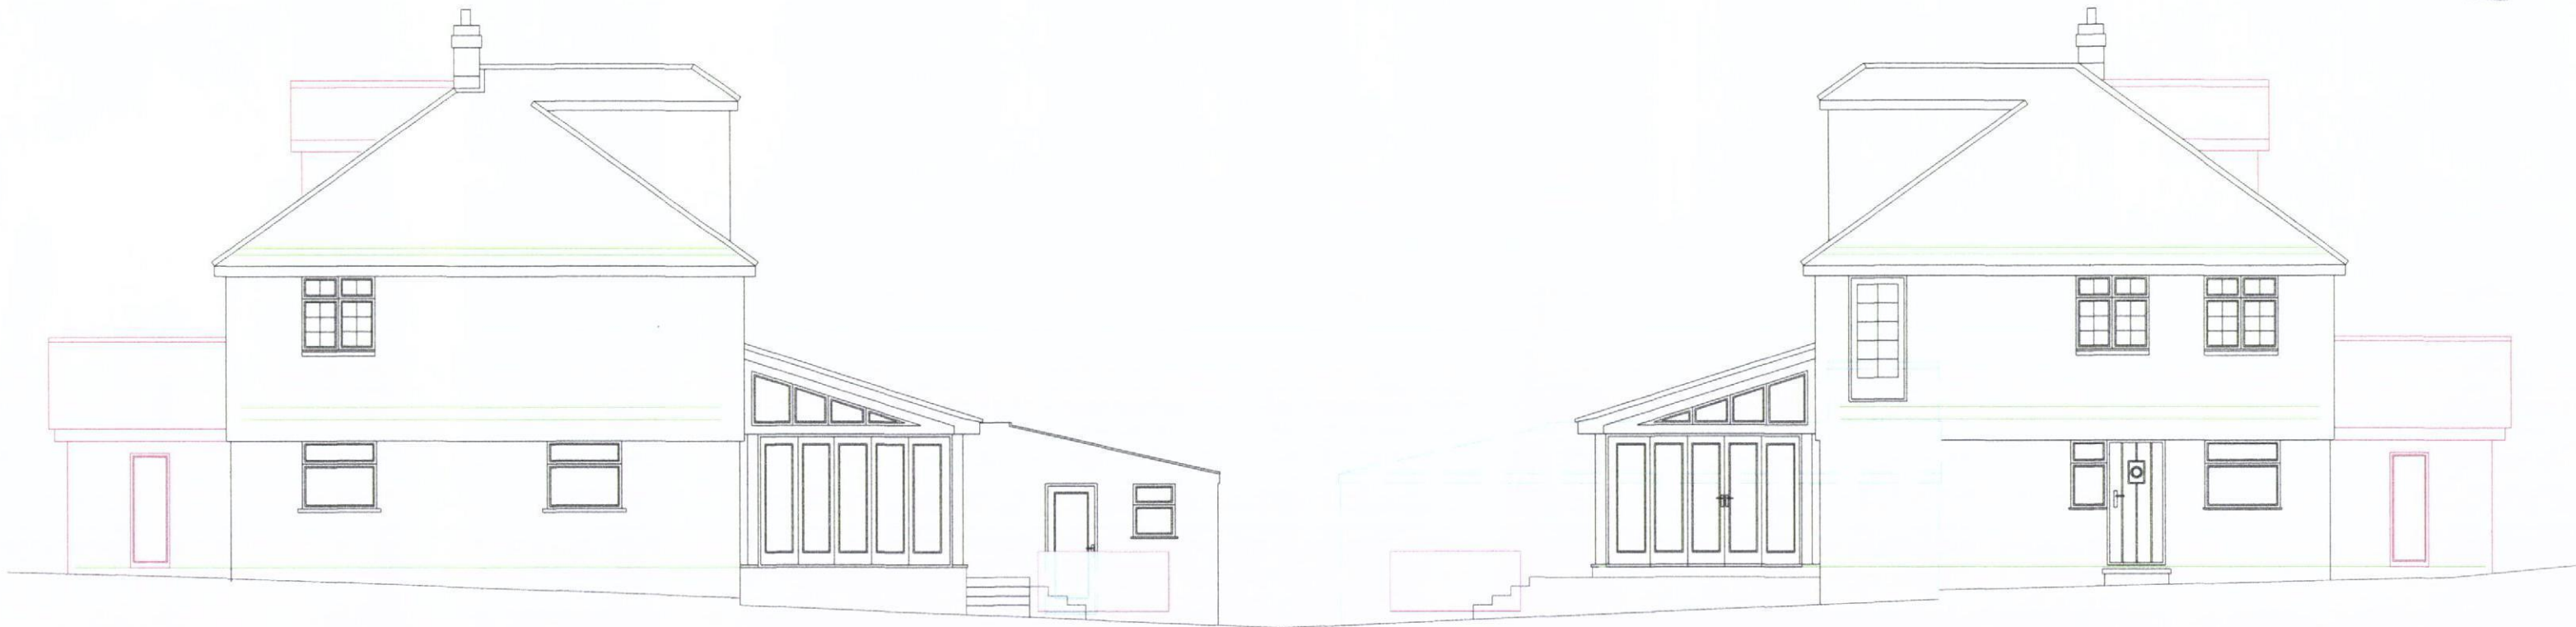

PROPOSED SIDE ELEVATION

PROPOSED SIDE ELEVATION