



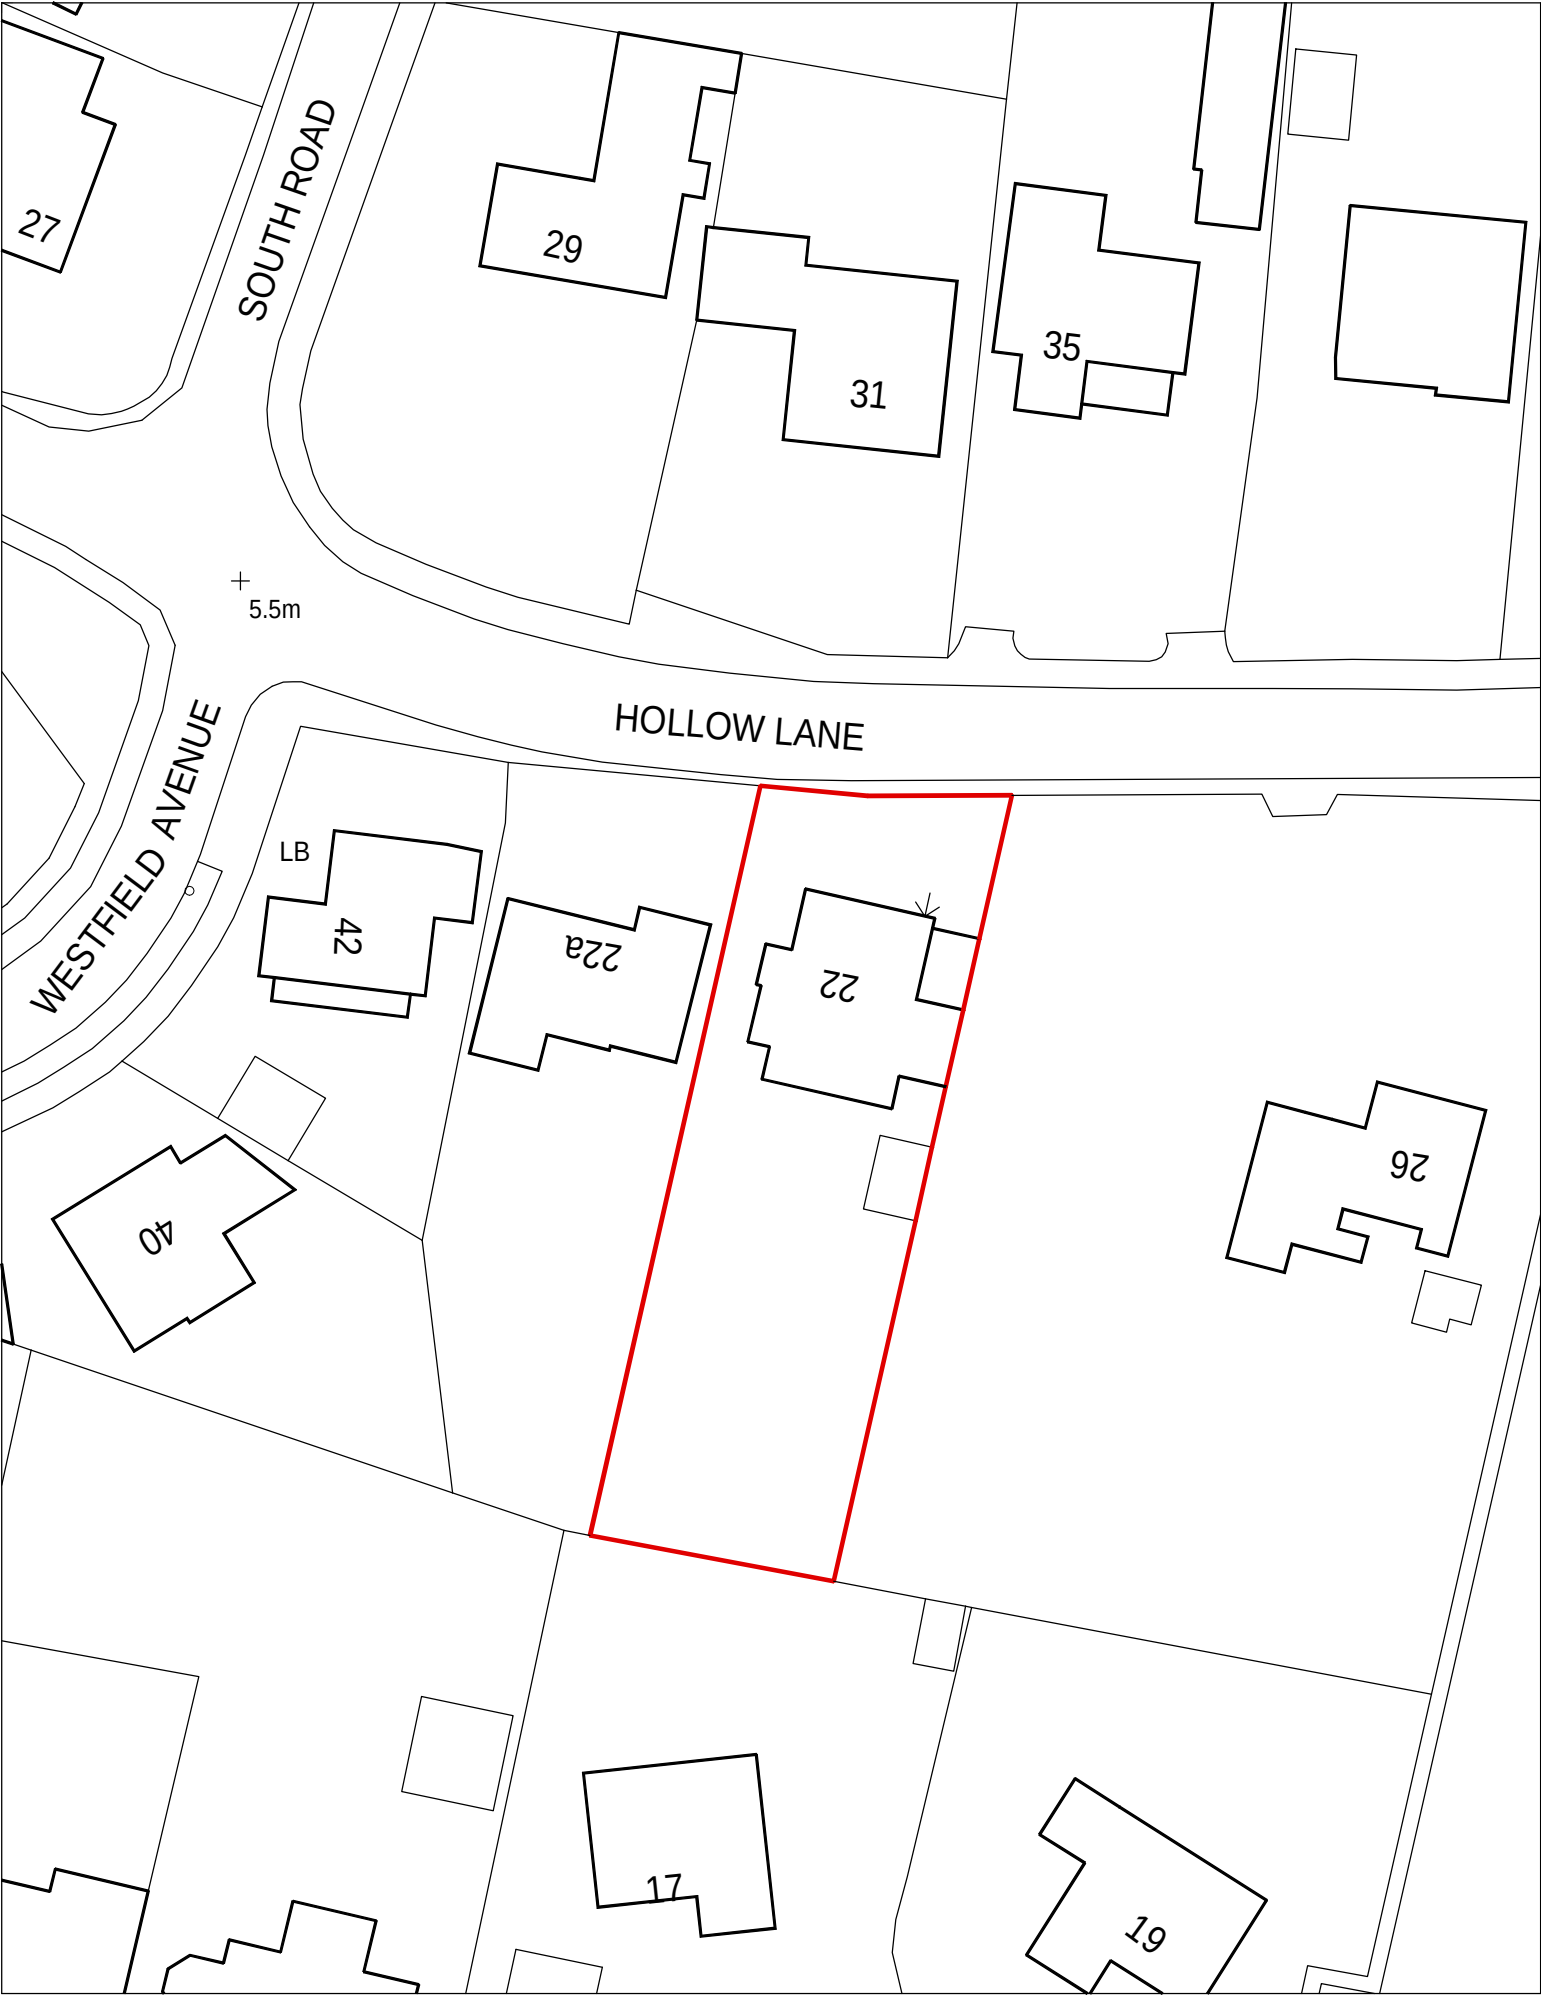

Ordnance Survey (c) Crown Copyright 2013. All rights reserved. Licence number 100020449

Existing Block Plan 1:500

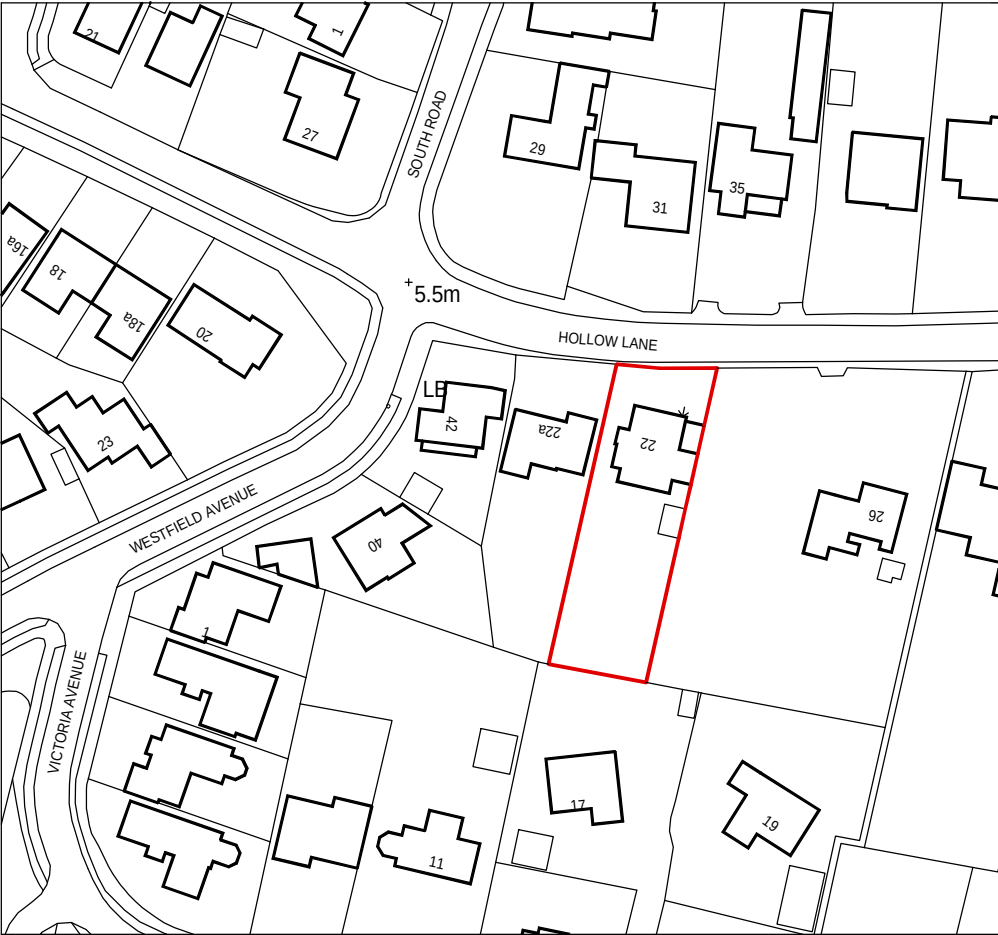

Ordnance Survey (c) Crown Copyright 2013. All rights reserved. Licence number 100020449

Location Plan 1:1250

This drawing is the copyright of the Architect and must not be reproduced without permission, except by the Local Planning Authority for planning purposes. Figured dimensions to be taken in preference to scaled. Dimensions to be checked on site before work commences. No deviation from this drawing will be permitted without the prior written consent of the Architect. Ground floor slabs, foundations, structure, etc., and all work below ground is shown provisionally and inspection of ground conditions is essential prior to work commencing. Reassessment is essential when the ground conditions are apparent and redesign may be necessary in the light of soil conditions found. The responsibility for establishing the soil and subsoil conditions rests with the Contractor.	drawing	revisions				date
		drawing no.	rev.	date	scale(s)	sheet size
	EXISTING BLOCK PLAN & LOCATION PLAN	21305/101		DEC 2013	1:500, 1:1250	A3
		client				
MR. M. STOCKS						
project	PROPOSED TWO STOREY SIDE EXTENSION & ALTERATIONS, 22 HOLLOW LANE HAYLING ISLAND, HAMPSHIRE PO11 9EX					
	Jeffrey Douglas Chartered Architect 60a Sinah Lane Tel: (023) 9246 8889 Hayling Island Hampshire PO11 0HH E-mail: jdo@jeffreydouglas.co.uk 					