


HAVANT BOROUGH COUNCIL
24 JAN 2014
RECEIVED

SOUTHERN WATER

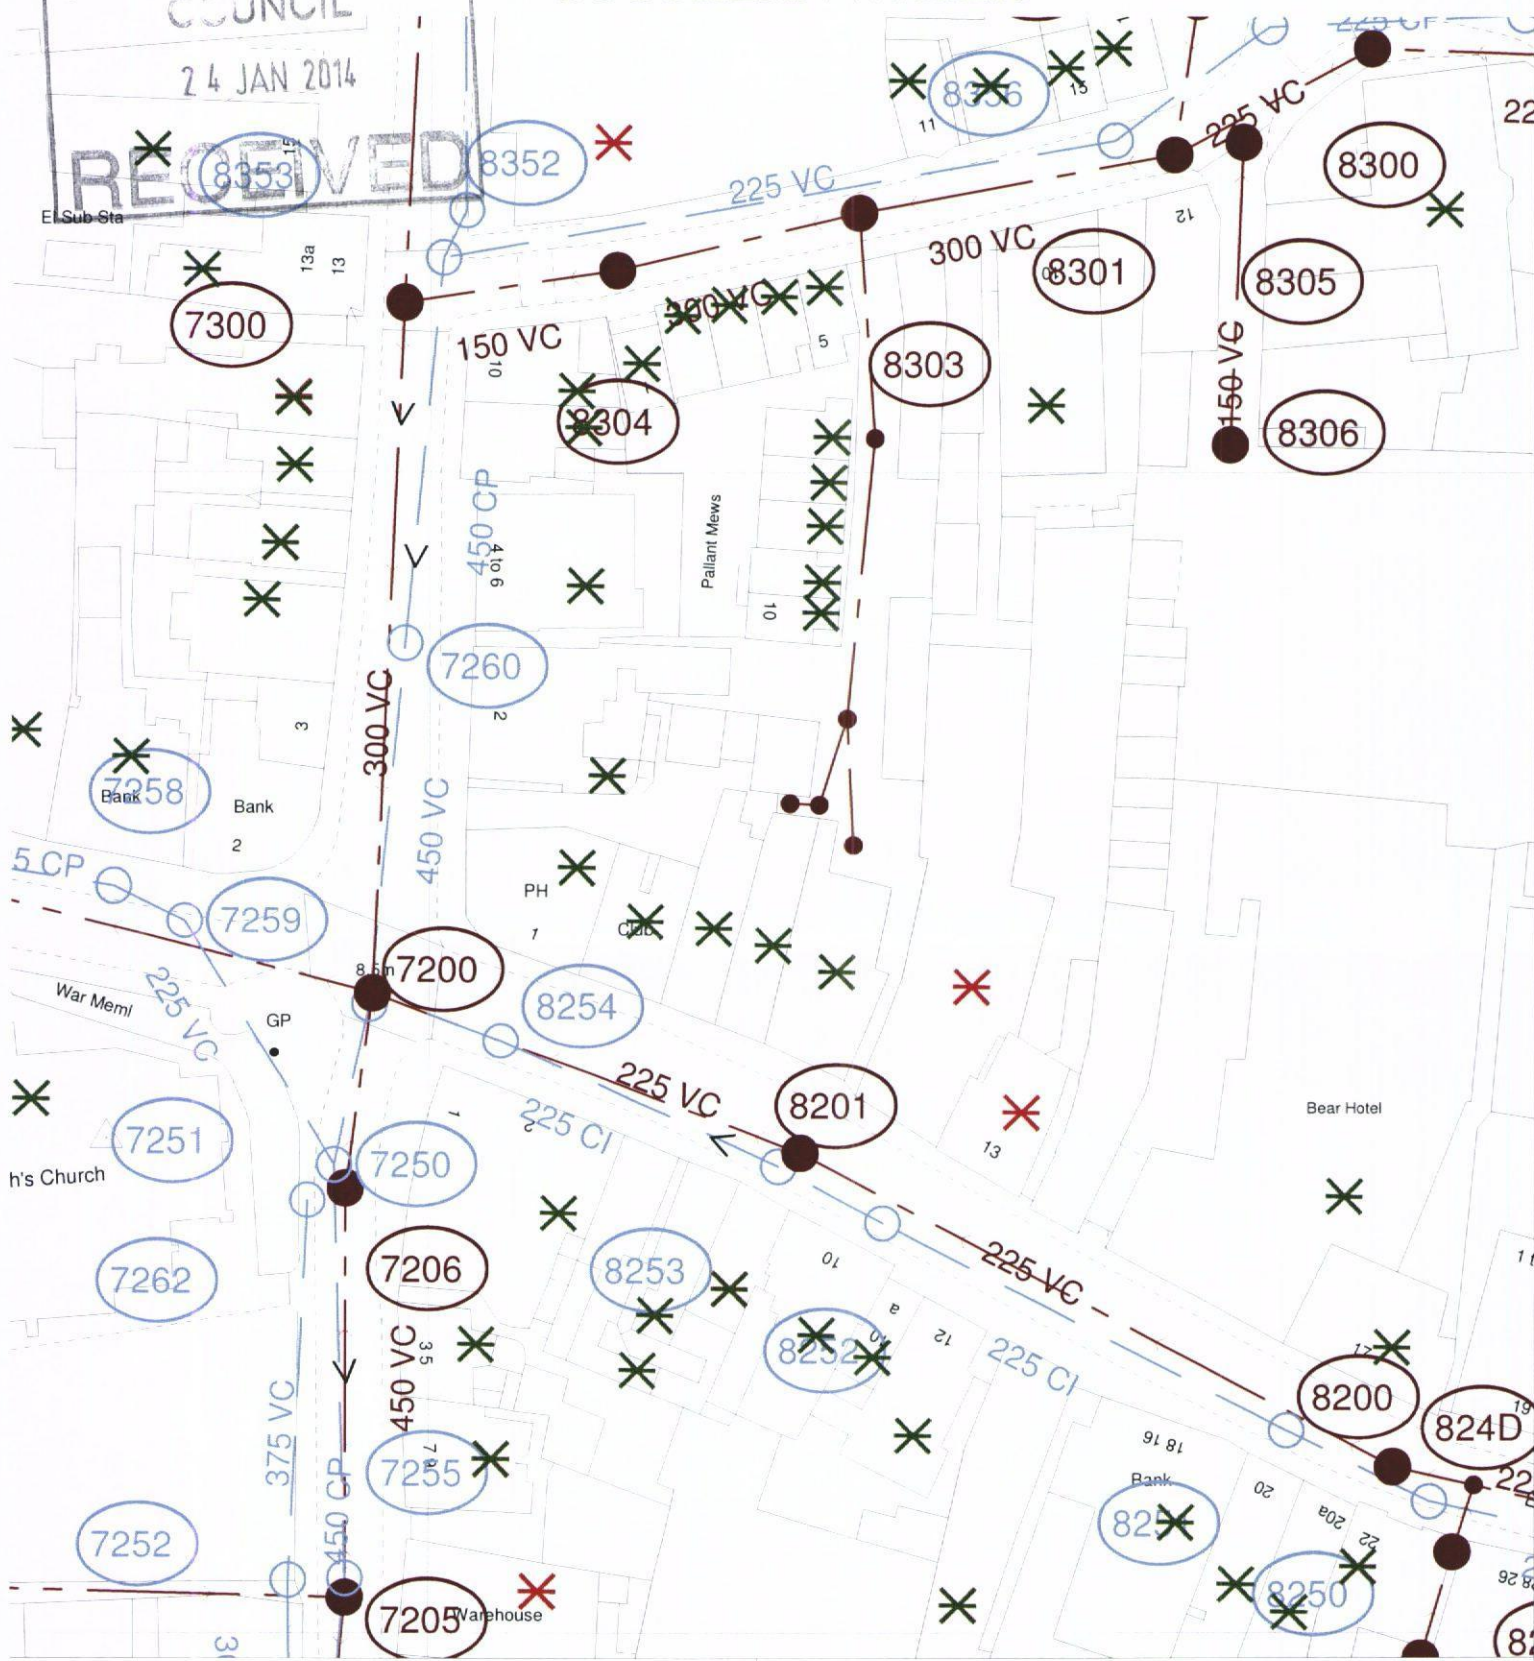

The positions of pipes shown on this plan are believed to be correct, but Southern Water Services Ltd accept no responsibility in the event of inaccuracy. The actual positions should be determined on site.

Based upon Ordnance Survey Digital Data with the permission of the controller of H.M.S.O. Crown Copyright Reserved Licence No. WU 298530

O.S. REF: SU7106SE

Scale: 1:625

Screen Print

WARNING: BAG pipes are constructed of Banded Absorptive Concrete



Printed By: banuh

Date: 21-1-2014

Southern Water MapGuide Browser