

SOUTHLEIGH FARMHOUSE, HAVANT

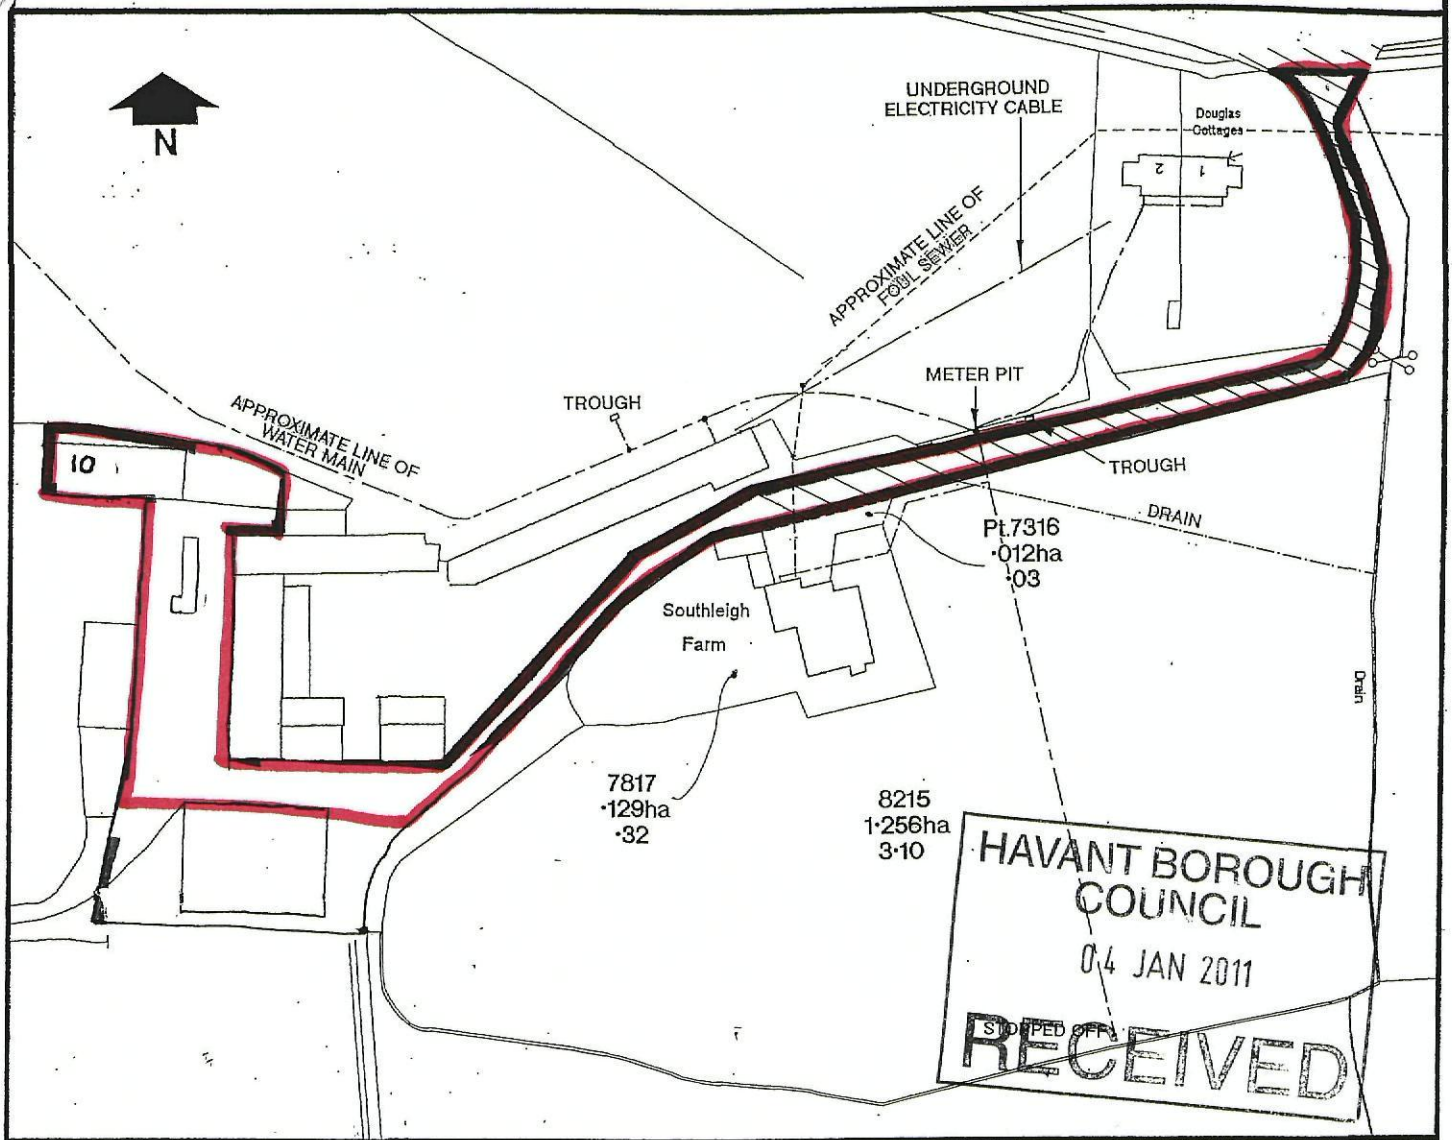

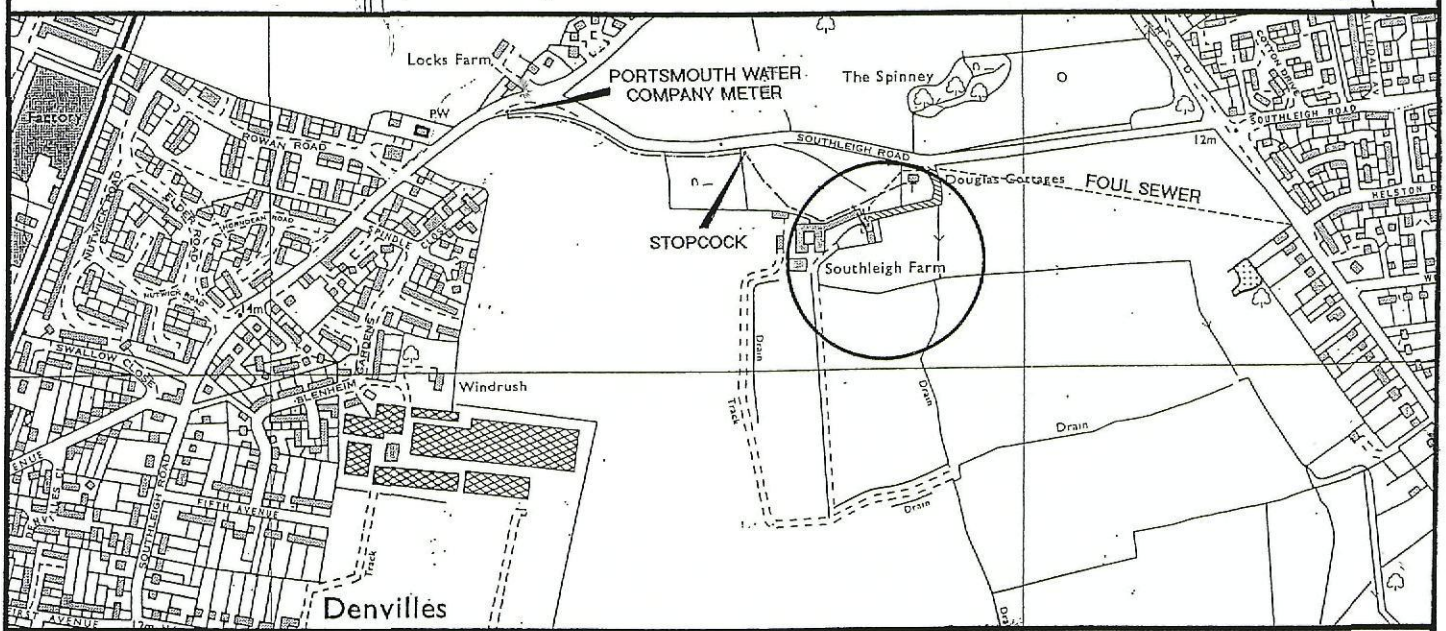

NOTE:
This plan is published for convenience only and although believed to be correct its accuracy is not guaranteed and it shall not be deemed to form part of the contract.

BIDWELLS
CHARTERED SURVEYORS

O.S. LICENCE NO: ES754900
This plan is prepared from the Ordnance Map with sanction of the controller of H.M. Stationery Office
Crown Copyright Reserved.

TRUMPINGTON ROAD · CAMBRIDGE CB2 2LD
TEL: 01223 841841 · FAX: 01223 845150.